


Location Plan

Site Address: 53, Broad Hinton, Twyford, RG10 0LP

Date Produced: 23-Sep-2025

Scale: 1:1250 @A4

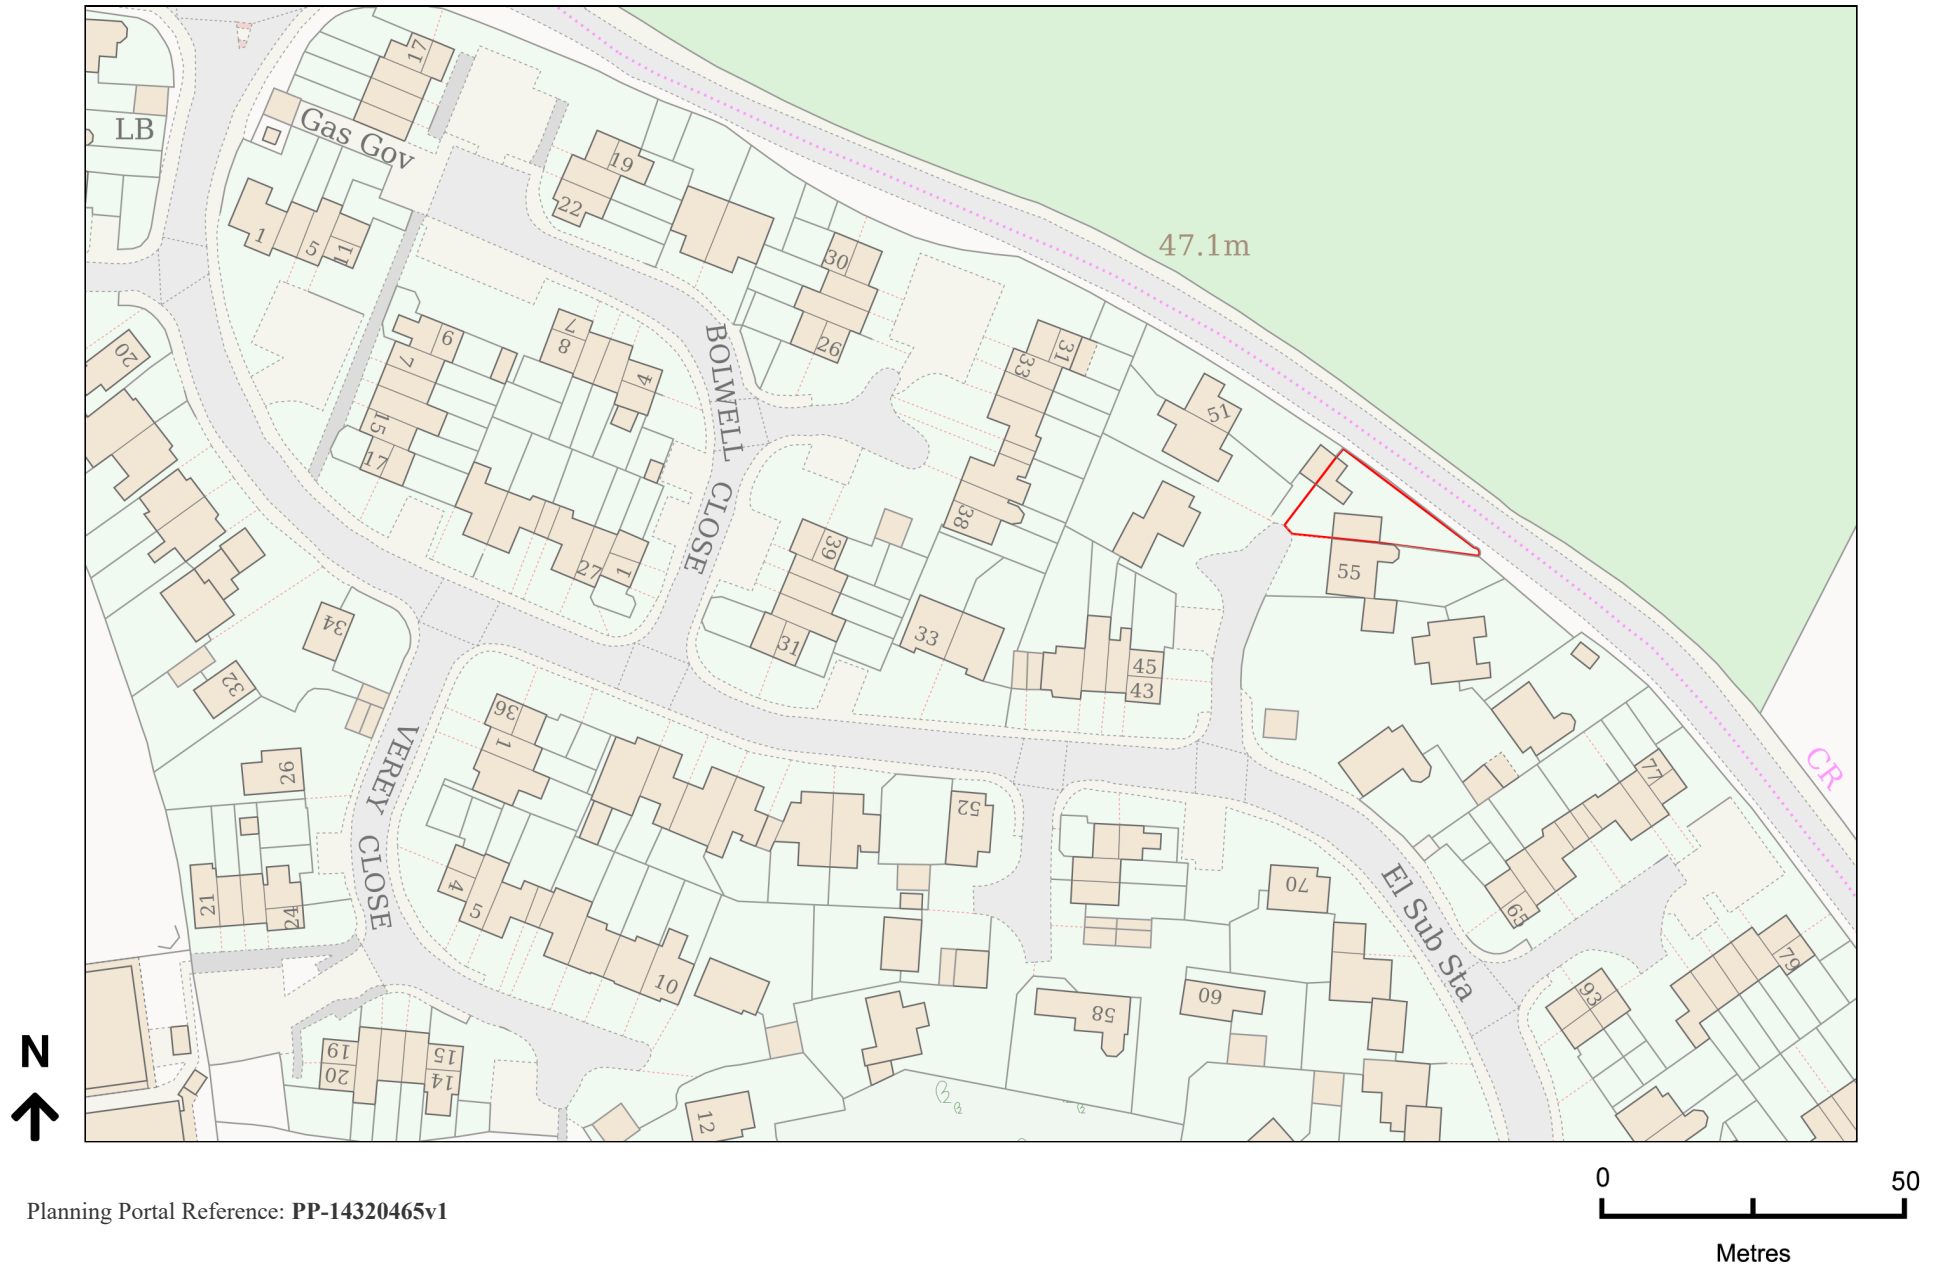

Planning Portal Reference: PP-14320465v1