




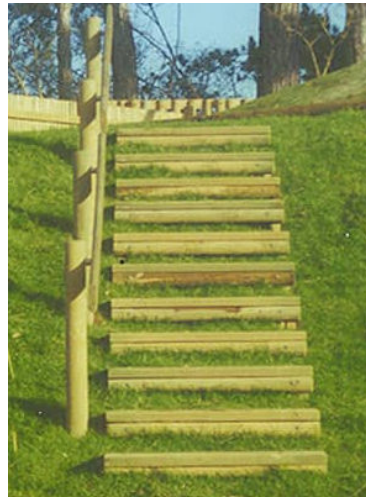

Illustrative example

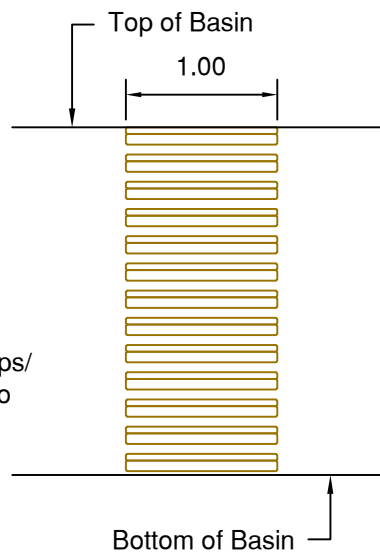


Indicative Elevation View

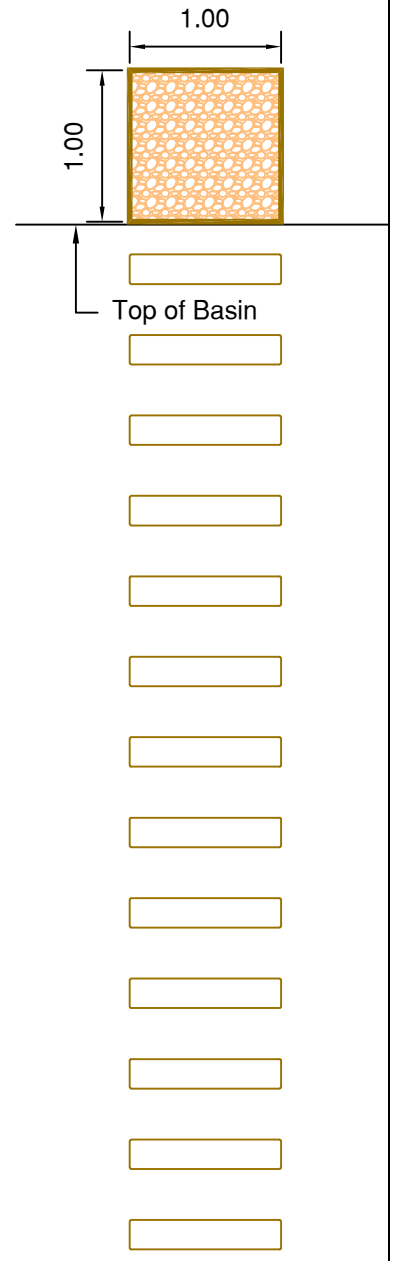

Indicative Plan View

Notes:

1. Playdale "Embankment Steps" to be installed to manufacturers specification.
<https://www.playdale.co.uk/product/embankment-steps/>
2. For details of Hoggin Path and Timber Edging refer to drawing A389-R10-DD-0712

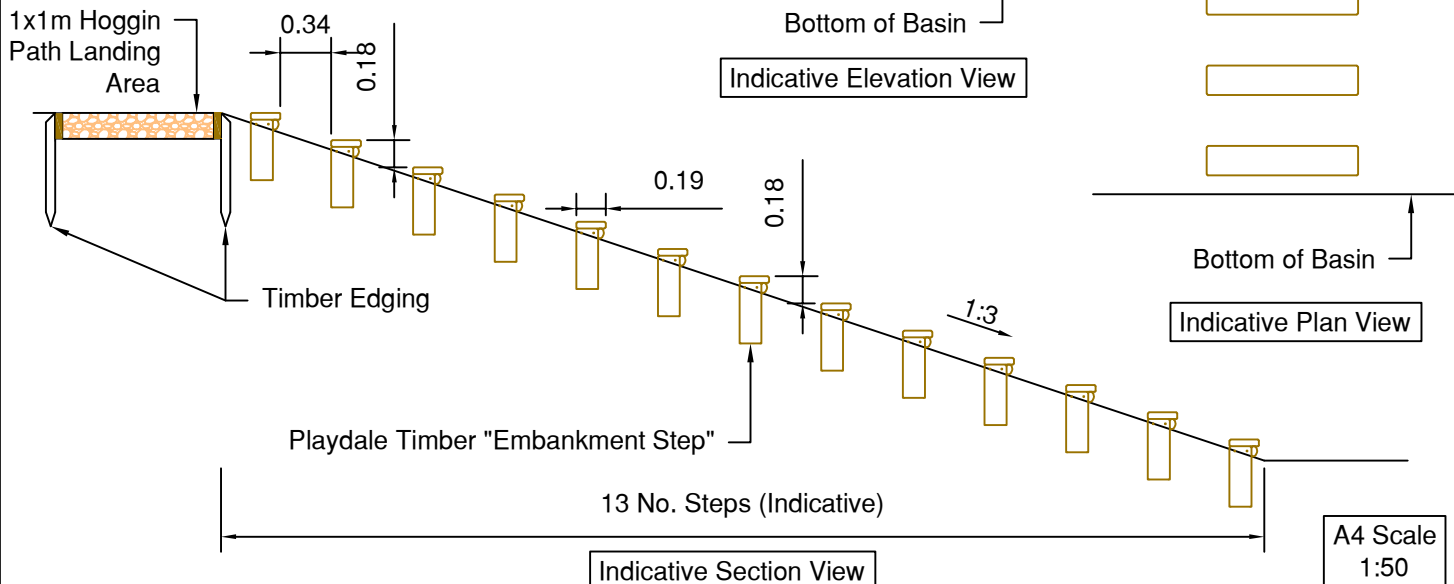

Job Number	A389	Project	South Wokingham - R10
Date	Aug 2025	Title	Condition 15 - Attenuation Basin Steps
Drawn	CS	Figure Number	A389-R10-DD-F001B