THIS DRAWING IS THE PROPERTY OF RRS DESIGNS
- COPYING / REDISTRIBUTION BY CONSENT ONLY

NOTES



EXISTING FRONT
ELEVATION


0 1m 2m 3m 4m 5m
Metric Scale 1:100



EXISTING SIDE
ELEVATION



EXISTING REAR
ELEVATION

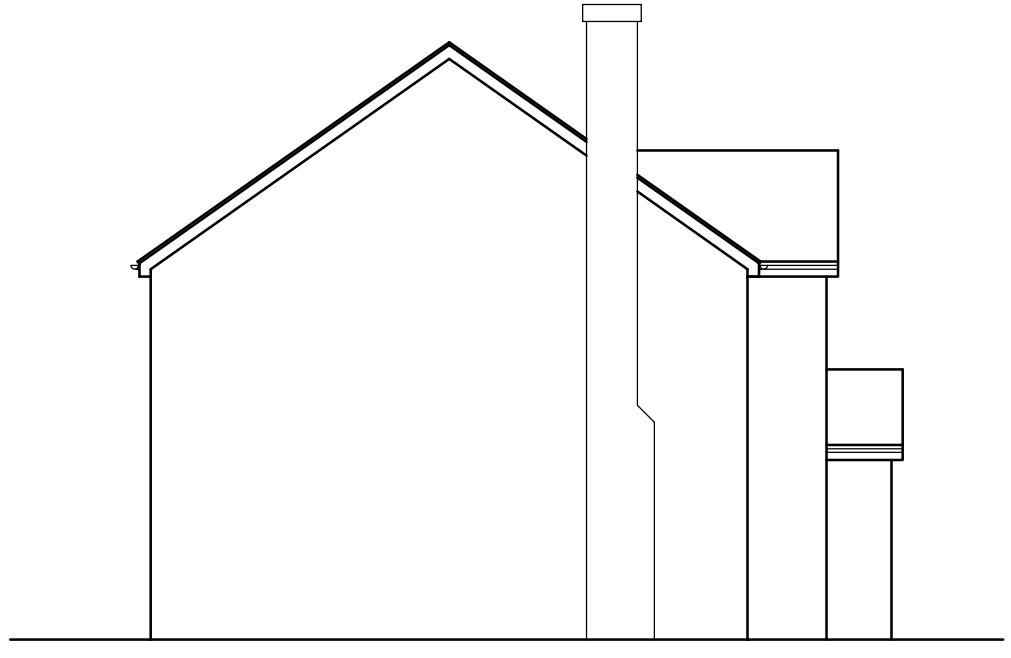

EXISTING SIDE
ELEVATION

Rev	Date	Amendment
A	-	-

PROJECT
7 HILMANTON
EARLEY
READING
RG6 4HN

TITLE
EXISTING ELEVATIONS

RRS Designs
Architectural & Planning Services

Mobile- 07964326643
Email- amar@rrsdesigns.co.uk
Website- www.rrsdesigns.co.uk

DRAWN	SCALE @ A3
AS	1:100
DATE	
JAN 24	

DRAWING No.	REV.
AS00324-02	E