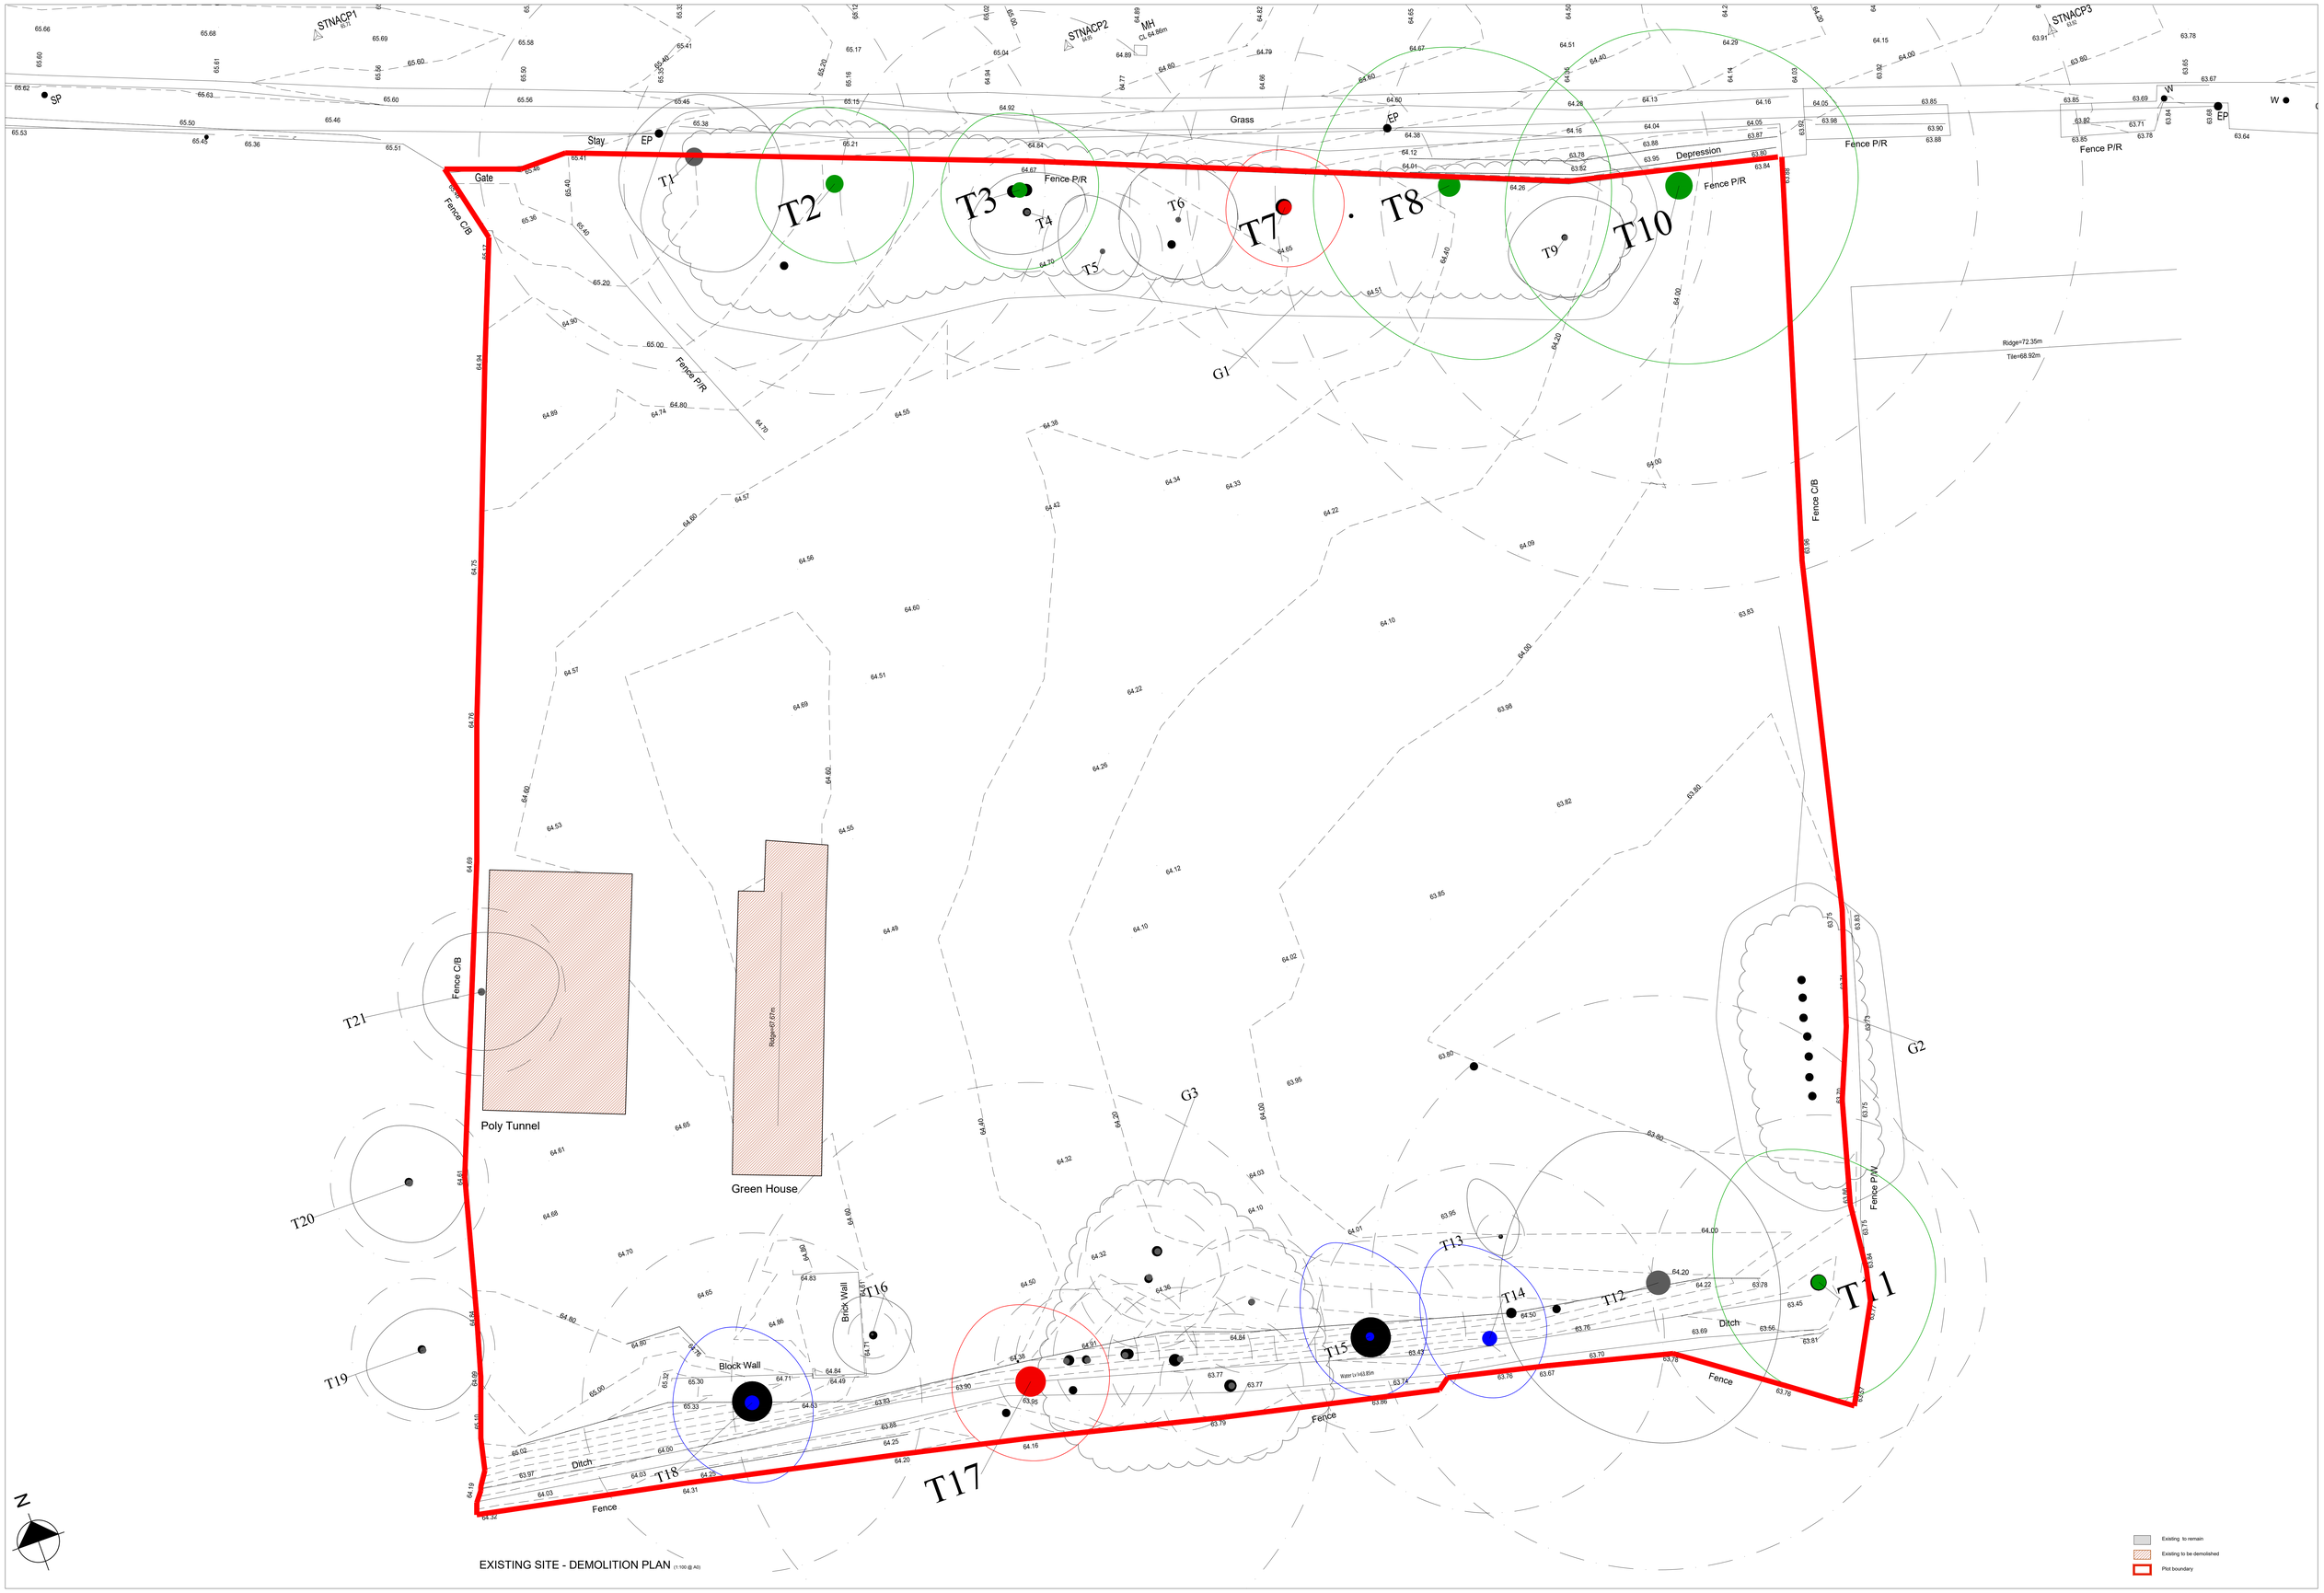

EXISTING SITE - DEMOLITION PLAN (1:100 @ A0)

Existing to remain

Existing to be demolished

Plot boundary

0 0.4 2 4m 8m

Project:
Blakes Lane
Wargrave

NOTE:
No dimensions are to be scaled from this drawing.
All contractors must visit the site and be responsible for taking and checking all dimensions relative to this work.
The designer must be notified of any discrepancies in writing.
This drawing must not be reproduced in whole or part without written consent.

PLANNING

A (04-08-2026): Amendments to suit planners comments

Existing Site - Demolition Plan				
Scale: 1:100 @ A0	Date: 13/07/2026		Client:	
Job: UKGWG	Discipline: A	Project stage: DM	Drawing no.: 101	Revision: A

made-in