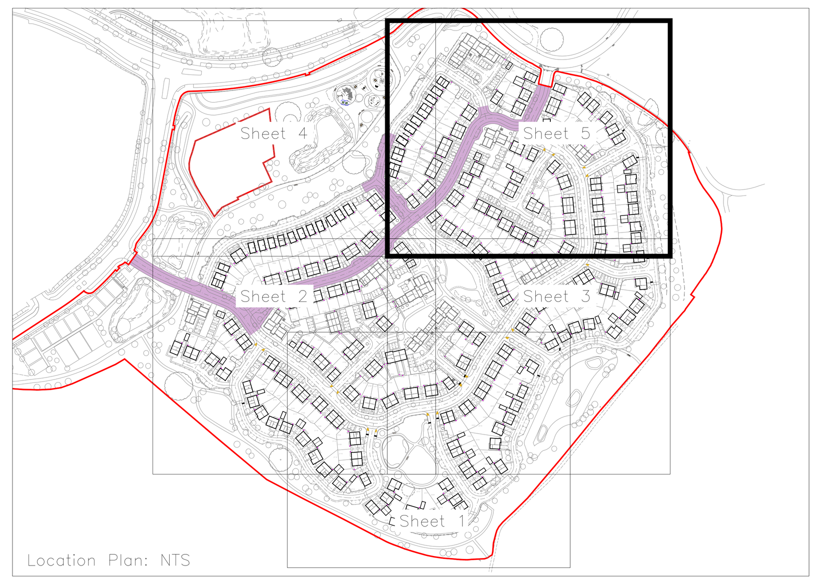

Location Plan: NTS

Notes:

1. Do not scale from this drawing.
2. All dimensions in metres.
3. All levels relate to ordnance datum.
4. This drawing shall be read in conjunction with all other contract documents.
6. Any discrepancies with the drawings shall be reported to the Engineer.
7. For a full list of scheme specific notes, please refer to drawing number 000.

LIGHTING KEY

Proposed street lighting column
Columns: 6.0m height, c/w integral bracket, 3.0° max incl: 0.3m projection
Lanterns: Philips Luma Gen2 Micro BGP702 DM10. Lamp LED-HB 5.2S 740

5.0 Lux Contour
2.5 Lux Contour
1.0 Lux Contour

SECTION 38 - NOT APPROVED
SECTION 104 - APPROVED
SECTION 106 - NOT APPROVED
AGREEMENTS PENDING. ALL CONSTRUCTION WORKS AT DEVELOPERS RISK.

| REV. No. | DATE | DESCRIPTION | DRAWN | CHECKED |
|---|---|---|---|---|
| C3 | 30.07.26 | Gate asterisks removed | RT | EP |
| C2 | 10.06.26 | Lux contours added to key | RT | EP |
| C1 | 29.01.26 | Updated to construction issue | LB | EP |
| P3 | 20.10.25 | Updated to new layout | SR | EP |
| P2 | 18.09.25 | Substructures added & minor drawing amendments. | SR | EP |

Client: Vistry


MJA CONSULTING
CIVIL & STRUCTURAL ENGINEERS
Ipsum Court, 24 The Quadrant,
Abingdon Science Park, Abingdon
Oxon, OX14 3YS
*Tel:* 01235 555173
*Email:* mail@mjaconsulting.co.uk


Project: South Wokingham Phase R11

Title: Private Street Lighting Layout Sheet 5

Scale: 1:250 @ A0
Status: CONSTRUCTION
Drawn: SR
Project Engineer: EP
MJA Project No: 7371
Date: 15/07/2025
Drawing Number: 7371-MJA-R11-XX-DR-C-704
Rev: C3