



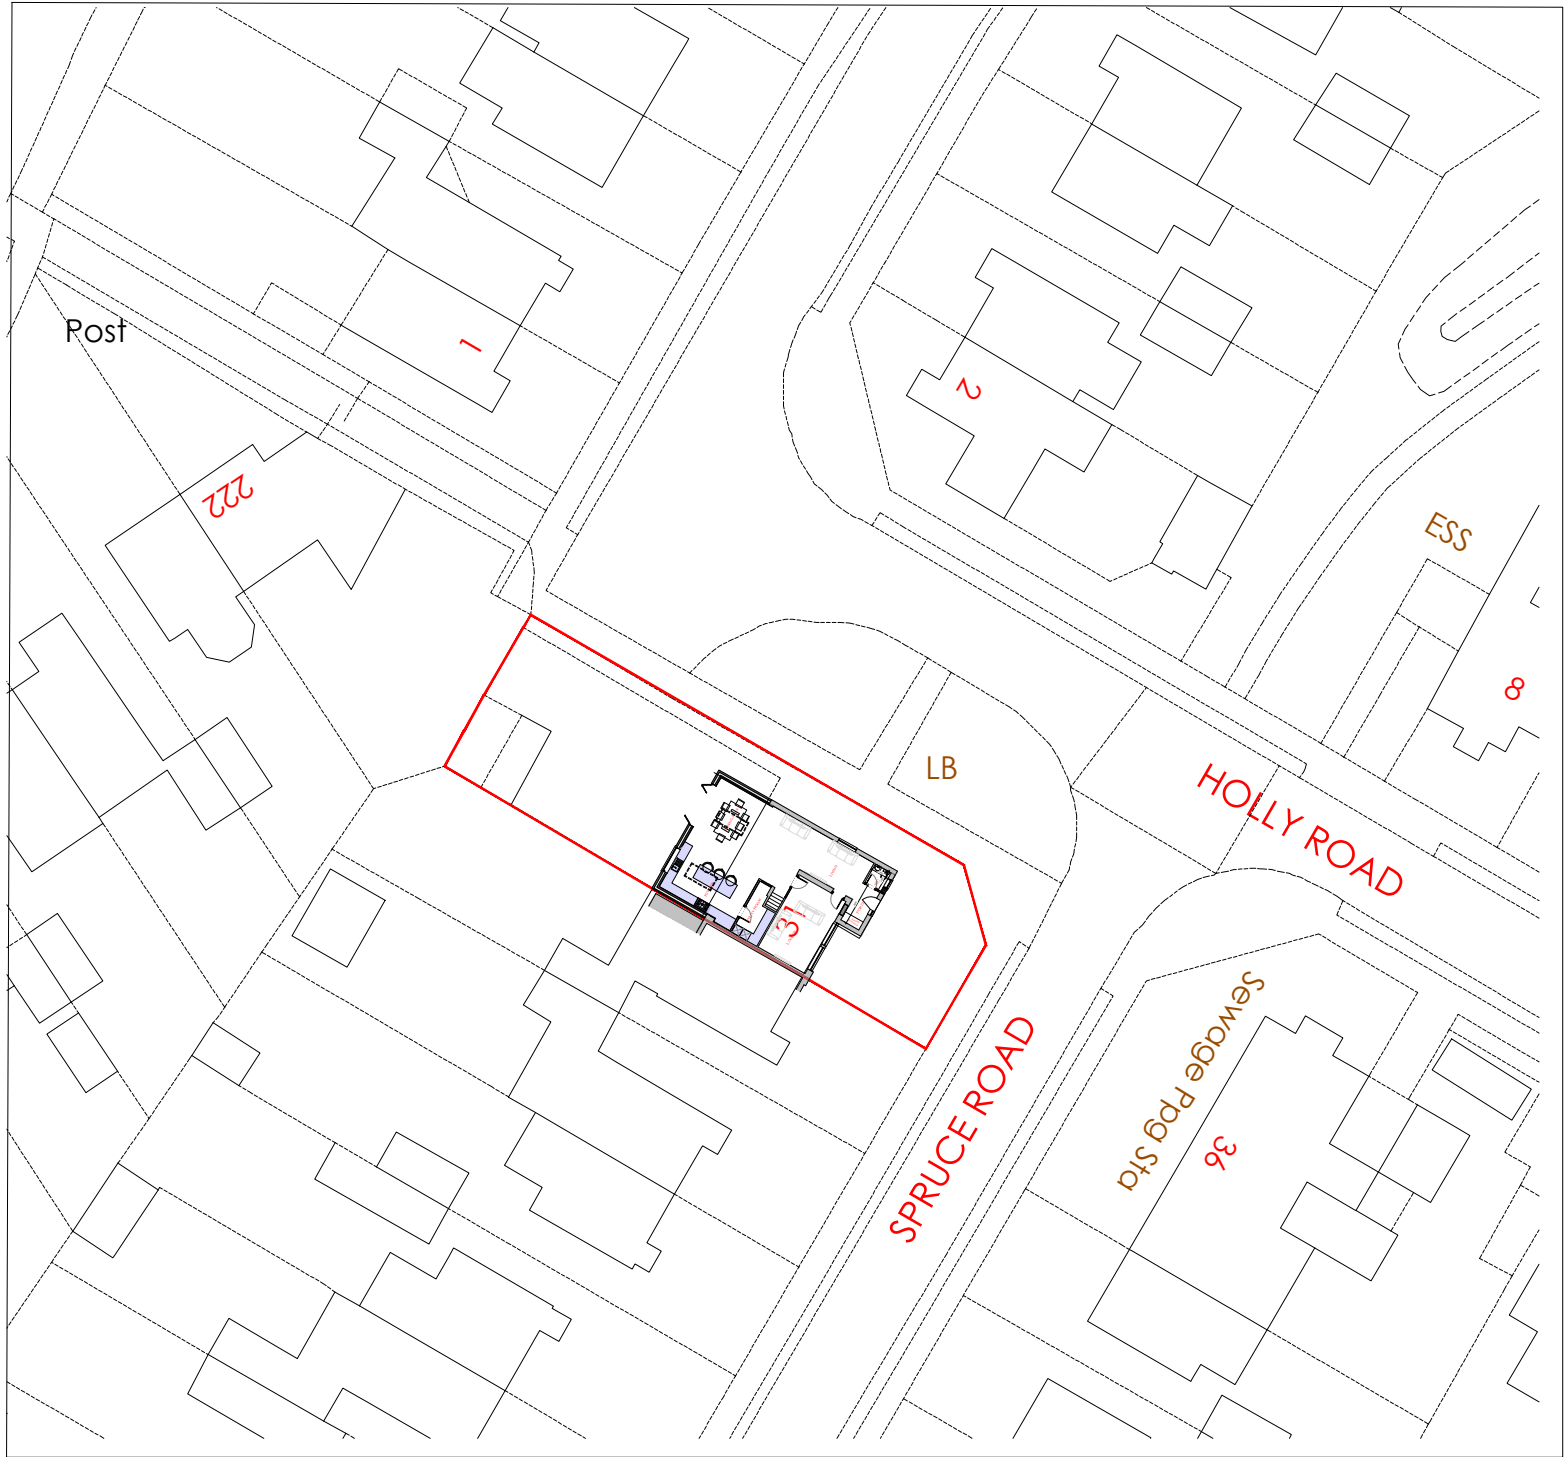

Block Plan 1:500

Scale 1:500

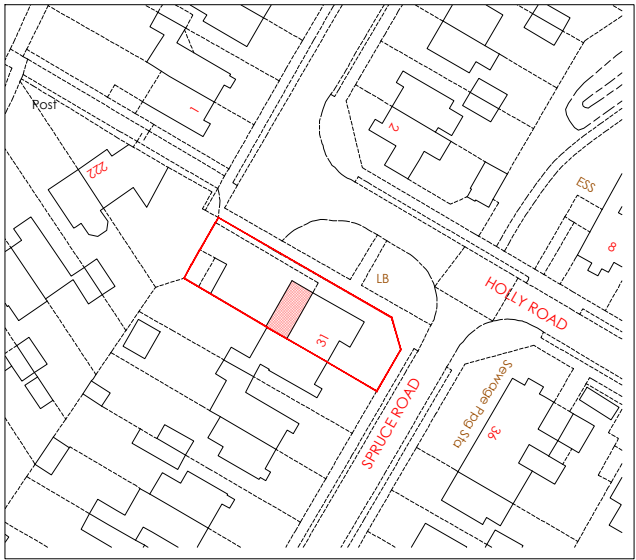

Location Plan 1:1250



Crown Copyright and database rights(2026)

Ordnance survey 0100031673

Key

Rev	Date	Description
Revisions		

© Arcadia-Designs - This document and its design content is the copyright of ARCADIA-DESIGNS GROUP Ltd (Arcadia-Designs) and should NOT be copied or reproduced without written consent of the practice.
This drawing should be read in conjunction with all other information including project specification. Use written dimensions only and DO NOT scale. Site dimensions to be checked on site prior to ordering materials.



T: 07562740771 E: admin@arcadia-designs.co.uk
W: www.arcadia-designs.co.uk

Project
Single Storey Rear Extension

Client
Babar Mughal
Address
31, Spruce Road, Woodley,
RG5 4BB
Drawing Title
Block Plan

Date	Scale	Drawn
04th June 2026	1:500 / 1:1250 @ A3	SH
Drawing Number	Revision	
BSWR PL-102	/	

PLANNING

