



PROPOSED ELEVATIONS

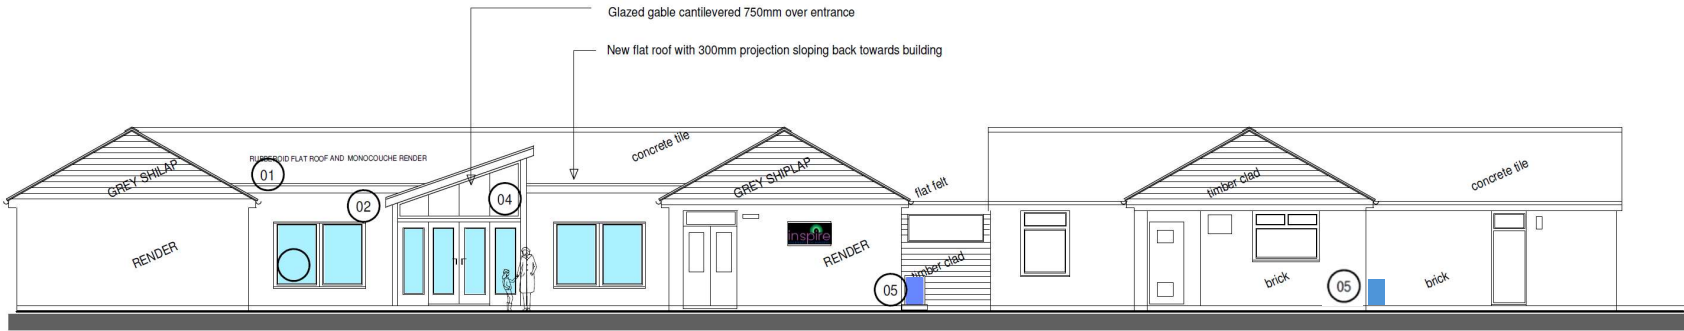


PROPOSED FRONT ACCESS ELEVATION (north facing) 1/100

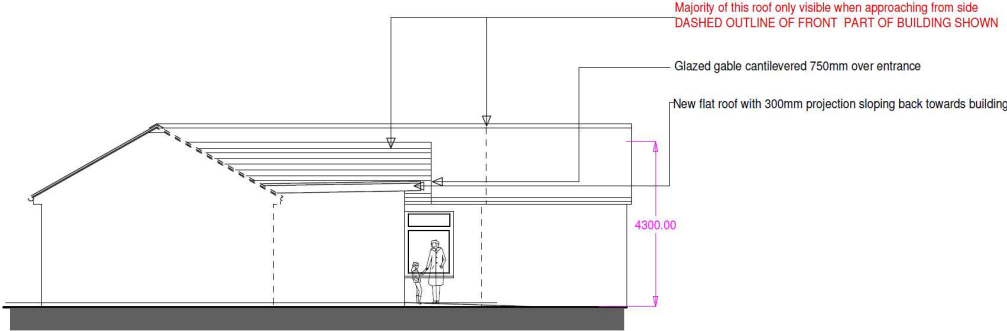

SECTION/FLANK ELEVATION 1/100 SHOWING NEW PORCH
OBSCURED BY SURROUNDING STRUCTURES

- LEGEND
- 01 FLAT RUBBEROID (GREY) ROOF
 - 02 MONOCOUCHE RENDER FINISH
 - 03 POWDER COATED ALUMINIUM WINDOWS
 - 04 FEATURE ALUMINIUM (GREY POWDER COATED) GLAZED GABLE
 - 05 EXTERNAL A/C UNITS

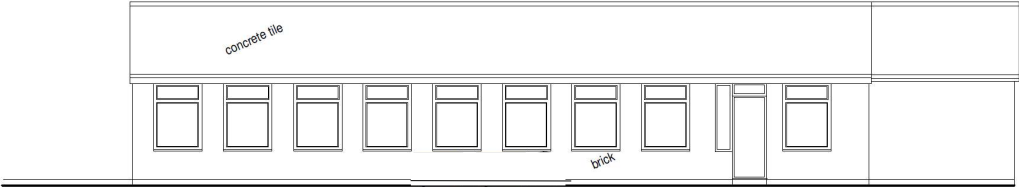

PROPOSED FLANK ELEVATION (east facing) 1/100



PROPOSED FLANK ELEVATION (west facing) 1/100

PROPOSED REAR ELEVATION (south facing) 1/100

