5 metres



north elevation



west elevation

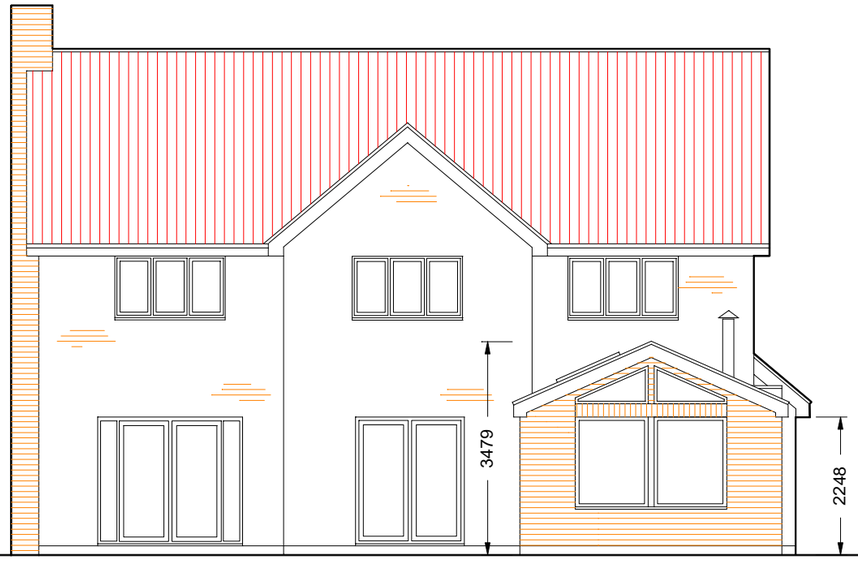

south elevation

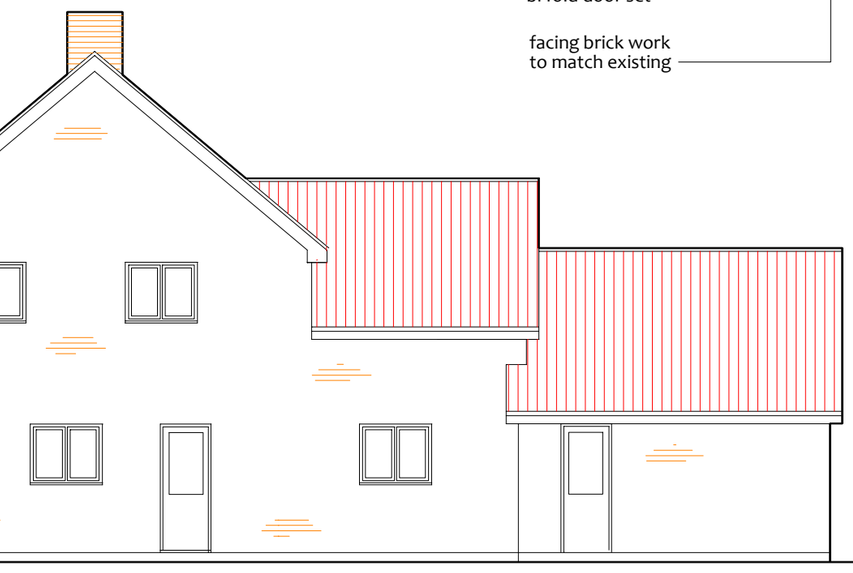

east elevation

proposed elevations

ISSUE A INTRO 23/10/26

Project: Proposed alterations to existing conservatory at 8B Briarwood RG404XA	Client: Alex Silva
	Scale 1:100 — Date: October 2026
Drawing title: Proposed elevations	Drg No 3273-3

David Taylor Design Services
4 Forest Close Ascot Berks
07971 411897 01344 249092
DT455@AOL.COM