20 metres

A3

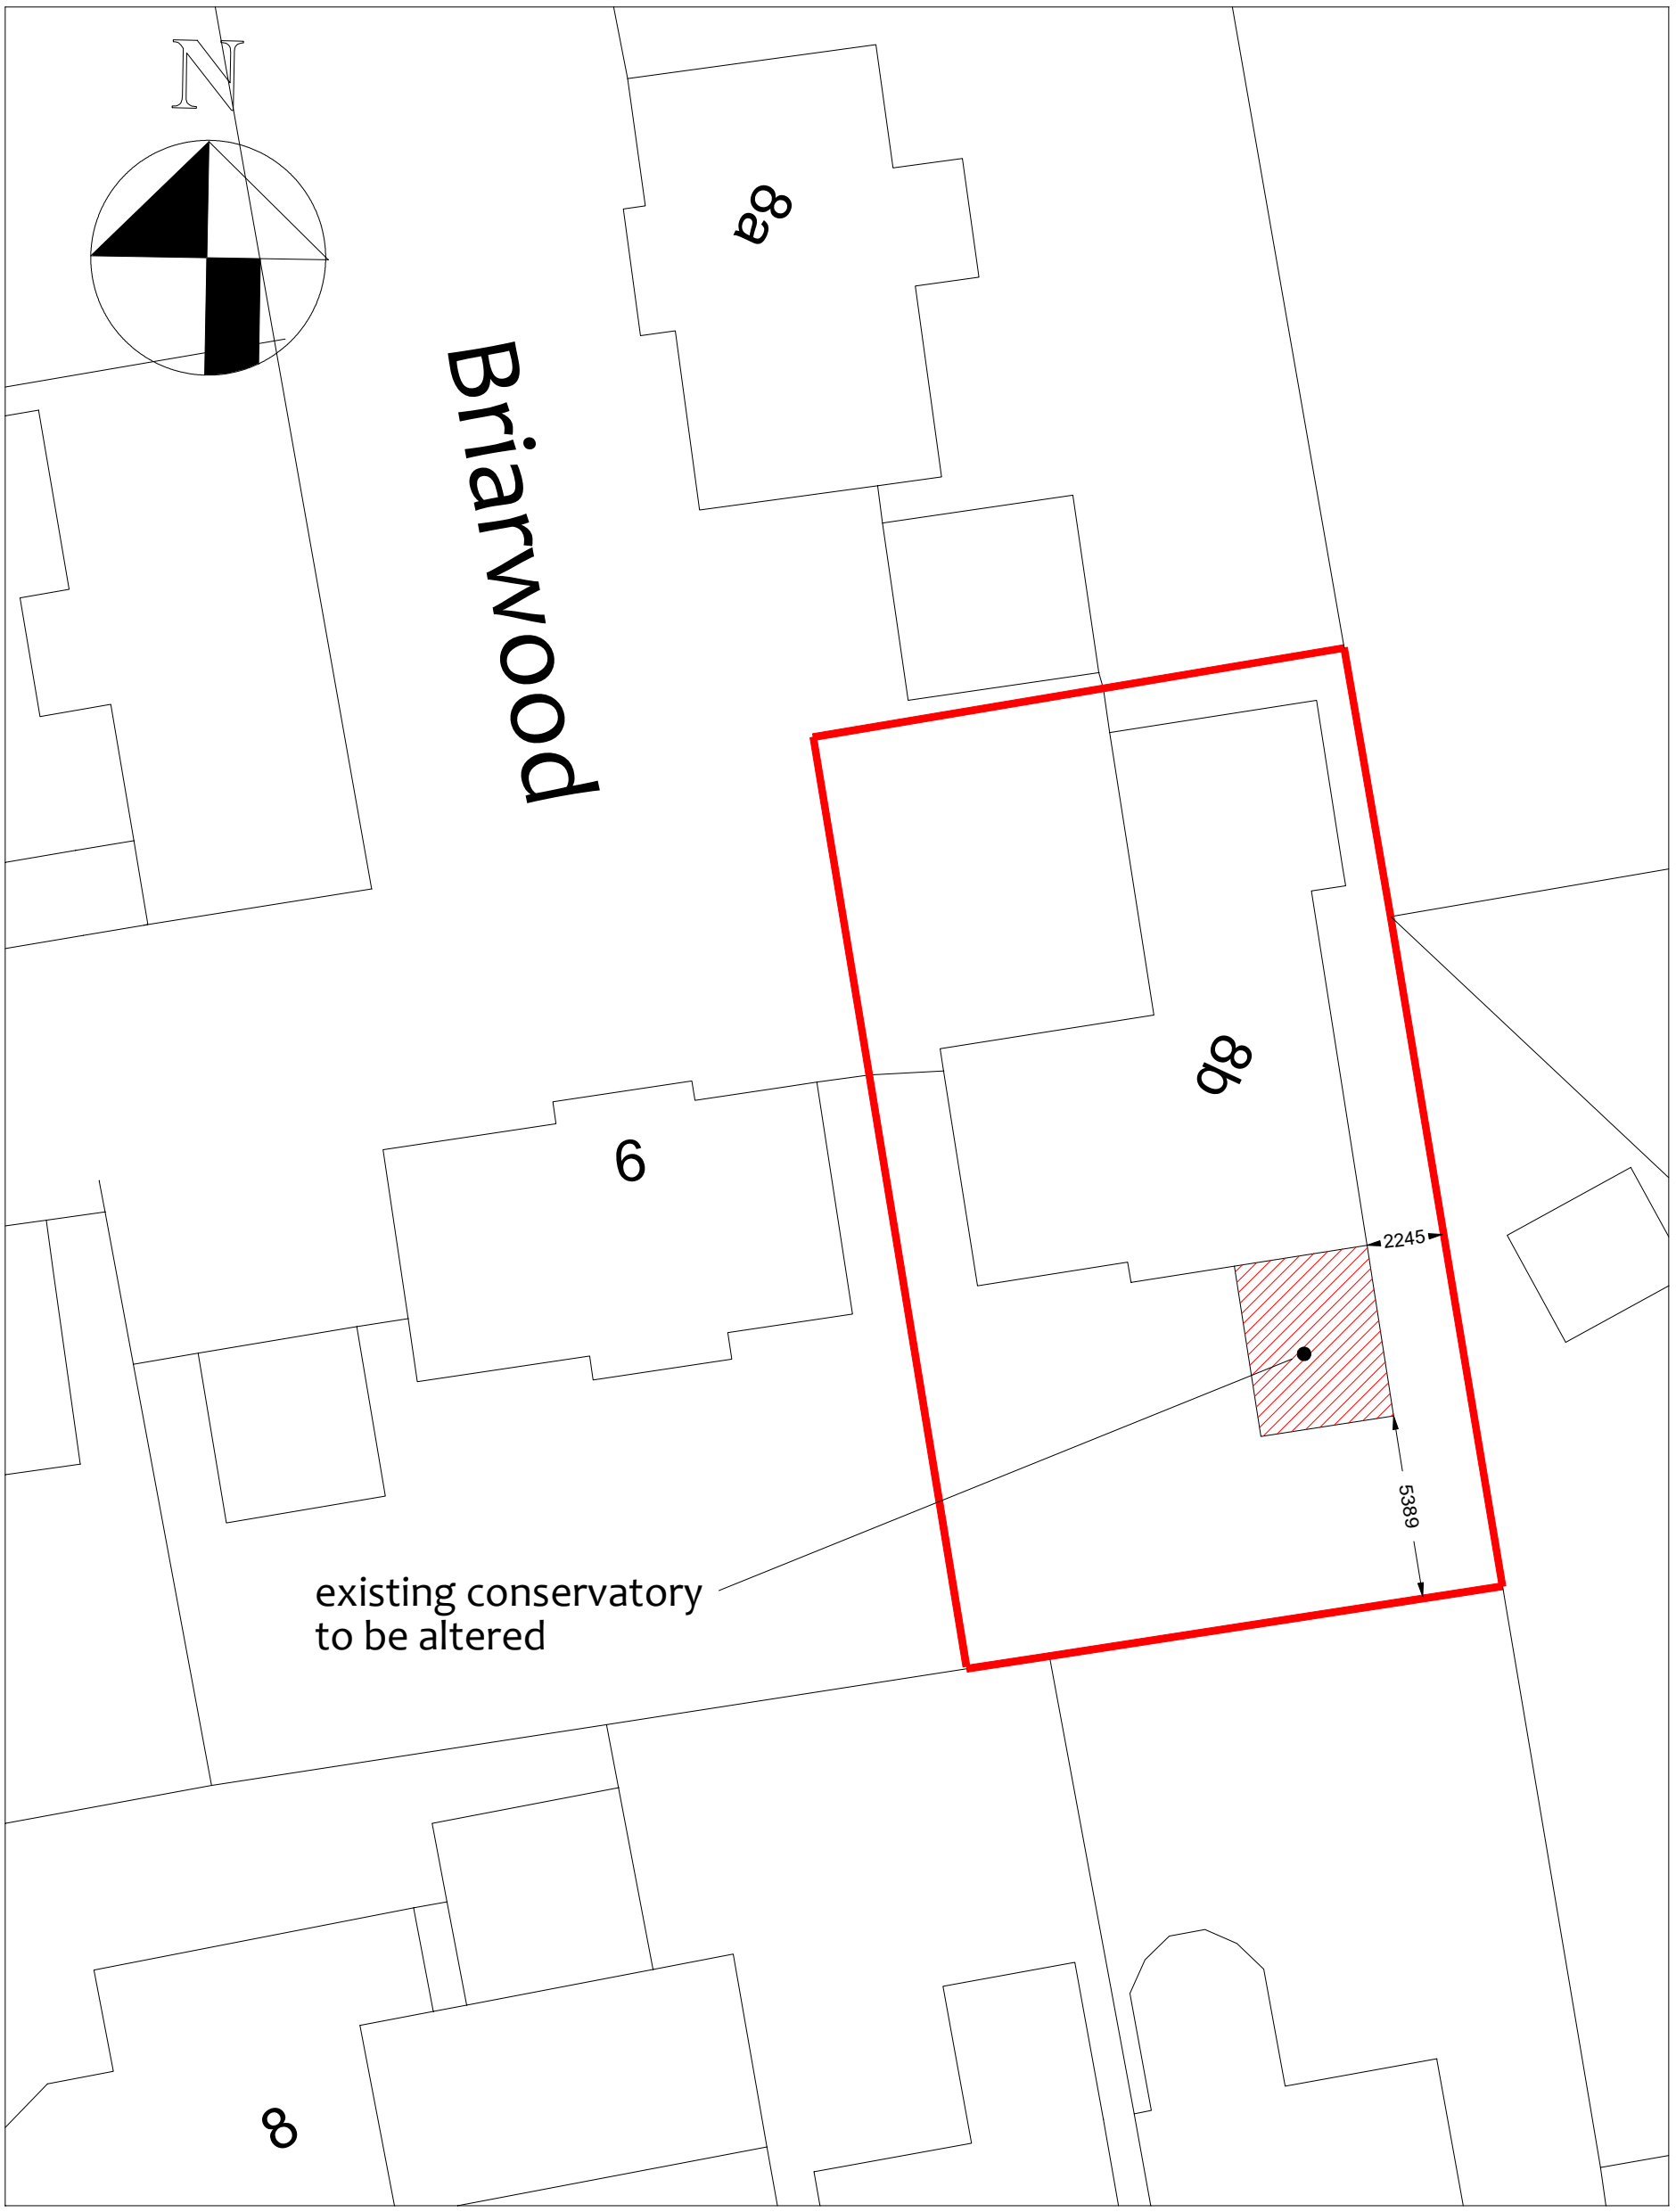

Serial number: 98770

Crown copyright and database right 2016
Ordnance Survey licence 100048957
Reproduction in whole or in part is prohbited
without the prior permission of Ordnance Survey

ISSUE A INTRO 23/10/26

Project: Proposed alterations to existing conservatory at 8B Briarwood RG404XA	Client: Alex Silva
	Scale :1:200 — Date: October 2026
Drawing title: Site Plan	Drg No: 3273-10