5 metres

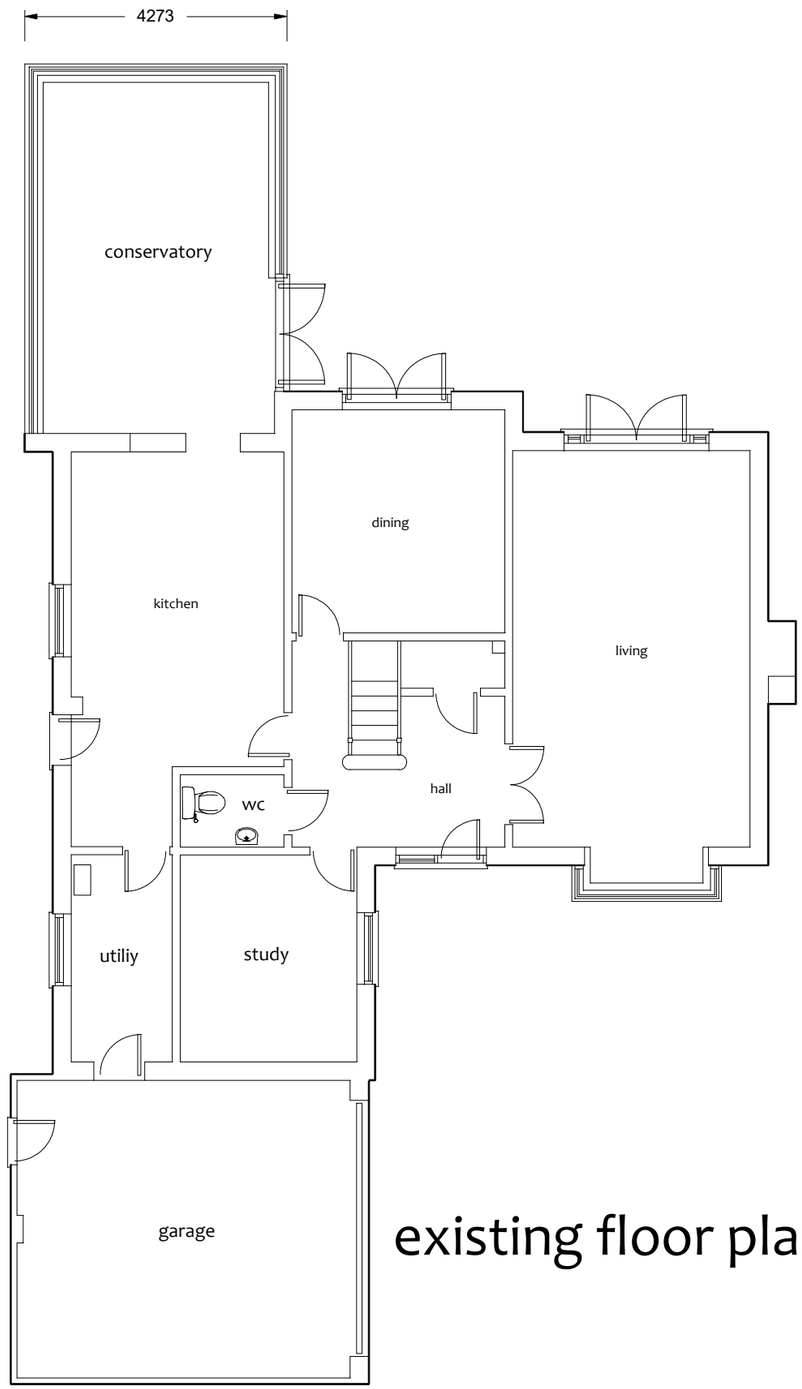

existing floor plans

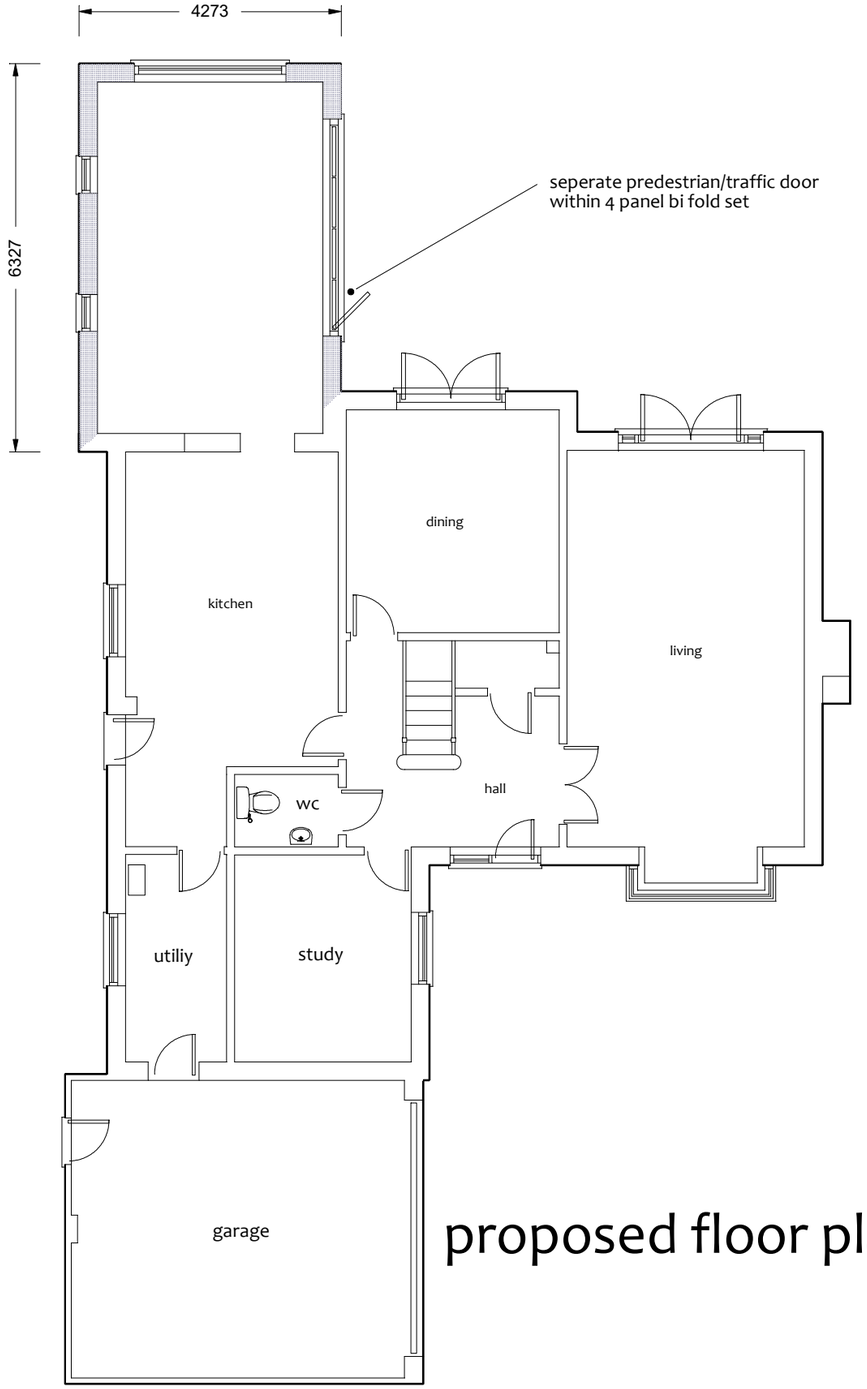

proposed floor plans

David Taylor Design Services
4 Forest Close Ascot Berks
07971 411897 01344 249092
DT455@AOL.COM

ISSUE A INTRO 23/10/26

Project: Proposed alterations to existing conservatory at 8B Briarwood RG404XA	Client: Alex Silva
	Scale 1:100 Date: October 2026
Drawing title: Floor plans	Drg No 3273-2