© GRKA 2026
NOT TO BE SCALED. DIMENSIONS TO BE CHECKED ON SITE. SCALING FOR LOCAL AUTHORITY PURPOSES ONLY

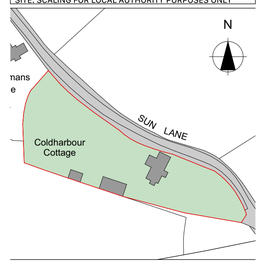

Location Plan

Ordnance Survey © Crown Copyright and database rights 2026. OS AC0000813445

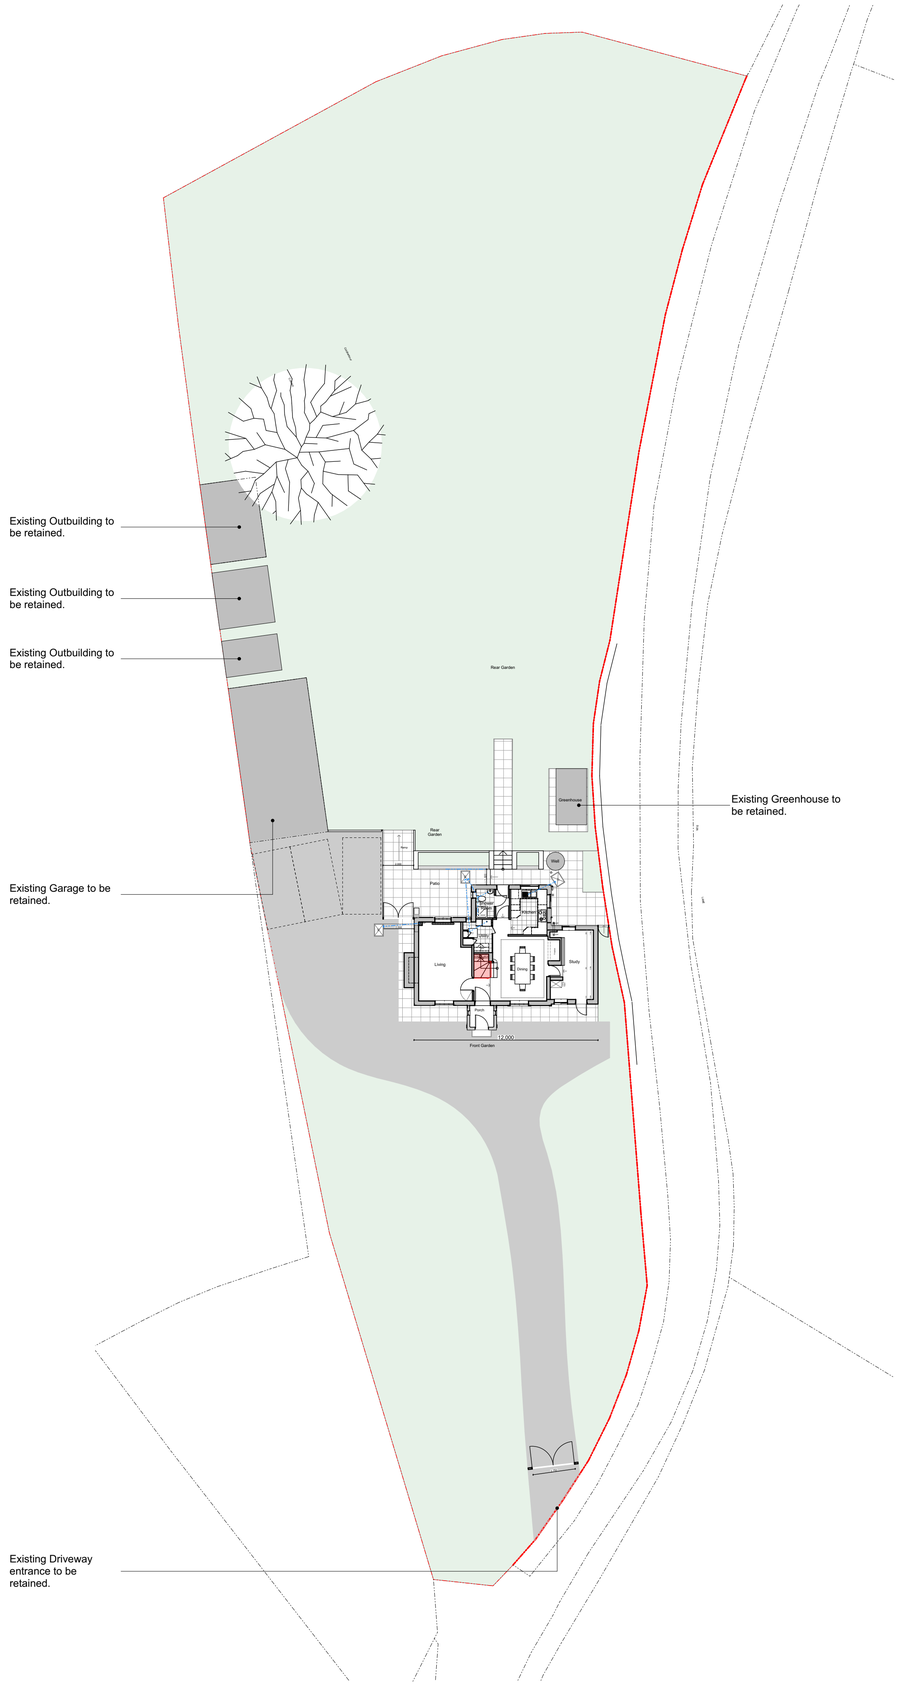

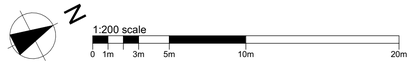

PLANNING APPROVAL

Revision	Description	Date	Drawn
A	Concentration of works to the first floor only and staircase.	27.10.26	FR

Designer :

GRK Architecture
www.grka.co.uk

Project :

Coldharbour Cottage, Reading

Drawing :
1:200 Ground Floor Plan

Date :
OCT 2026

Scale :
1:200 @ A1

Drawing No. :
26 / 225 / 107

Status :
PLANNING

Revision:
A