



SIDE

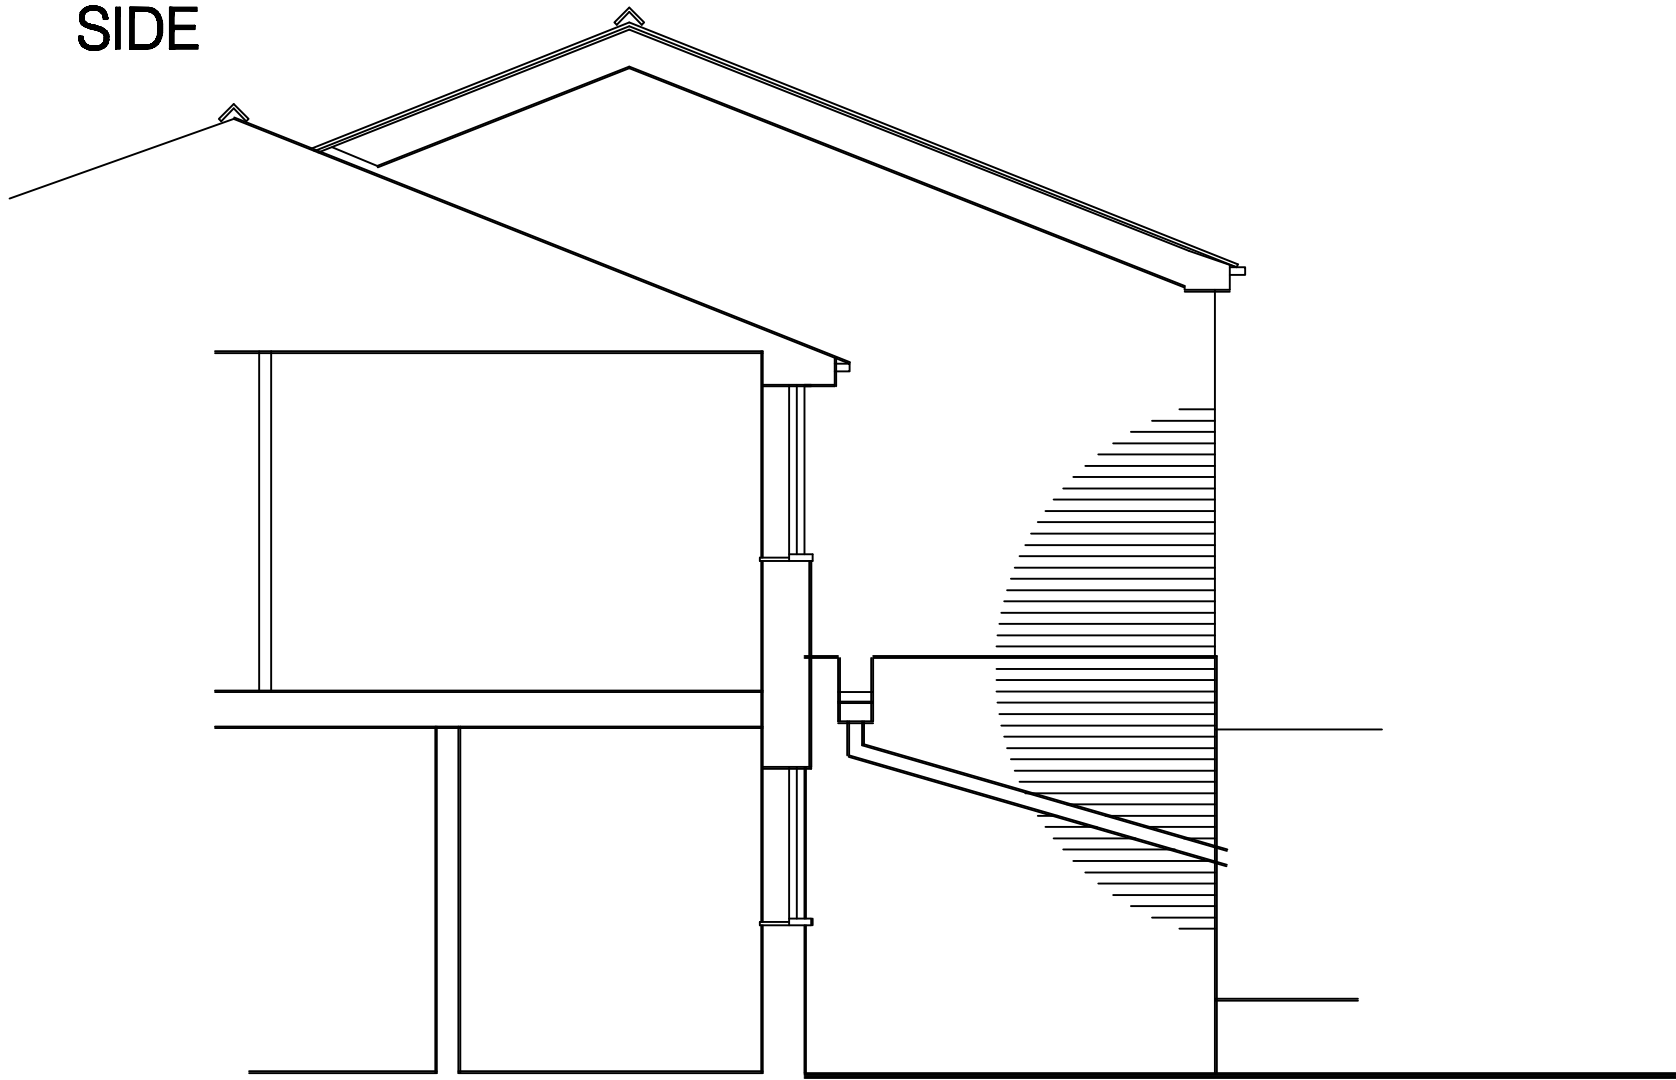

REAR

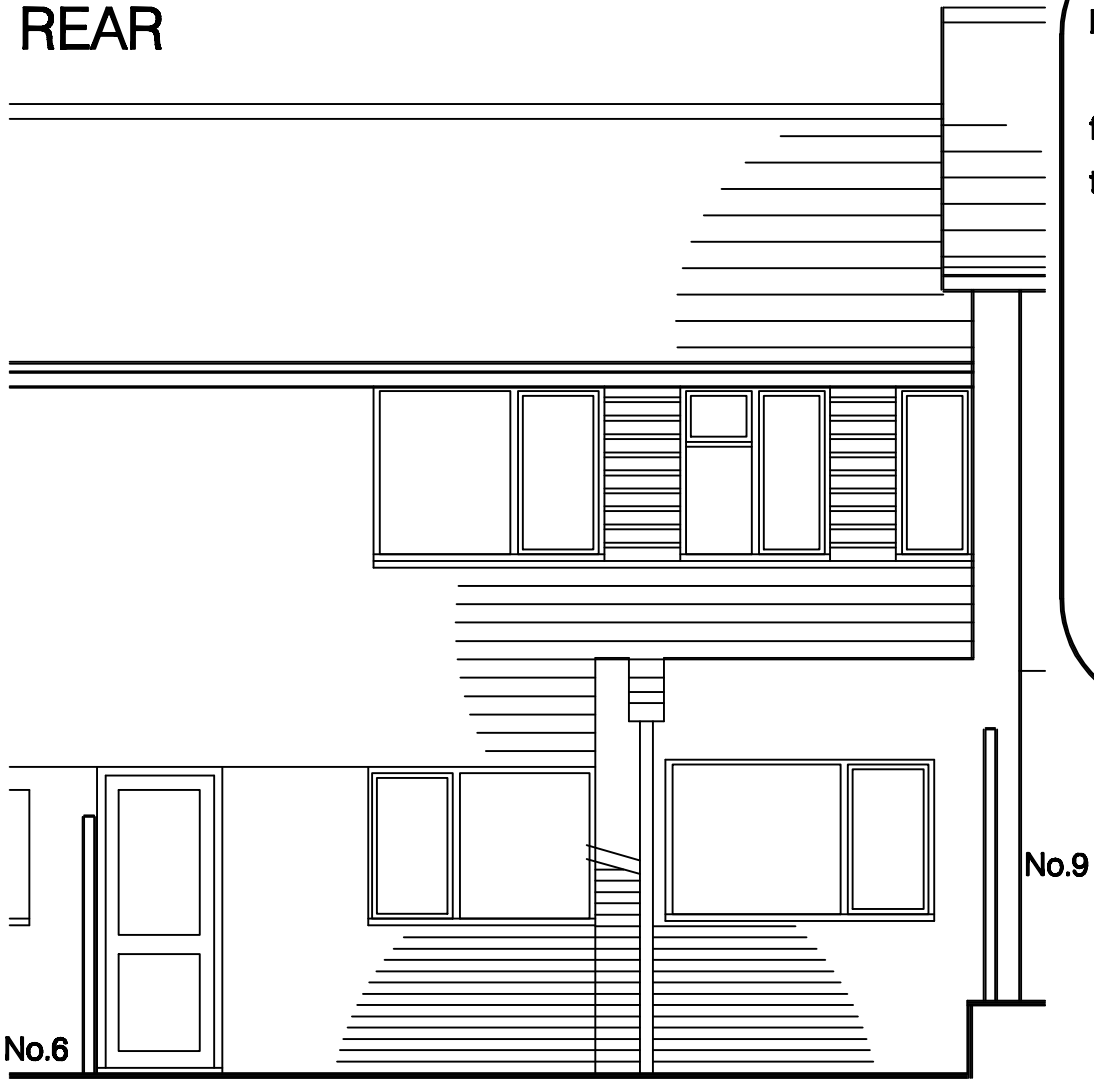

project
5 Walton Close
Woodley, Berkshire

for
title
Mr P Surdhar
Rear Ground Floor as Existing

Drawing no: 1417 / 1 /


M D Howlett
architectural consultant
11 Prospect Street, Caversham, Reading
Berkshire RG4 8JB; Tel: (0118) 947 7117
Email: pmaarc@globalnet.co.uk

Date: September 2025

0 1 2 metres

Scale: 1:50@A2; 1:100@A4.

No.4

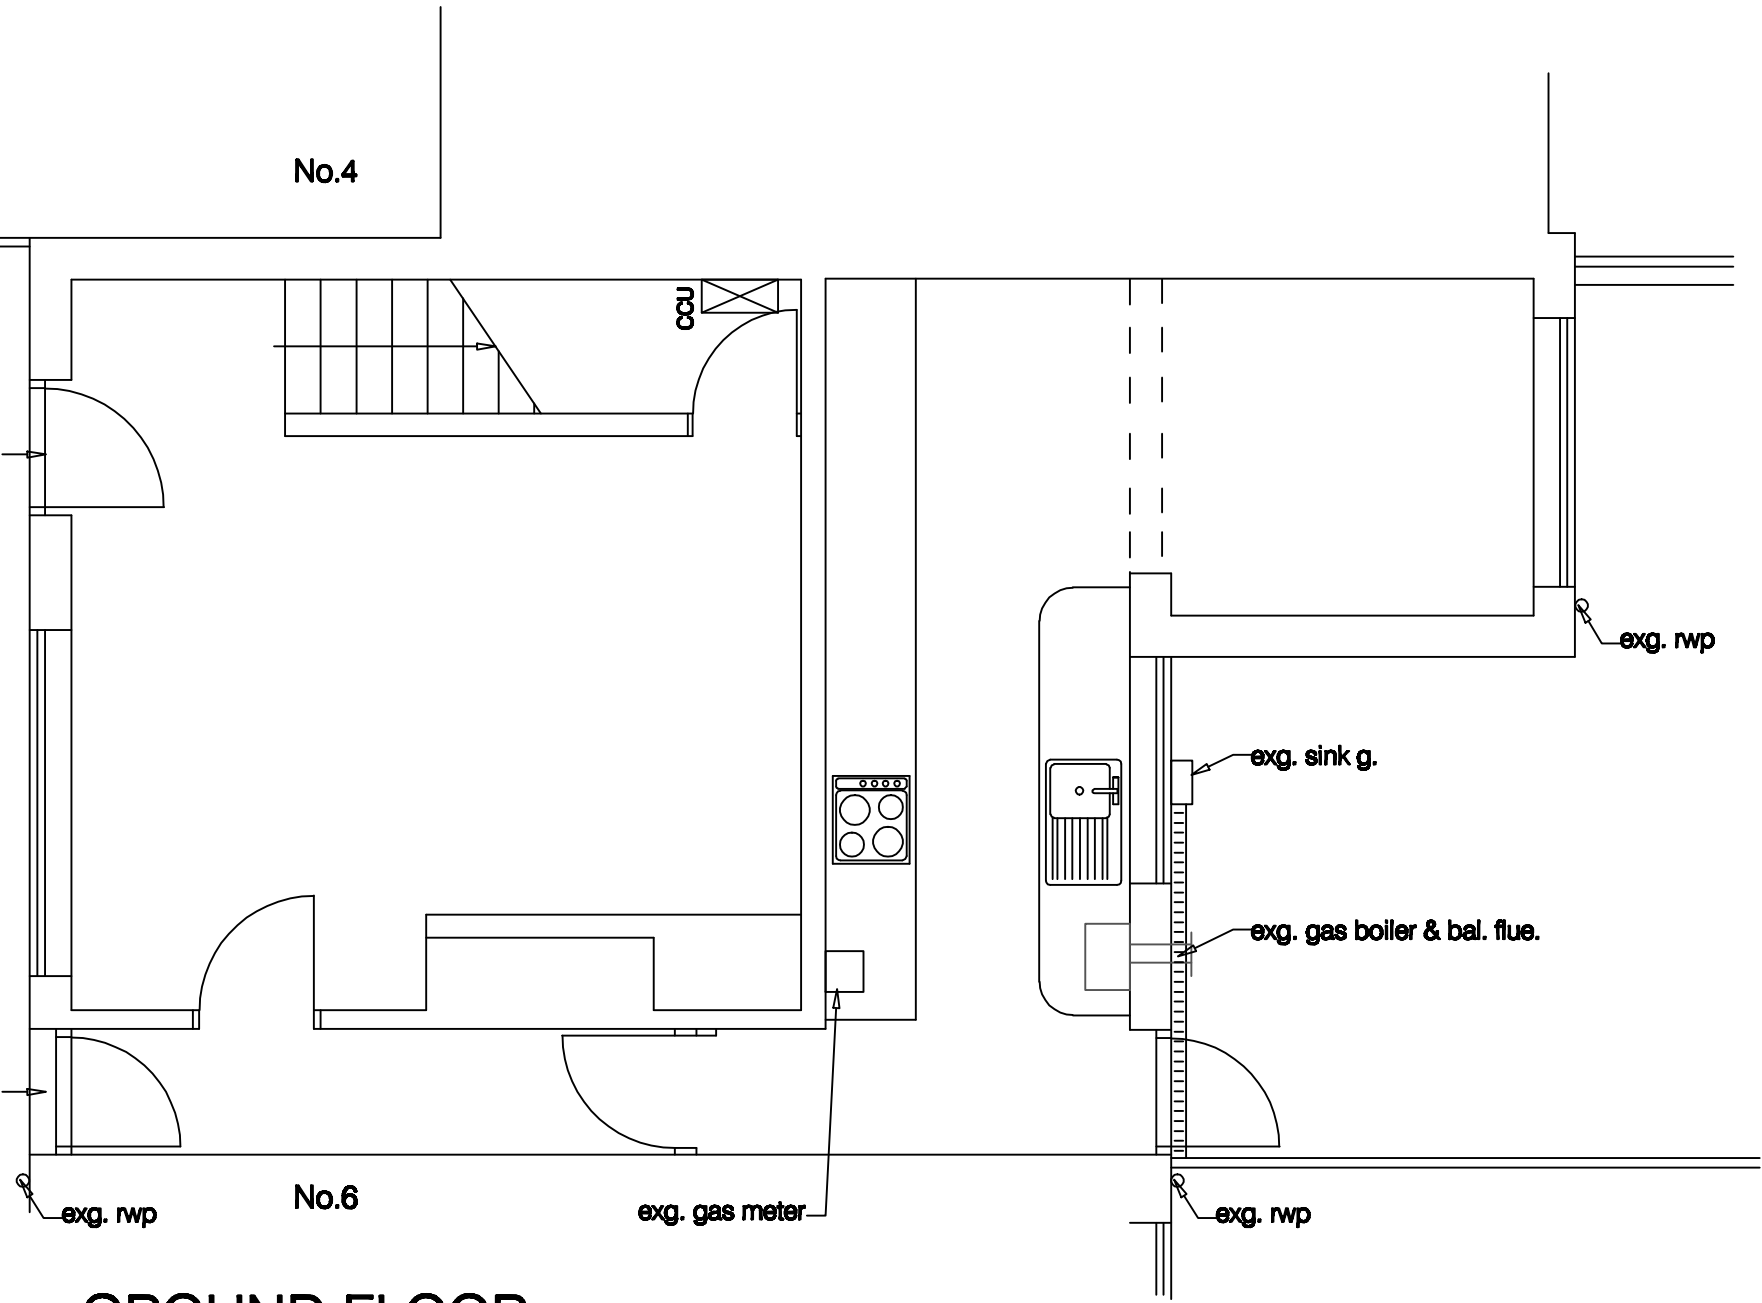

GROUND FLOOR

FIRST FLOOR

