


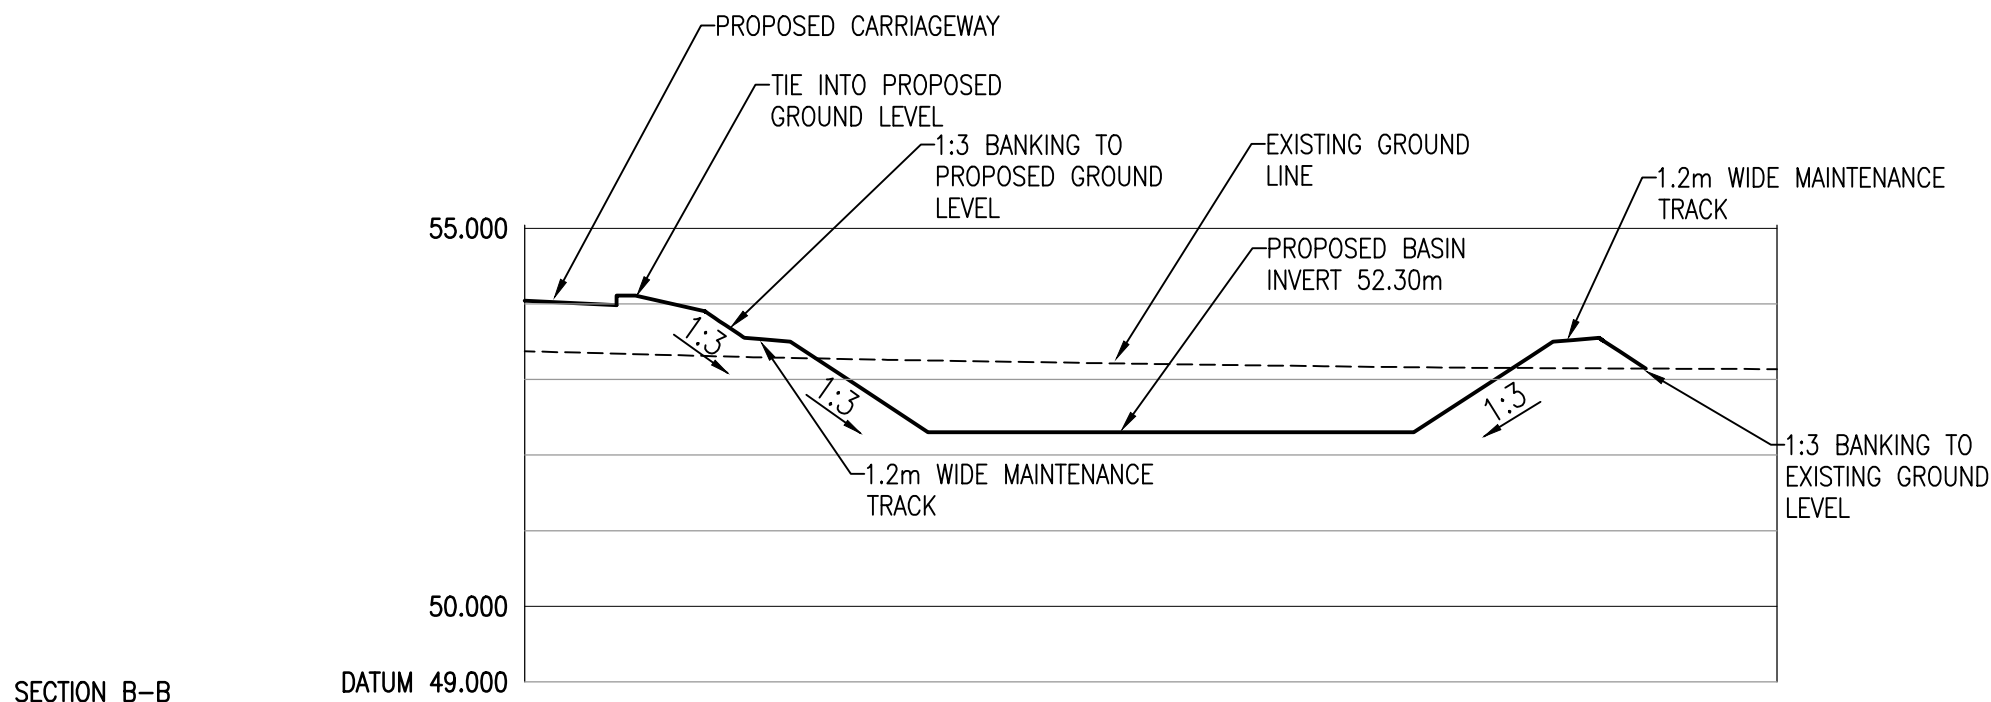


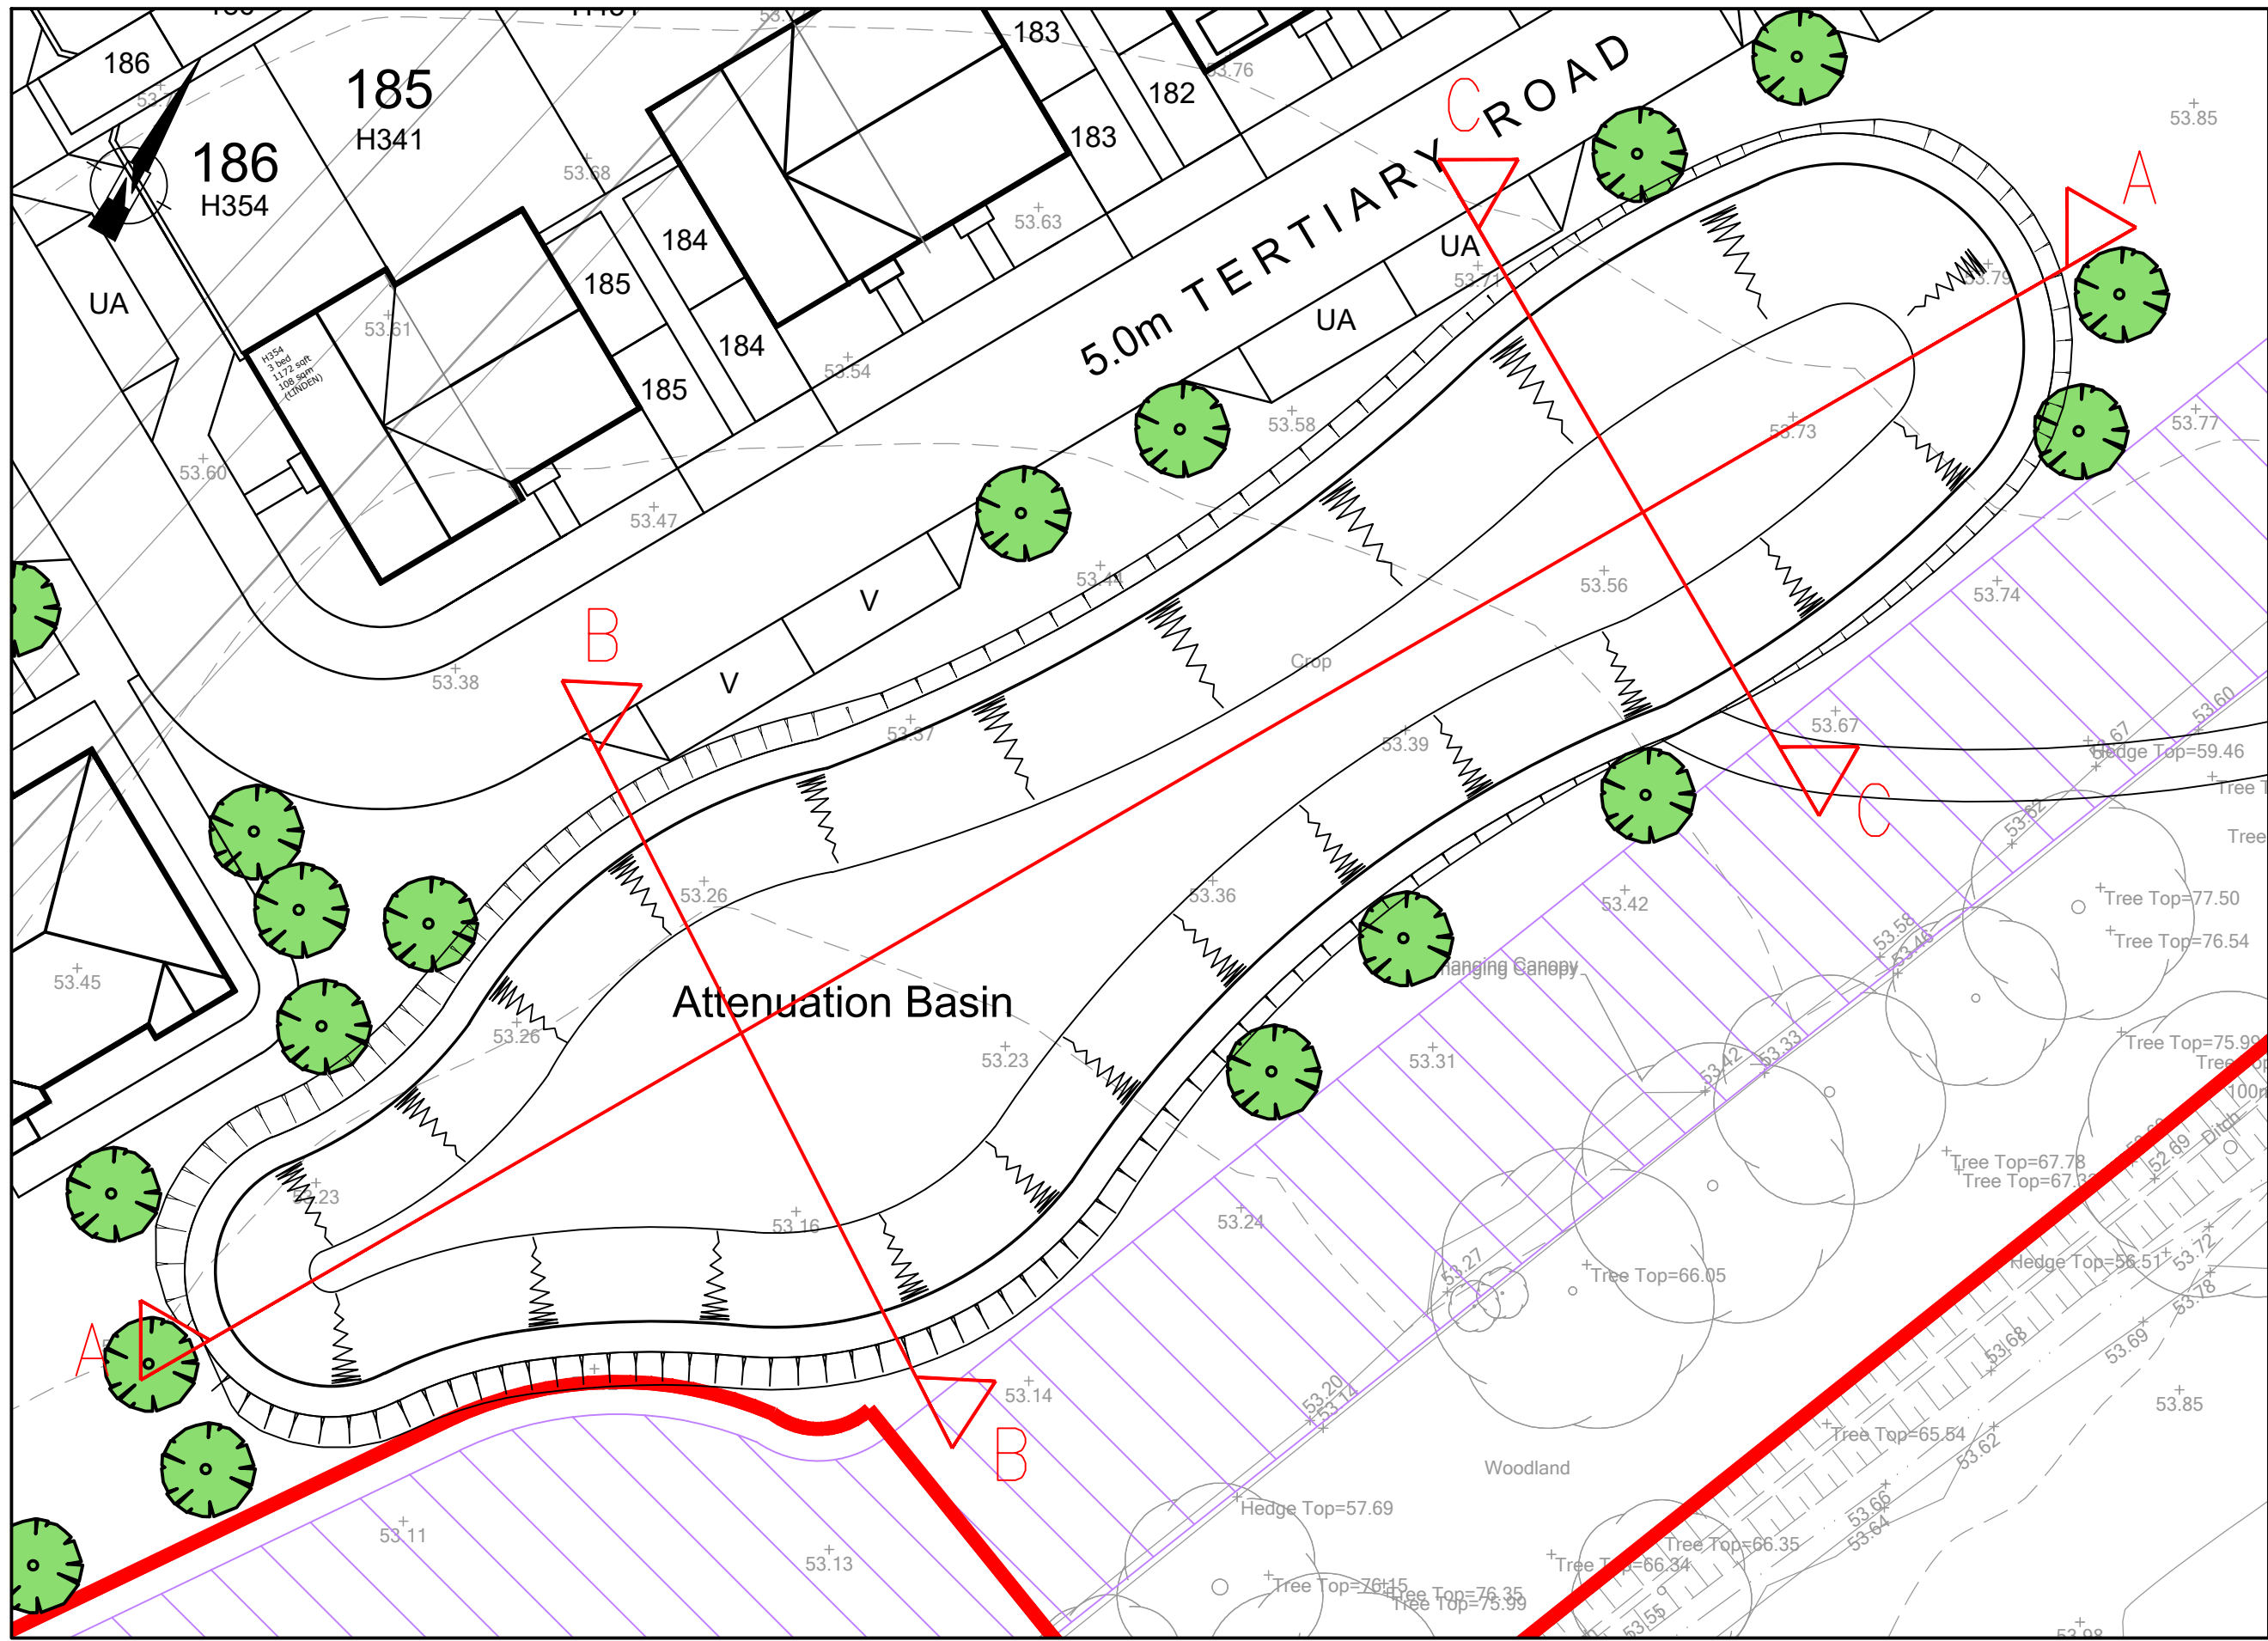

SECTION B-B		DATUM 49.000										
CHAINAGE		0.000	2.426	4.763	5.000	10.000	15.000	20.000	25.000	29.654	30.000	33.125
PROPOSED GROUND LEVEL		54.040	53.984	53.900	53.821	52.521	52.300	52.300	52.782	53.144		
EXISTING GROUND LEVEL		53.373		53.308		53.257	53.217	53.182	53.154	53.143		53.136

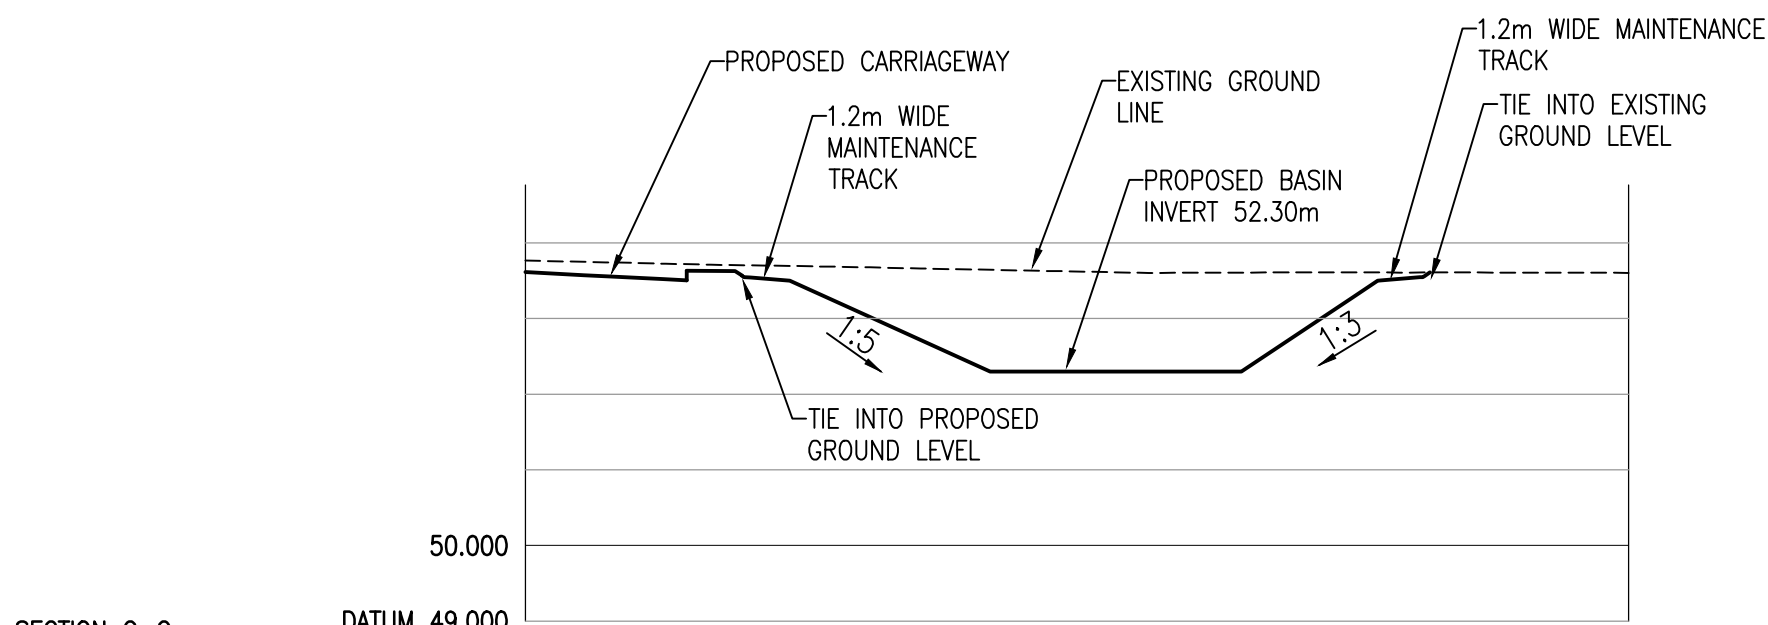

SECTION C-C		DATUM 49.000										
CHAINAGE		0.000	4.267	5.000	5.331	10.000	15.000	20.000	23.926	25.000		29.184
PROPOSED GROUND LEVEL		53.614	53.507	53.700		52.821	52.300	52.653	53.611			
EXISTING GROUND LEVEL		53.768	53.712			53.668	53.619	53.611	53.610			53.605

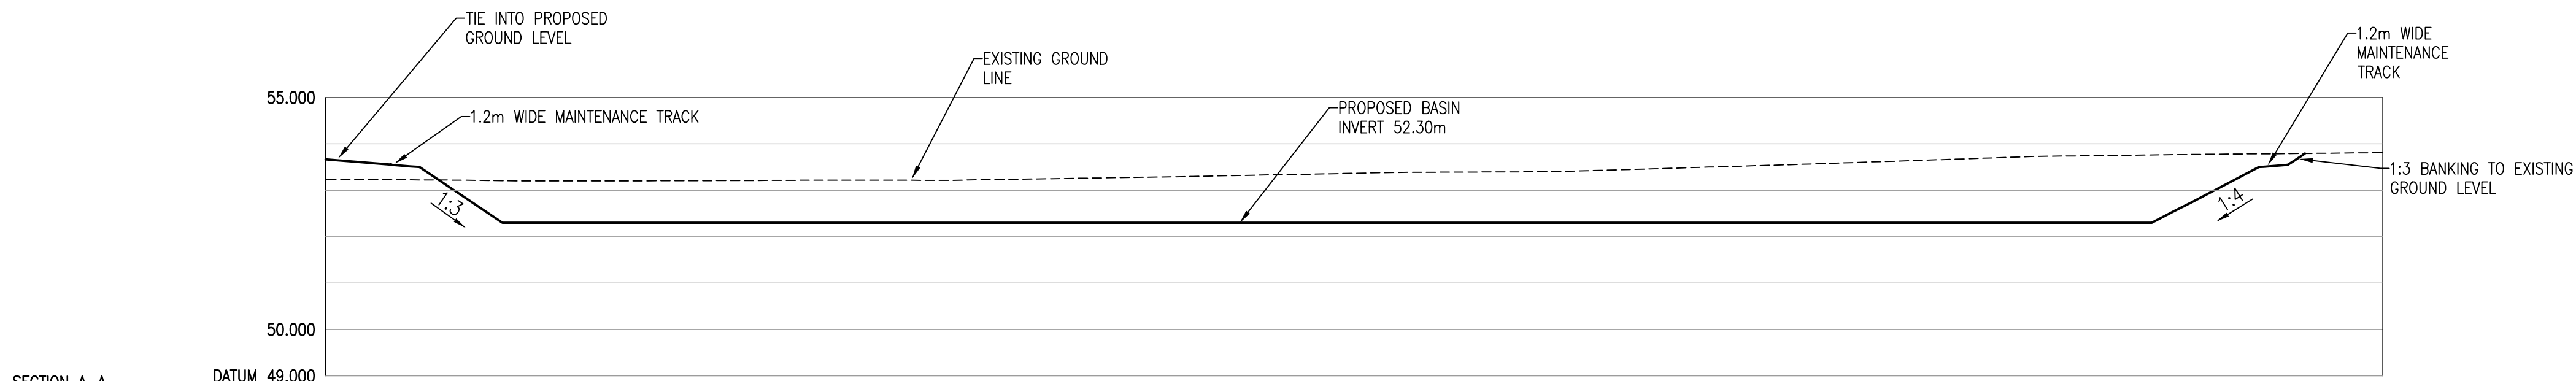

SECTION A-A		DATUM 49.000																				
CHAINAGE		0.000	1.491		5.000																	
		54.000		53.179	52.300		52.300		52.300		52.300		52.300		52.300		52.300		52.300		52.300	
PROPOSED GROUND LEVEL		54.000		53.179	52.300		52.300		52.300		52.300		52.300		52.300		52.300		52.300		52.300	
EXISTING GROUND LEVEL		53.236		53.222	53.200		53.205		53.215		53.217		53.241		53.280		53.325		53.374		53.395	

- NOTES:
- DO NOT SCALE FROM THIS DRAWING.
 - ALL DIMENSIONS ARE IN METRES, UNLESS STATED OTHERWISE.
 - THIS DRAWING IS TO BE READ IN CONJUNCTION WITH ALL RELEVANT SCHEME DRAWINGS AND SPECIFICATIONS.

PRELIMINARY ISSUE

SO P04	BACKGROUND SITE LAYOUT UPDATE	HF	TA	14.10.25
SO P03	UPDATED TO SUIT LATEST SITE LAYOUT	HF	TA	10.04.25
SO P02	UPDATED TO SUIT LATEST SITE LAYOUT	HF	TA	10.04.25
ST Rev	Description	Dwn	Chk	Date
REVISIONS				
Preliminary Issue	✓	Submitted for S104		
Planning Issue		Issued for Tender		
Submitted for S38		Issued for Construction		
Submitted for S278		As Built		
DRAWING STATUS				



Stuart Michael Associates Ltd
Coombe House, Coombe Square, Thatcham, Berkshire RG19 4JF
T: 01635 867 711
F: 01635 861 715

email@stuartmichael.co.uk
www.stuartmichael.co.uk



FINCHWOOD PARCELS 11,
12 & 13

PARCEL 11 AND 12
BASIN SECTIONS
SHEET 1 OF 2

DATE	DRAWN	CHECKED	SCALE	BY
MARCH 2025	HF	TA	1:200	TA
7292.015				P04 SO

This drawing is the copyright of Stuart Michael Associates Limited. It may not be reproduced or amended without the written approval of Stuart Michael Associates