


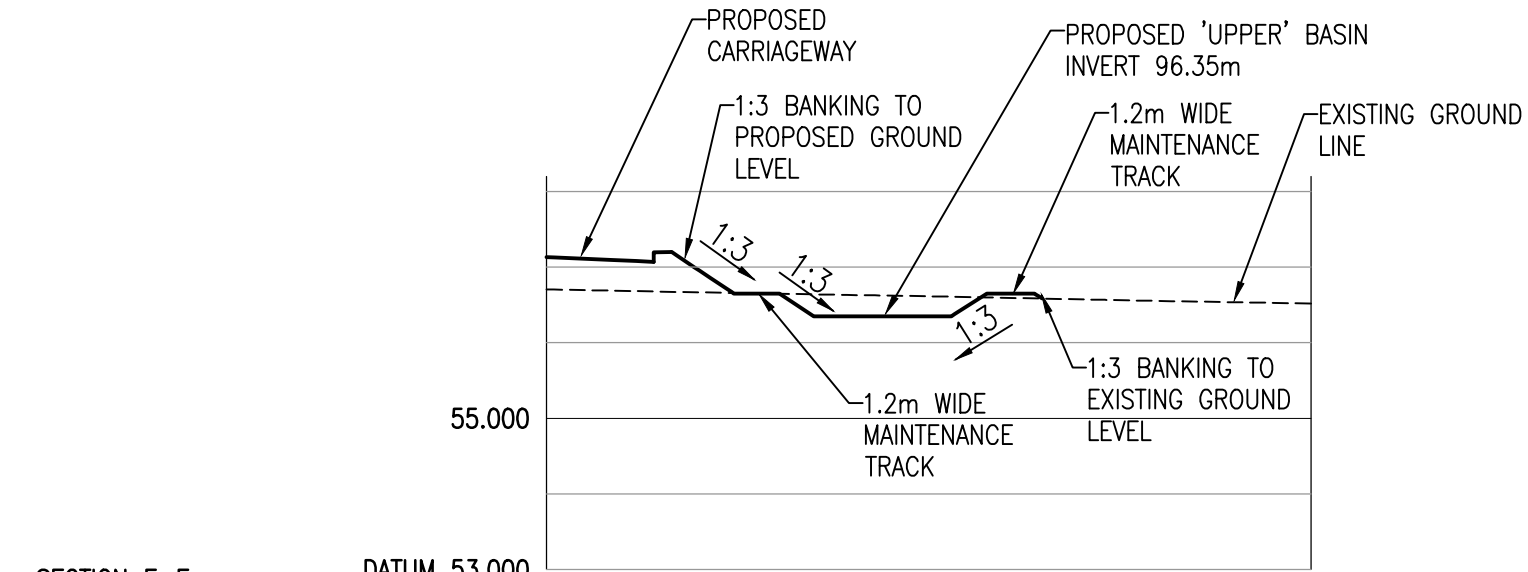


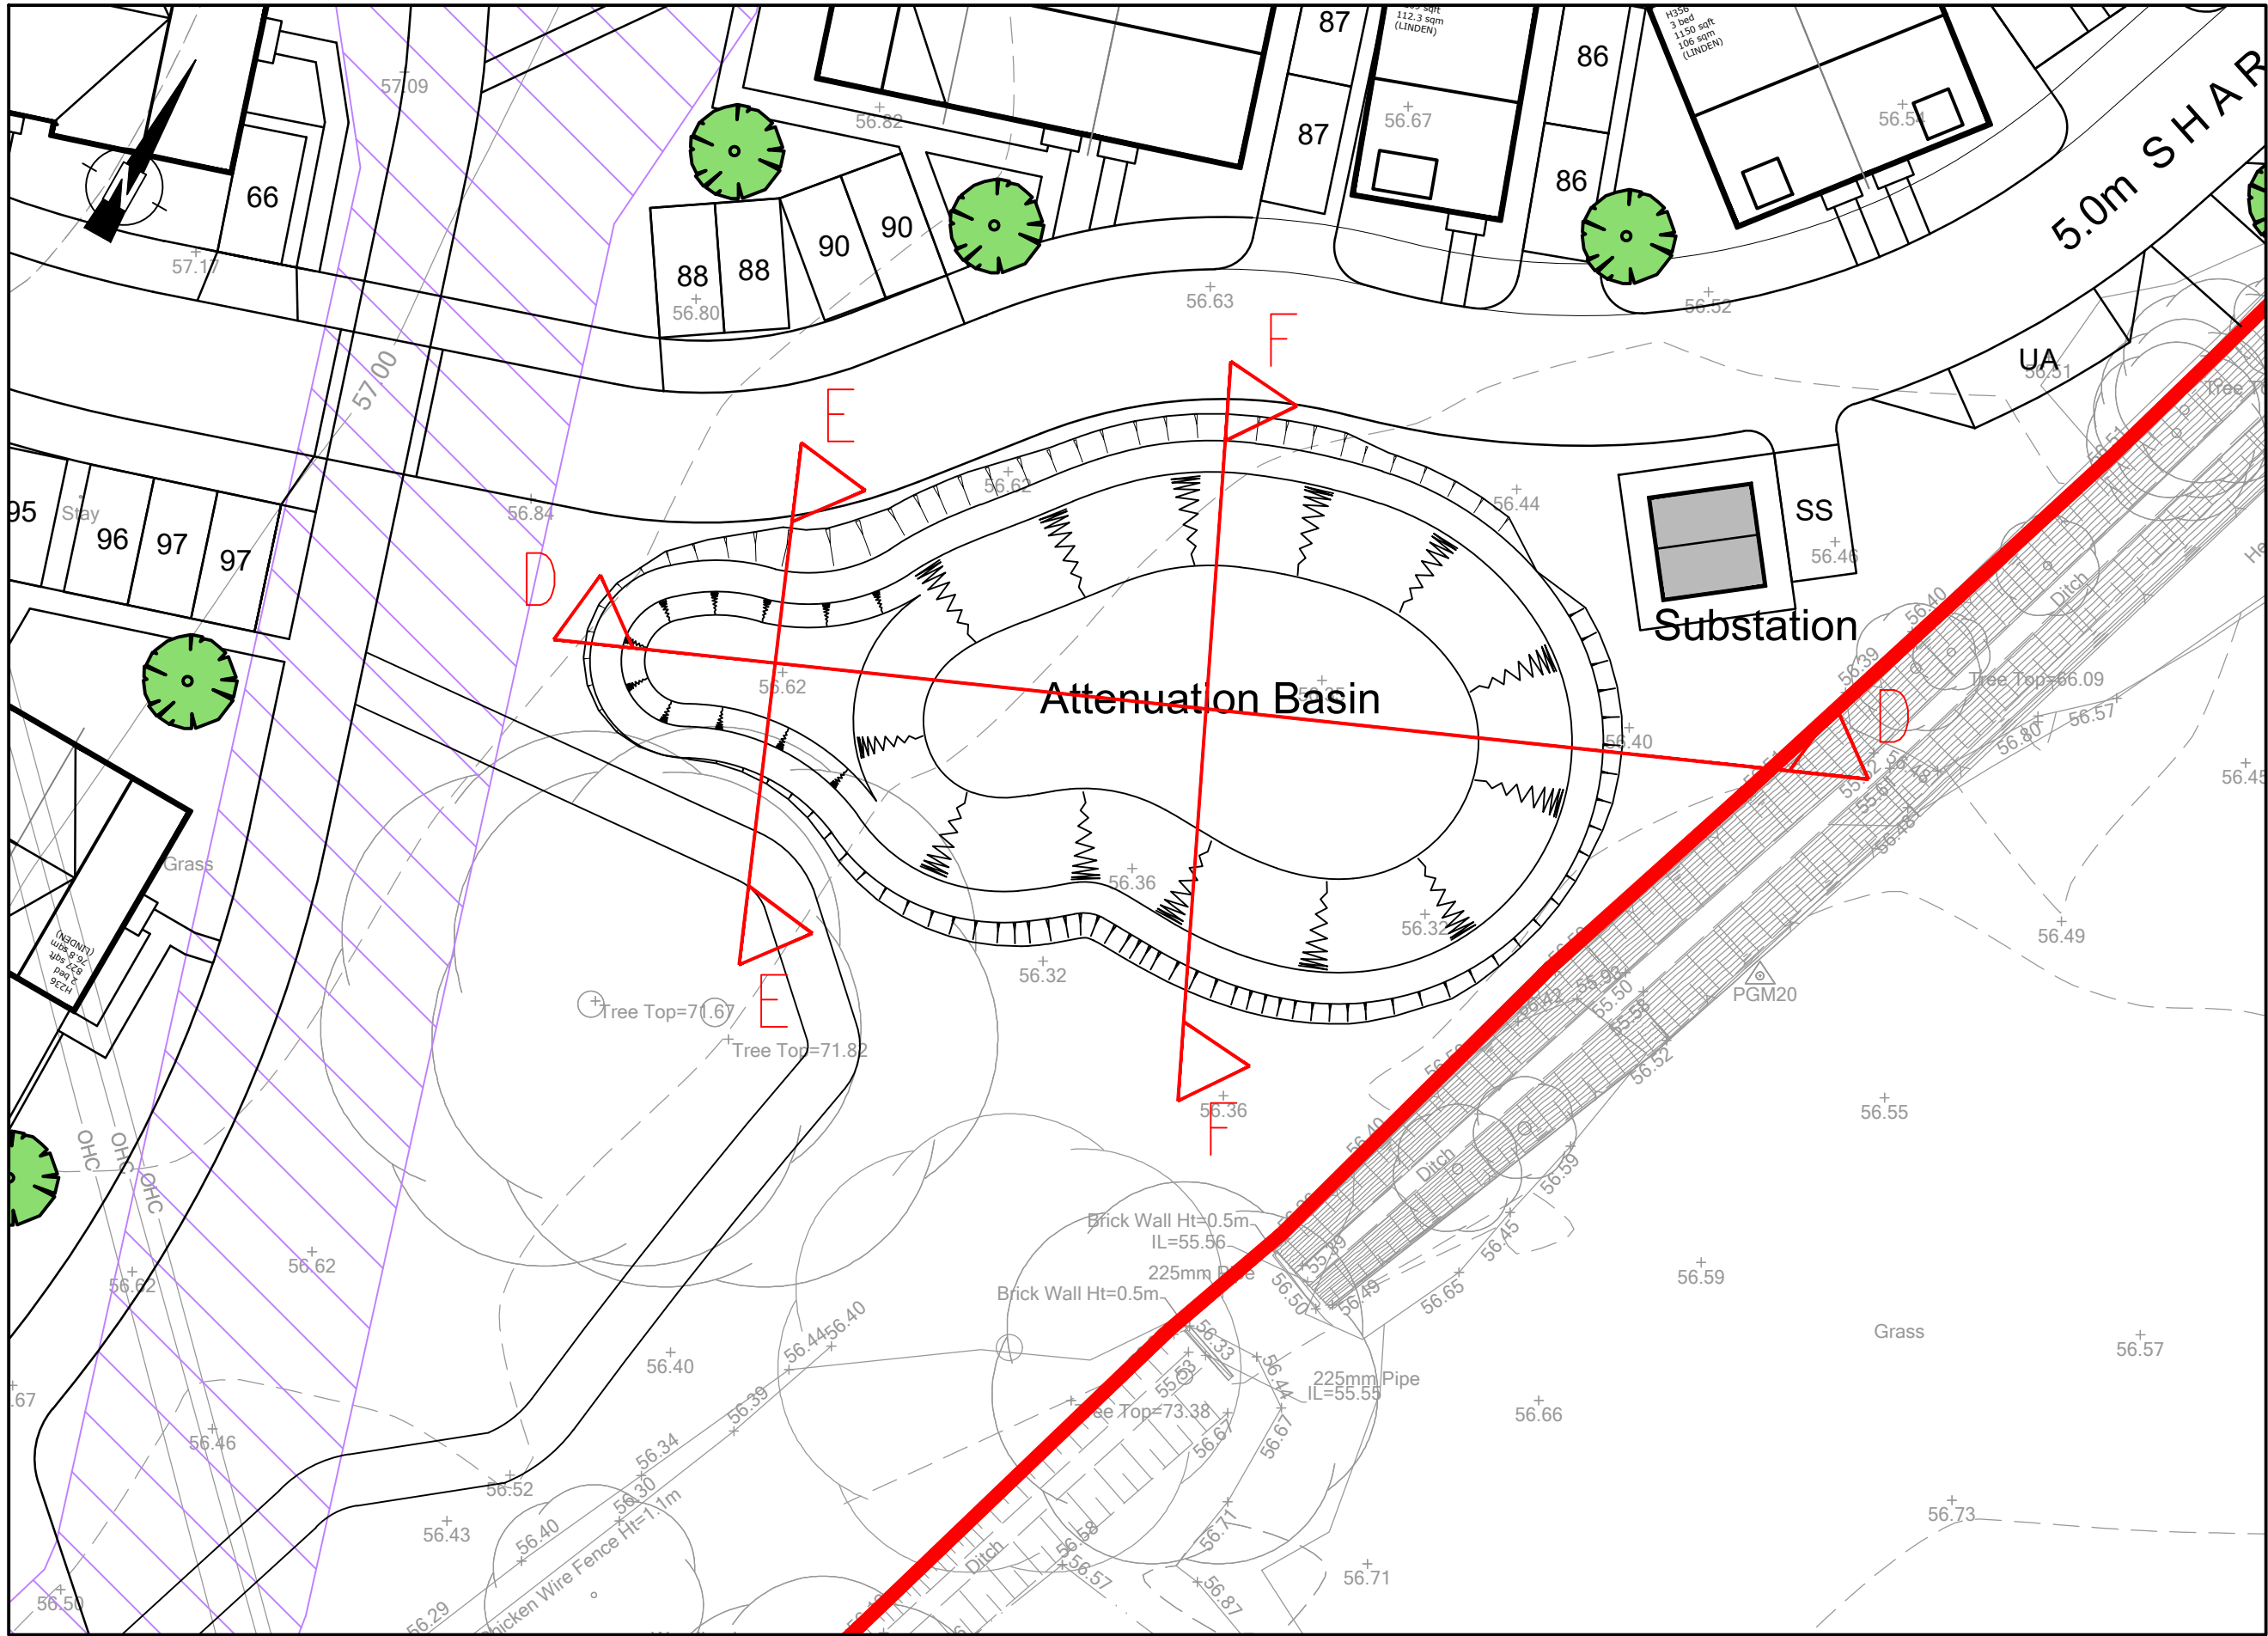

CHAINAGE	0.000	2.636	3.306	5.000	10.000	13.116	15.000	20.000	20.228
PROPOSED GROUND LEVEL	57.130	57.070	57.200	56.650	56.350	56.584			
EXISTING GROUND LEVEL	56.705		56.658		56.615		56.565	56.520	56.518

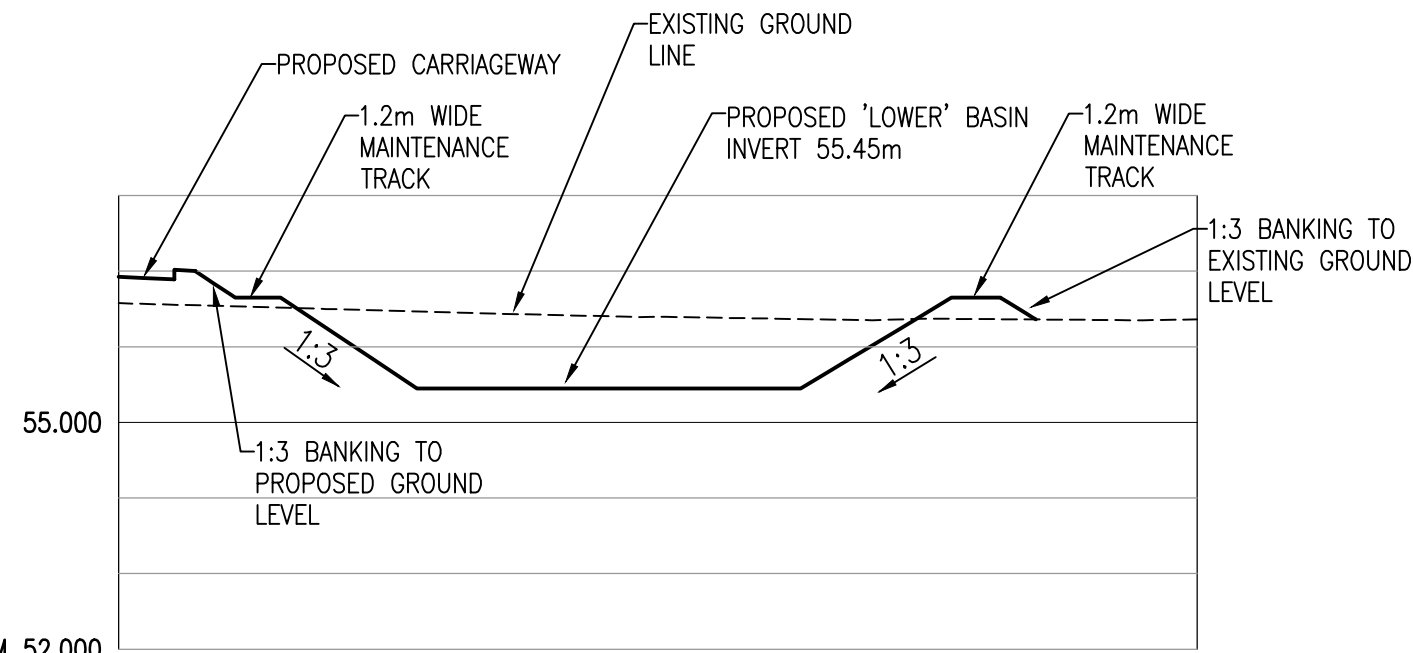

CHAINAGE	0.000	1.470	2.028	5.000	10.000	15.000	20.000	24.259	25.000	28.526
PROPOSED GROUND LEVEL	56.927	56.892	57.000	56.411	55.450	55.450	56.035	56.361		
EXISTING GROUND LEVEL	56.577			56.507	56.438	56.391	56.353	56.359		56.362

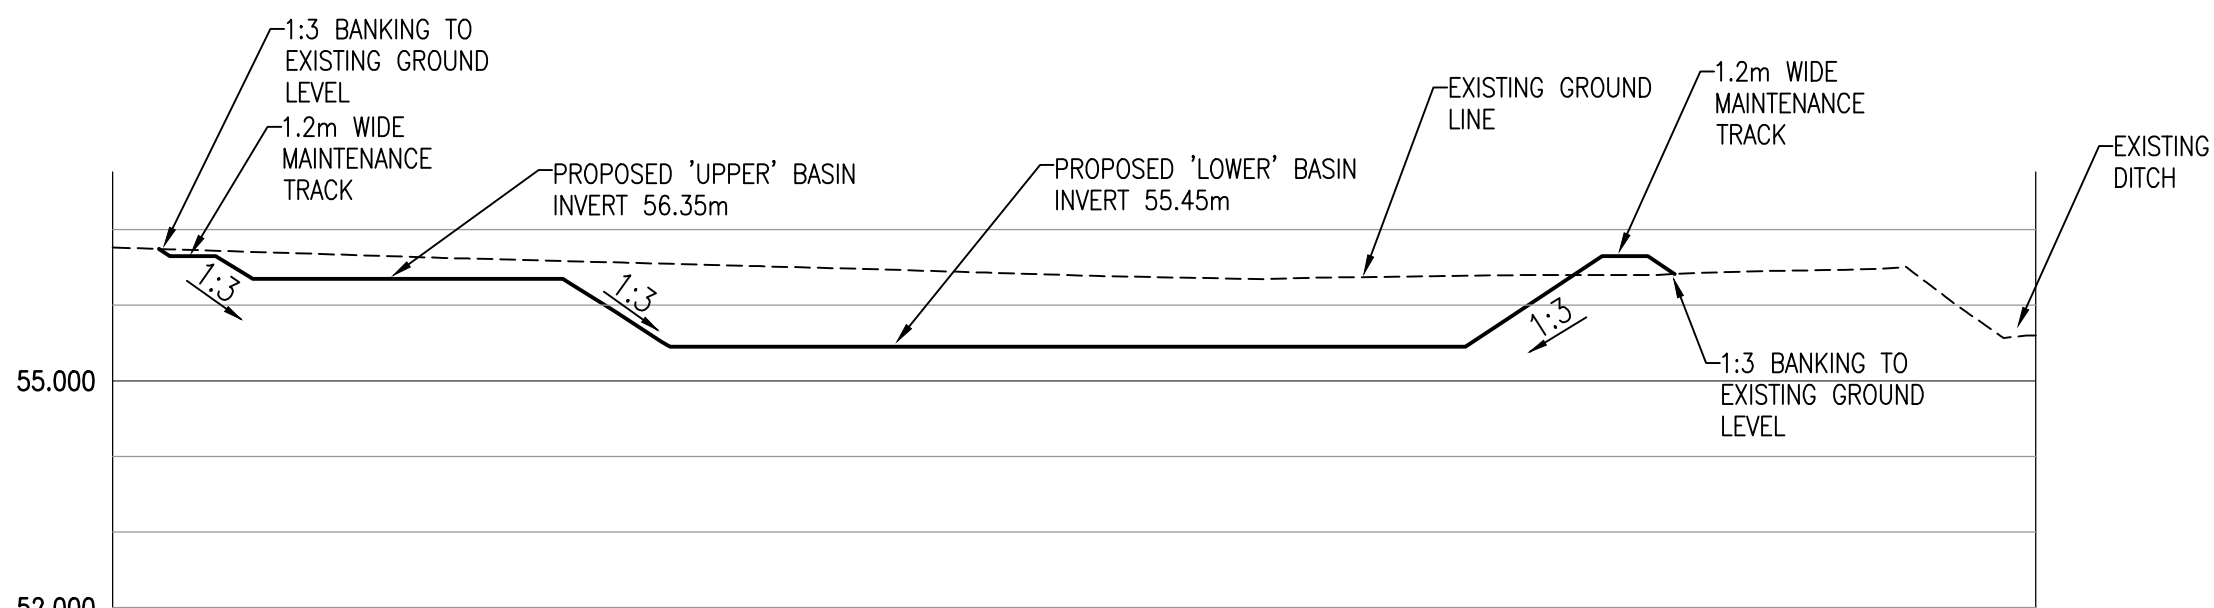

CHAINAGE	0.000	1.228	5.000	10.000	15.000	20.000	25.000	30.000	35.000	40.000	41.327	45.000	50.000	50.883
PROPOSED GROUND LEVEL	56.744		56.350	56.350	55.450	55.450	55.450	55.450	55.450	56.650	56.411			
EXISTING GROUND LEVEL	56.763		56.685	56.609	56.543	56.477	56.402	56.349	56.384	56.400		56.461	55.577	55.600

- NOTES:
- DO NOT SCALE FROM THIS DRAWING.
 - ALL DIMENSIONS ARE IN METRES, UNLESS STATED OTHERWISE.
 - THIS DRAWING IS TO BE READ IN CONJUNCTION WITH ALL RELEVANT SCHEME DRAWINGS AND SPECIFICATIONS.

PRELIMINARY ISSUE

SO P04	BACKGROUND SITE LAYOUT UPDATE	HF	TA	14.10.25
SO P03	UPDATED TO SUIT LATEST SITE LAYOUT	HF	TA	11.09.25
SO P02	UPDATED TO SUIT LATEST SITE LAYOUT	HF	TA	10.04.25
ST Rev	Description	Dwn	Chk	Date

REVISIONS				
Preliminary Issue	✓	Submitted for S104		
Planning Issue		Issued for Tender		
Submitted for S38		Issued for Construction		
Submitted for S278		As Built		
DRAWING STATUS				



Stuart Michael Associates Ltd
Coombe House, Coombe Square, Thatcham, Berkshire RG19 4JF
T: 01635 867 711
F: 01635 861 715

email@stuartmichael.co.uk
www.stuartmichael.co.uk



Part of the Vistry Group

FINCHWOOD PARCELS 11,
12 & 13

PARCEL 11 AND 12
BASIN SECTIONS
SHEET 2 OF 2

DATE: MARCH 2025
DRAWN: HF
CHECKED: TA
SCALE: 1:500
SHEET: 01

7292.016
P04
SO

This drawing is the copyright of Stuart Michael Associates Limited. It may not be reproduced or amended without the written approval of Stuart Michael Associates