


11421 - Mullar - 7, Surrey Cottages, Forest Road, Binfield, RG40 5SD

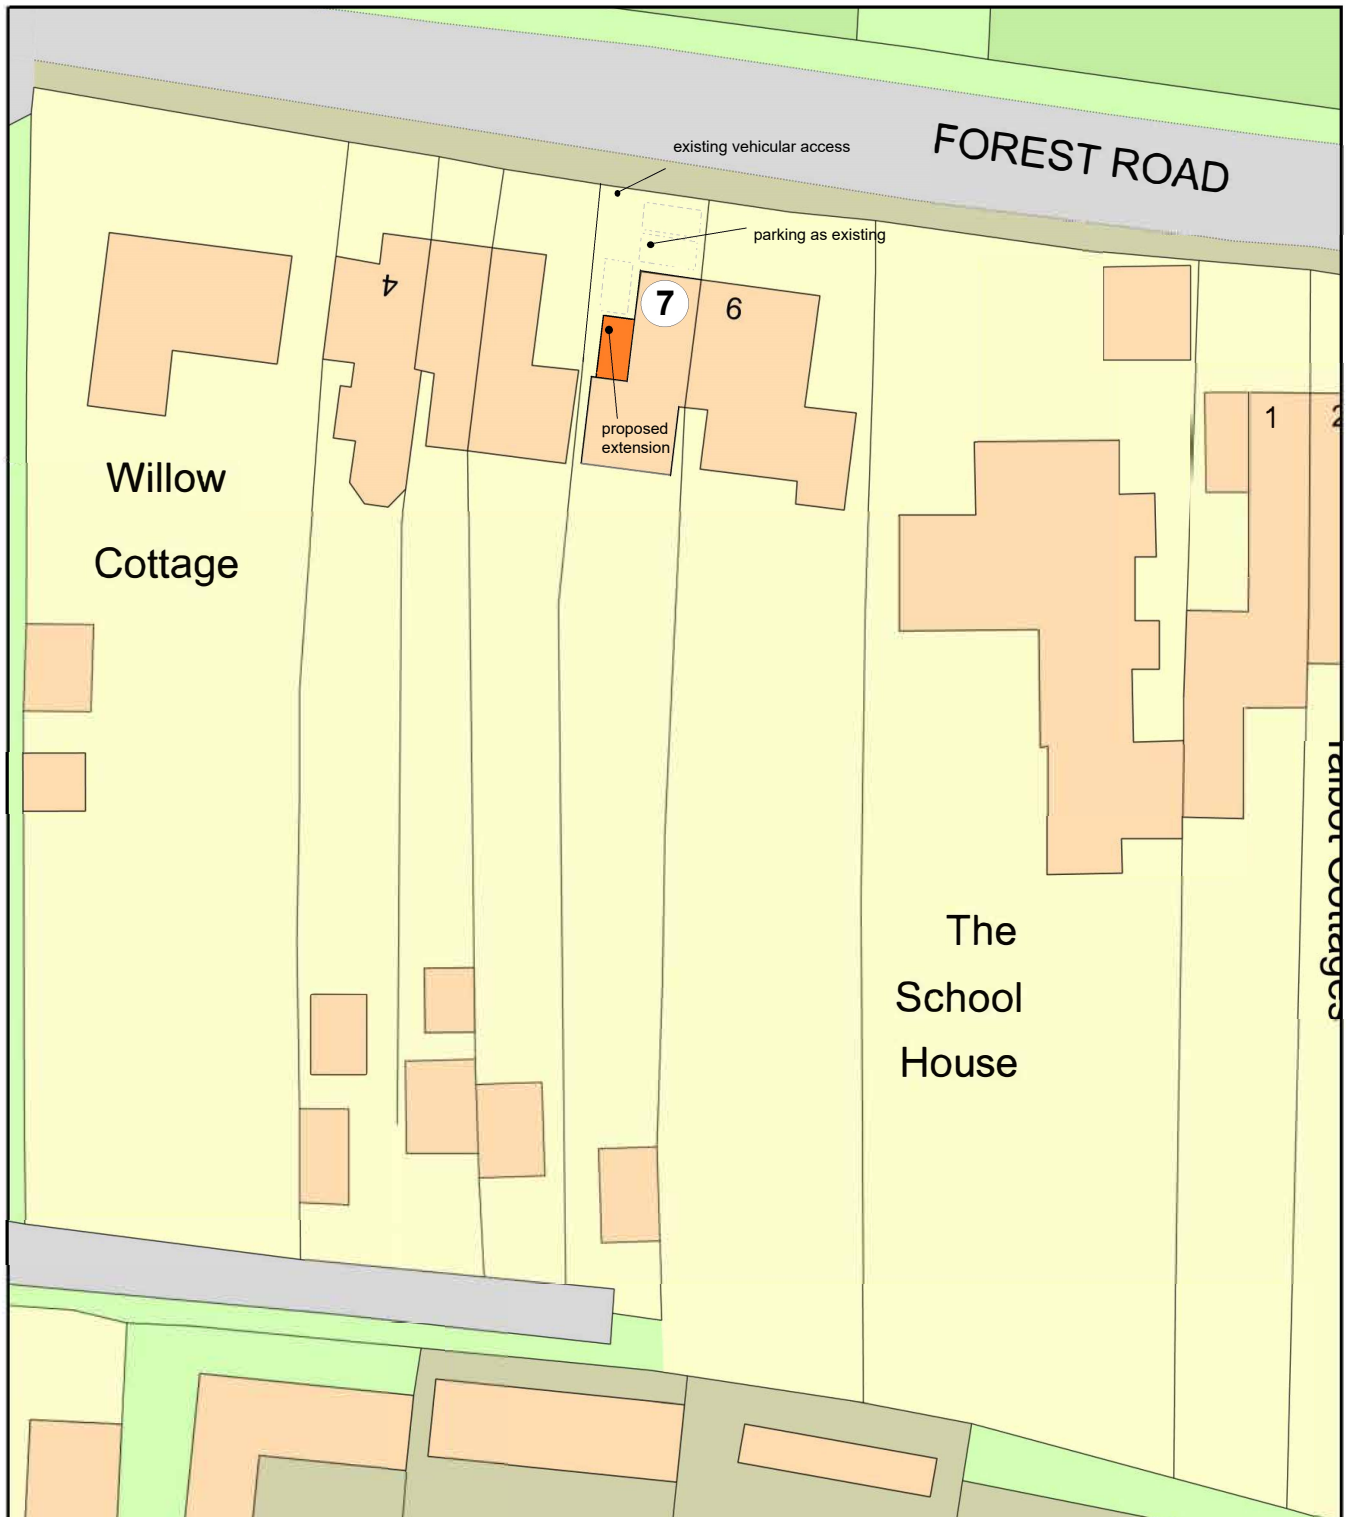

0 20
Metres



Plan Produced for: SURREY BUILDING SERVICES

Date Produced: 30 Jun 2025

Plan Reference Number: TQRQM25181114018475

Scale: 1:500 @ A4