


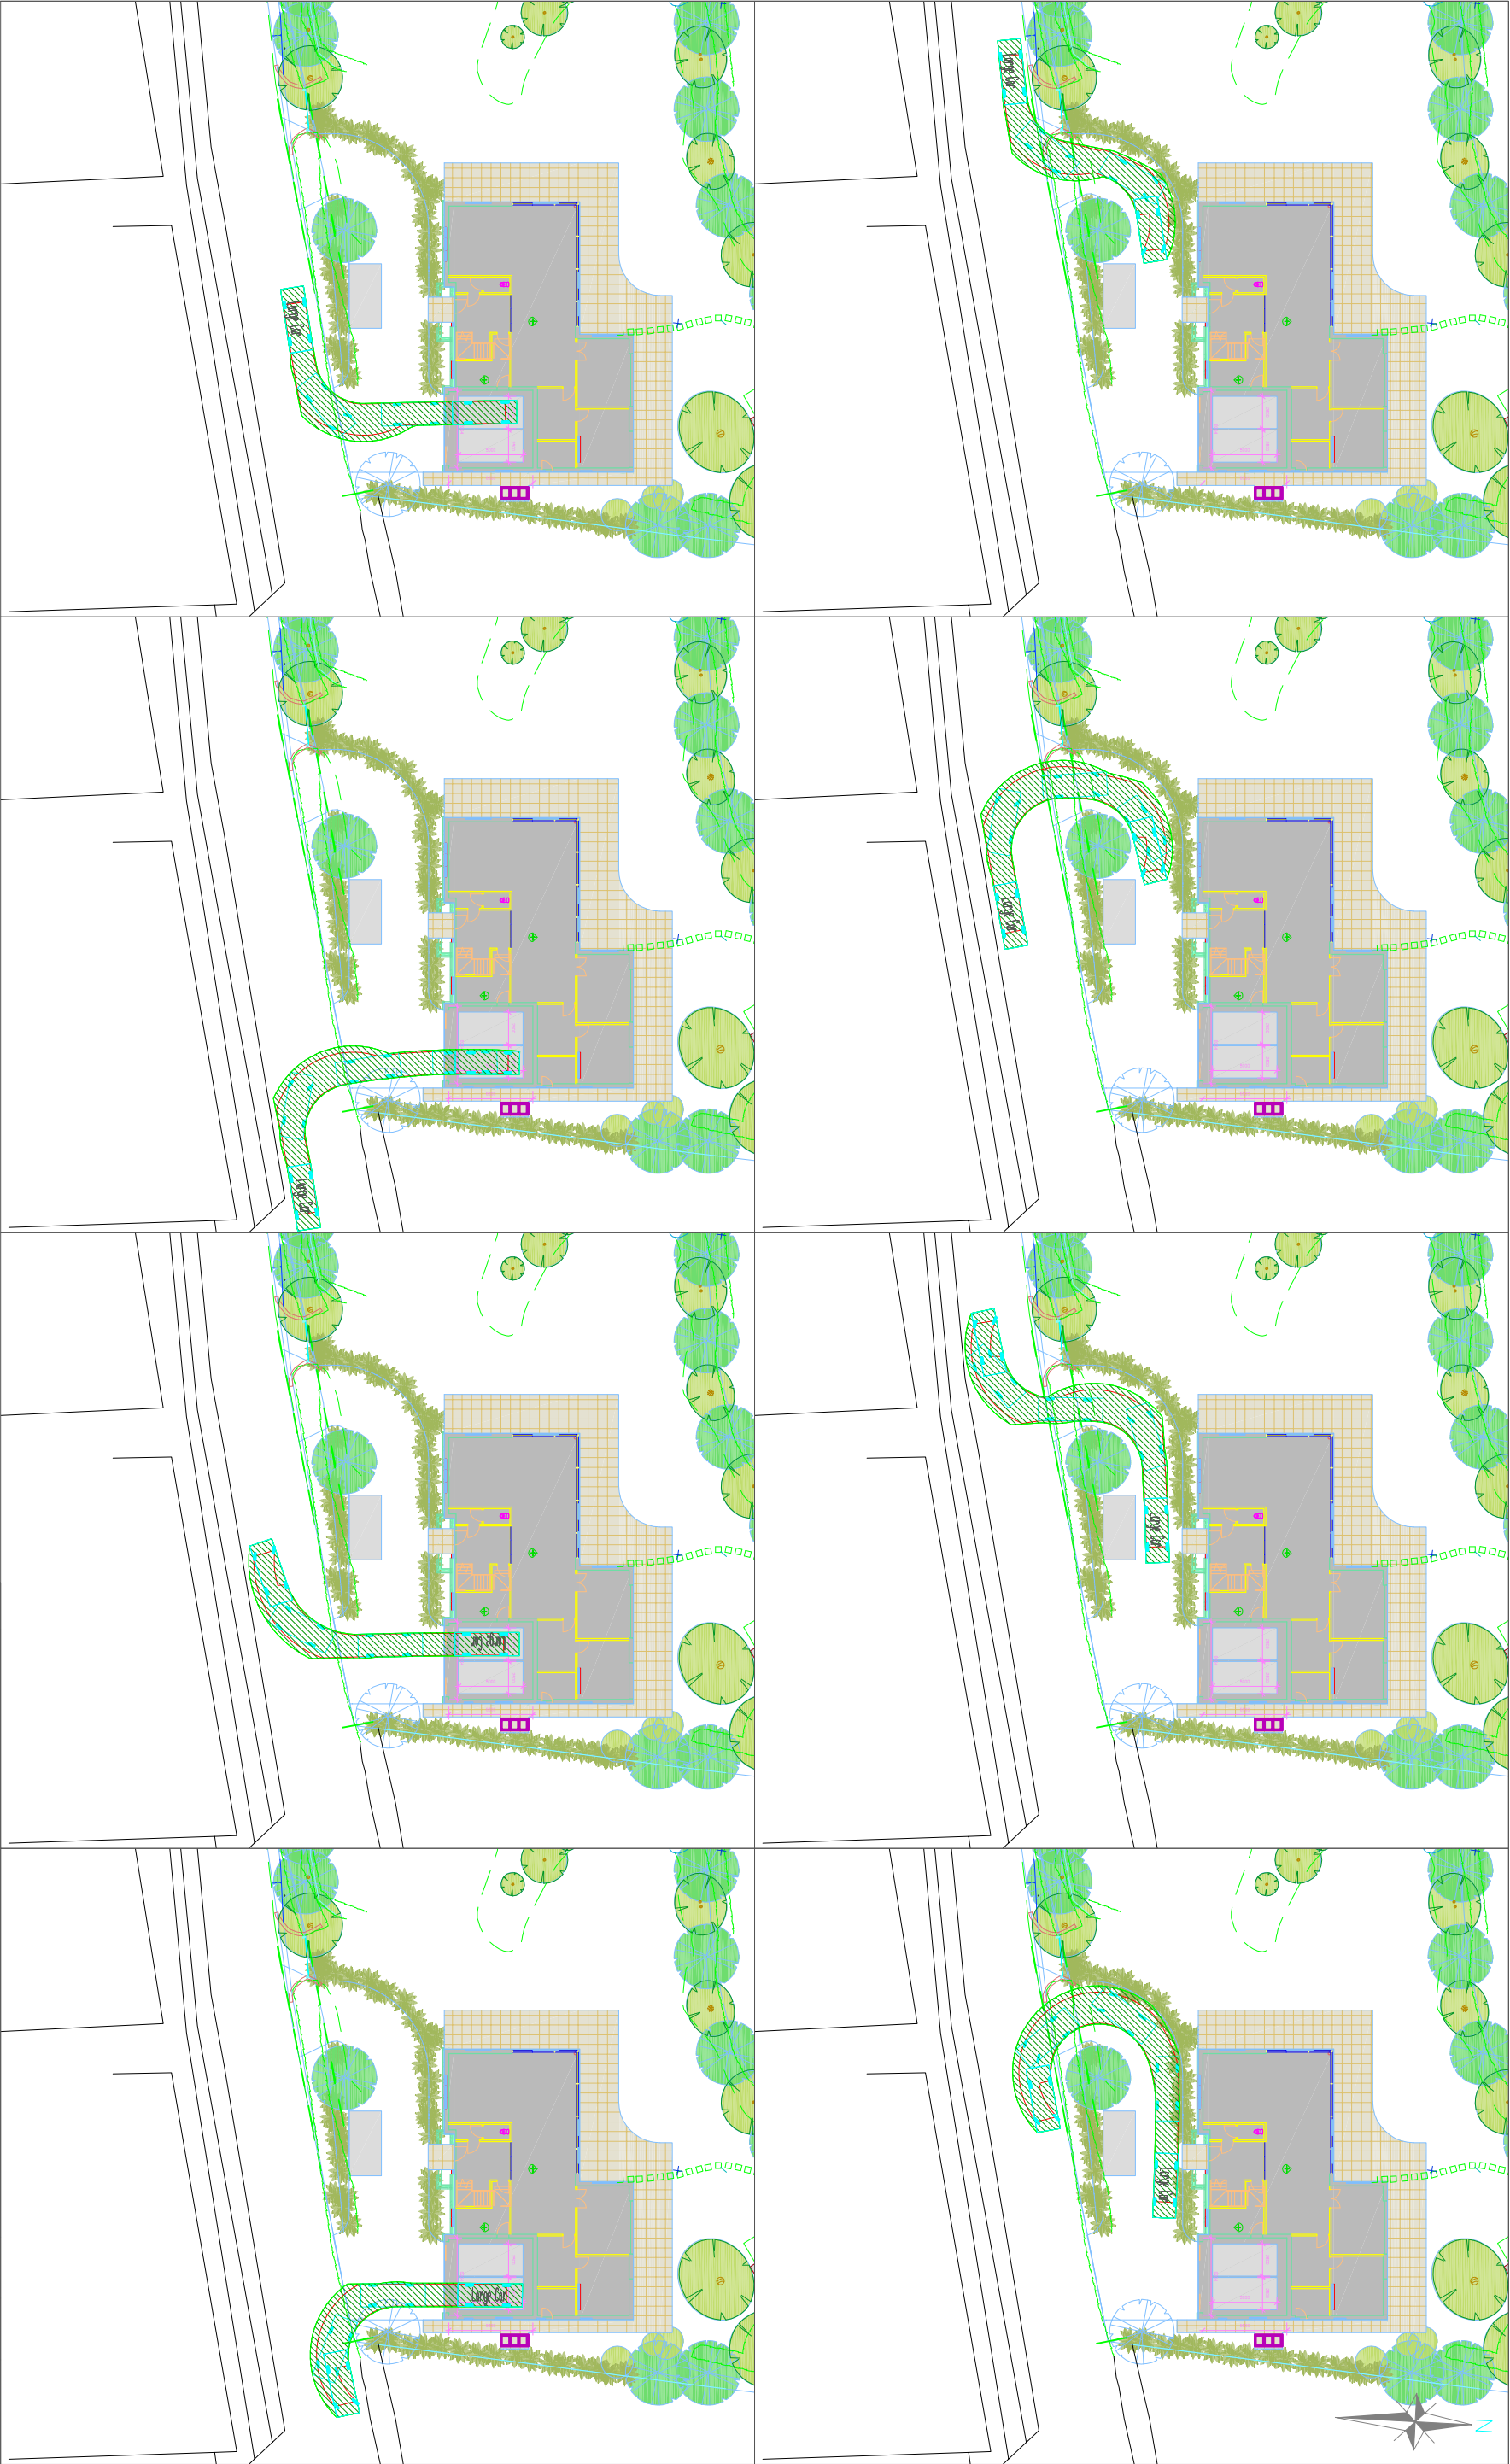

REV		AMENDMENTS		DRAWN	CHKD	DATE
Job Title						
MONTANA COTTAGE, SCHOOL HILL, WARGRAVE						
Client						
MR V MONTEIRO						
Drawing Title						
LARGE CAR SWEPT PATHS						
Scale	Date	Designed	Drawn	Drawing No	Rev	
1:200 @ A3	03 JUL 26	DFM	DFM	26.54 - 002		

Highway Planning Ltd
59 Barnards Hill
Marlow
Bucks
SL7 2NX
01628 488444

Reproduced from Ordnance Survey
with the permission of the Controller
© Crown Copyright