


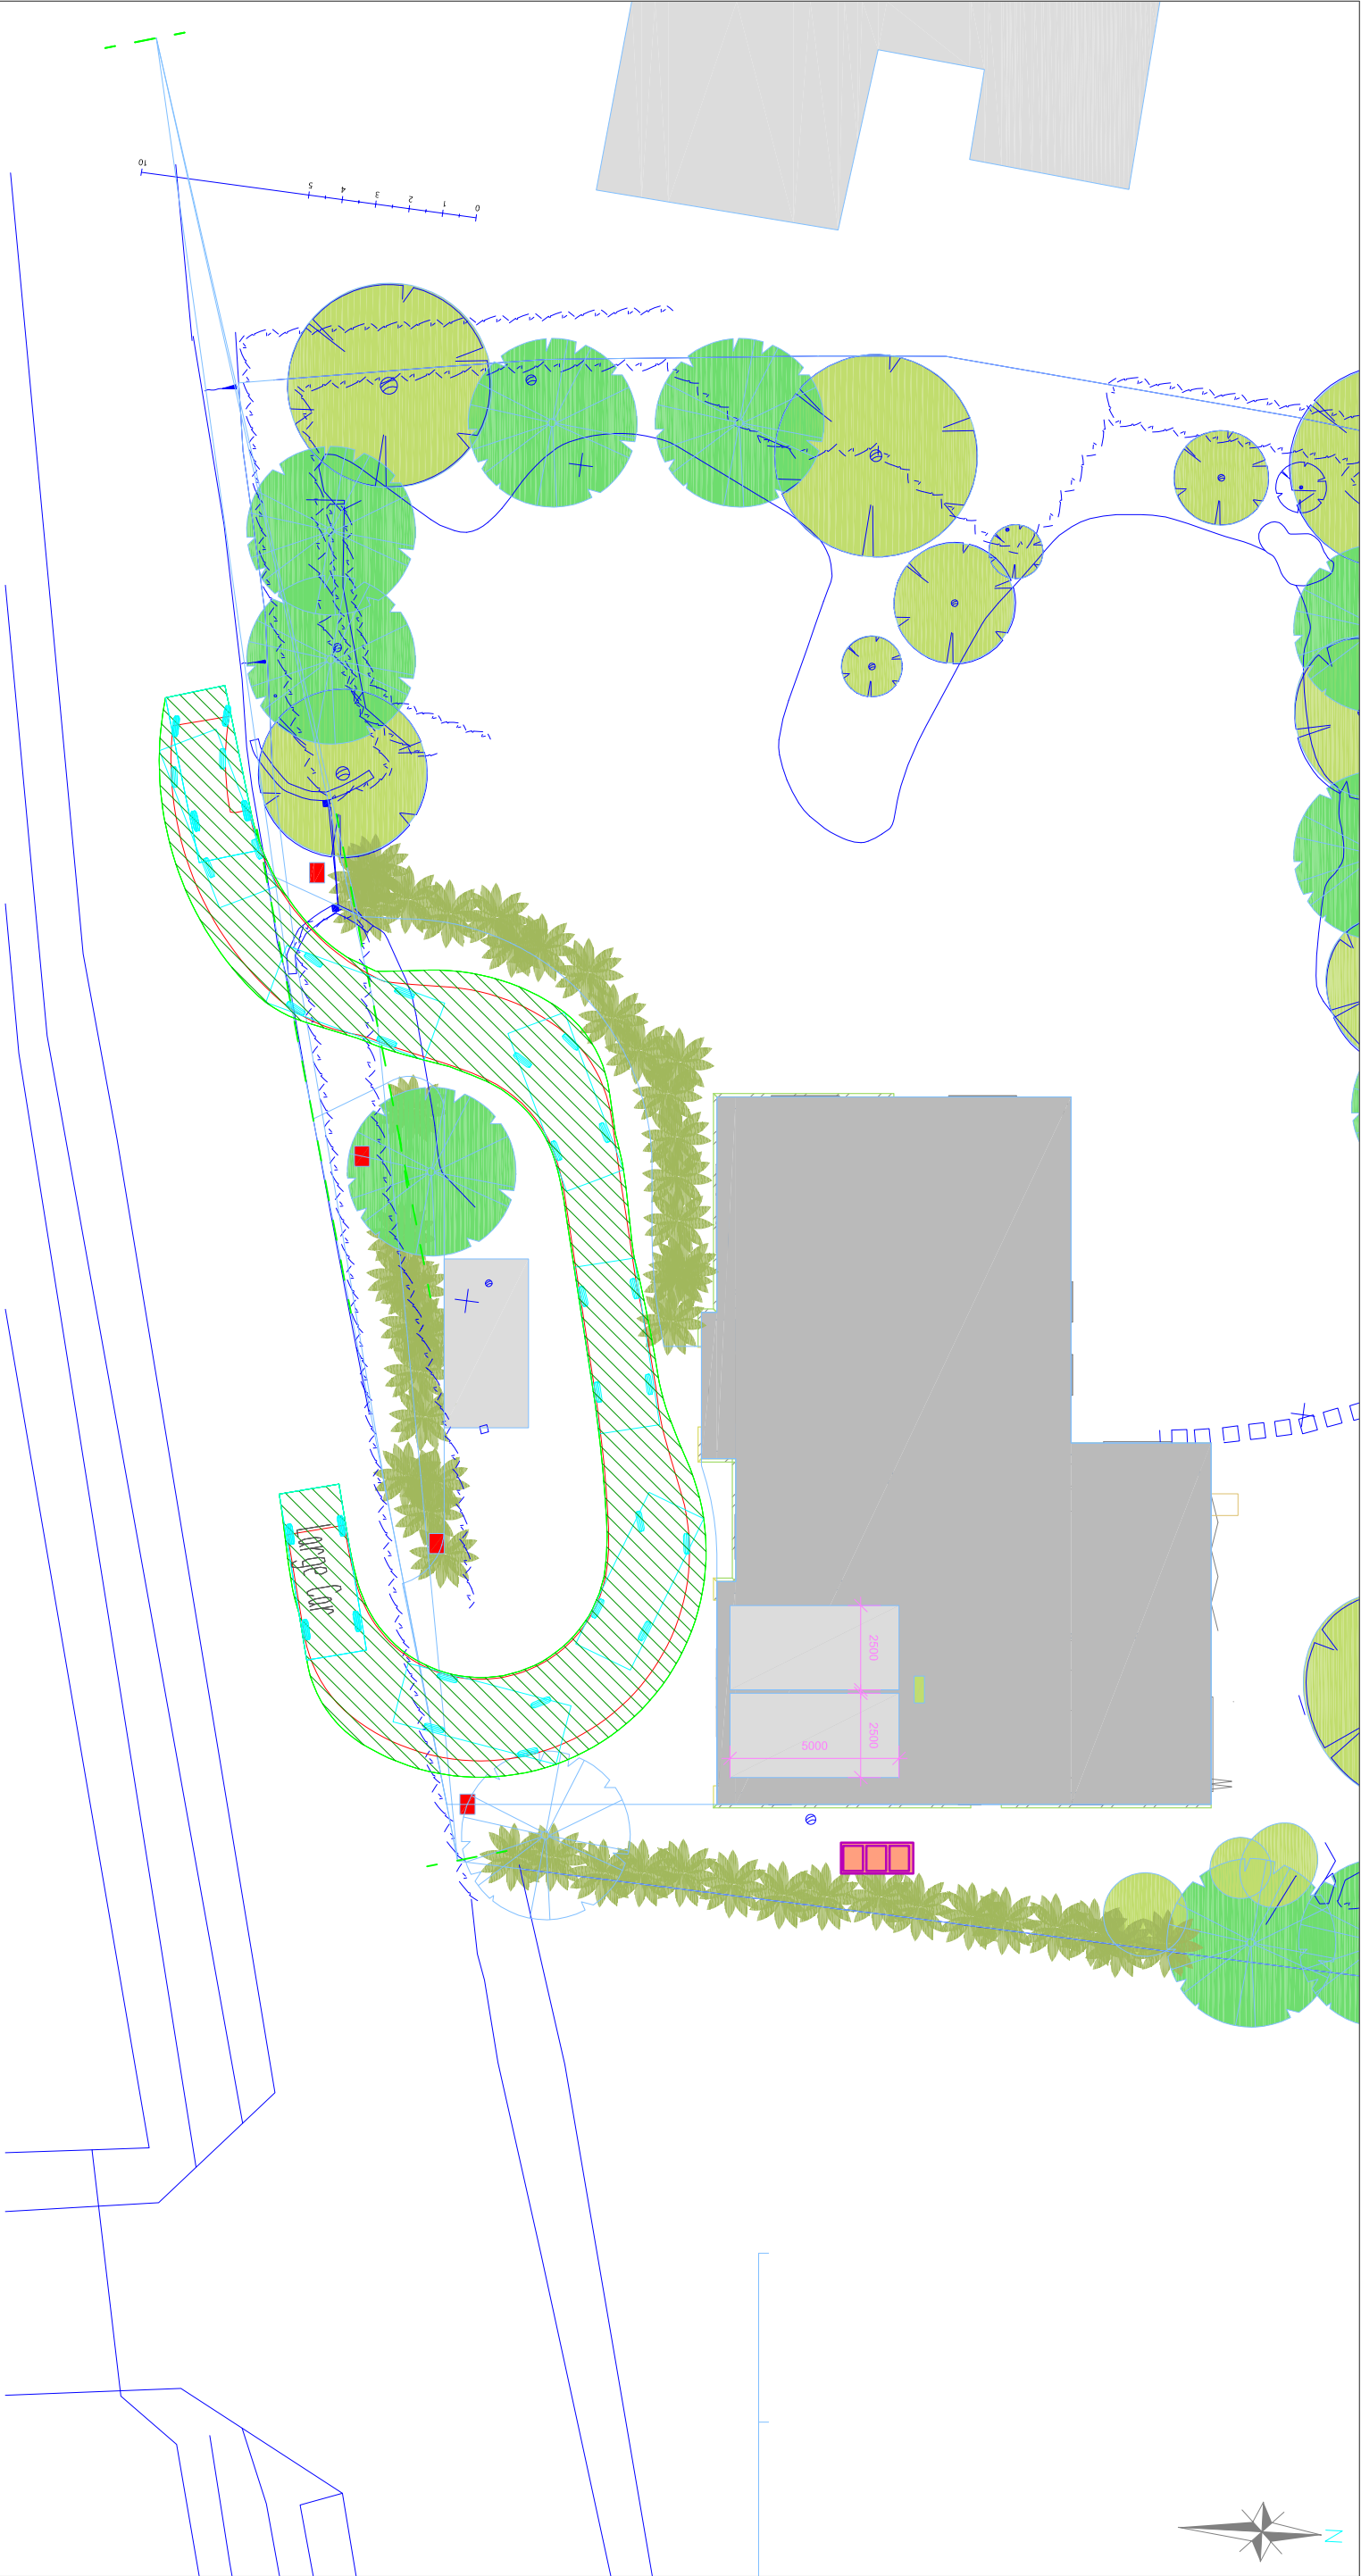

REV	AMENDMENTS	DRAWN	CHKD	DATE
-----	------------	-------	------	------

Job Title	MONTANA COTTAGE, SCHOOL HILL, WARGRAVE			
-----------	--	--	--	--

Client	MR V MONTEIRO			
--------	---------------	--	--	--

Drawing Title	LARGE CAR SWEPT PATH – Default settings			
---------------	---	--	--	--

Scale	1:200 @ A3	Date	12 AUG 26	Designed	DFM	Drawn	DFM	Drawing No	26.54 – 003	Rev	
-------	------------	------	-----------	----------	-----	-------	-----	------------	-------------	-----	--

Highway Planning Ltd

59 Barnards Hill

Marlow

Bucks

SL7 2NX

01628 488444

Reproduced from Ordnance Survey
with the permission of the Controller
of Her Majesty's Office
© Crown Copyright