


GRASS AREA



Not to scale




Ground level piles upstream
to protect main flows

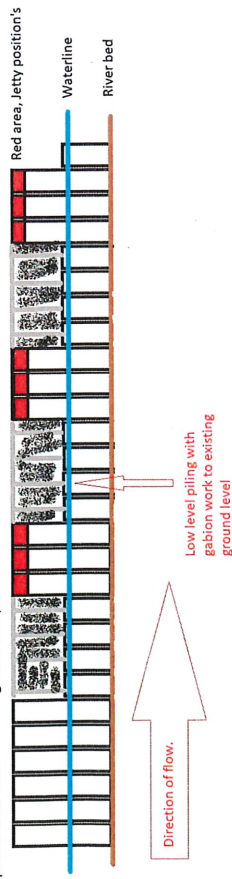

Revised Plan 2 26/2/24

Raised Plan 3 16/2/24.

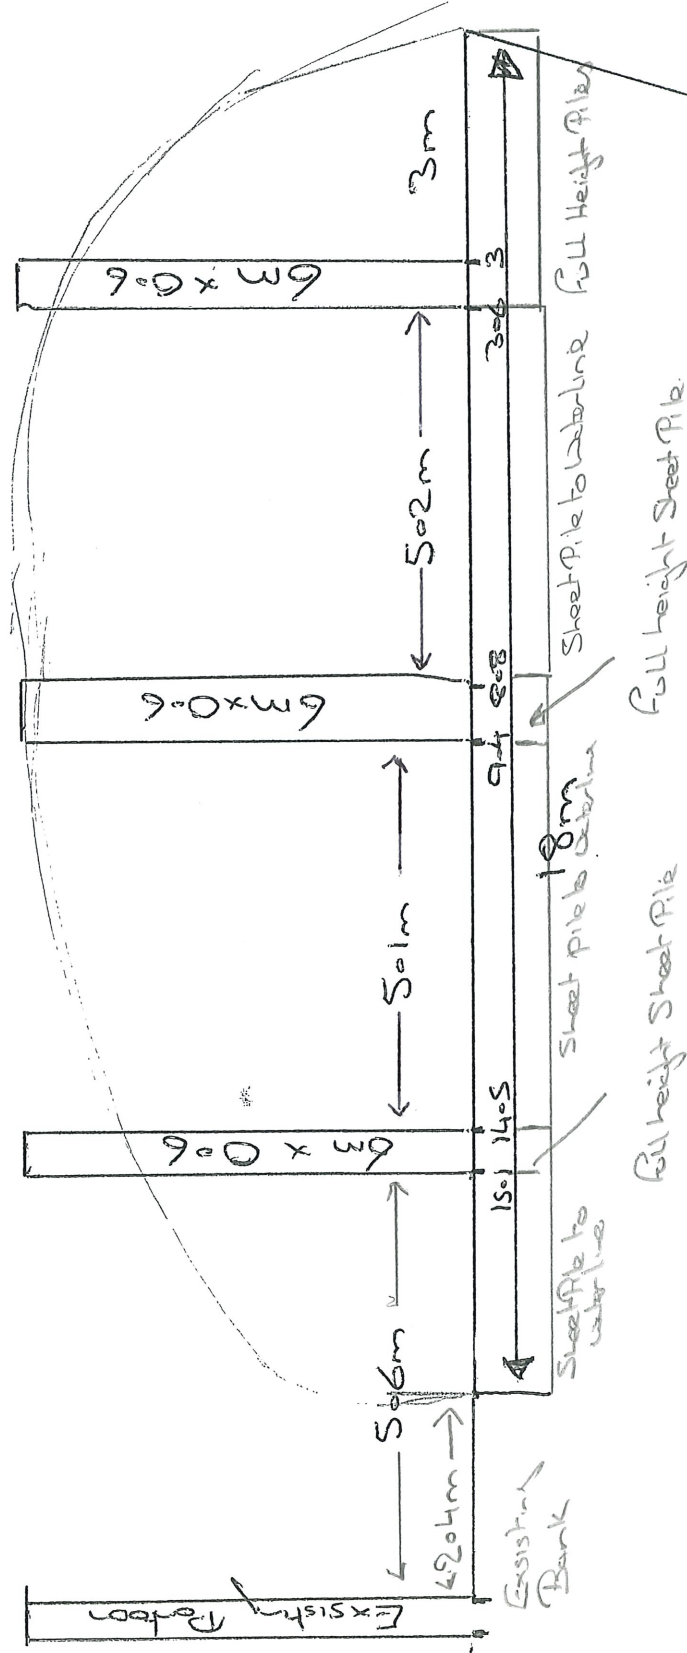

Proposed new layout.

→ Z



Revised 16-2-24.


Timber Capping 15cm x 5cm Top.
Timber Capping 15cm x 5cm Face

Pontoon decking and Sheet pile with
wooden Capping and gaps between Planks which
are open and floodable.

Revised Plan 4 - 16-2-24.

Plan S - 16-2-24

Raised Steel Pile

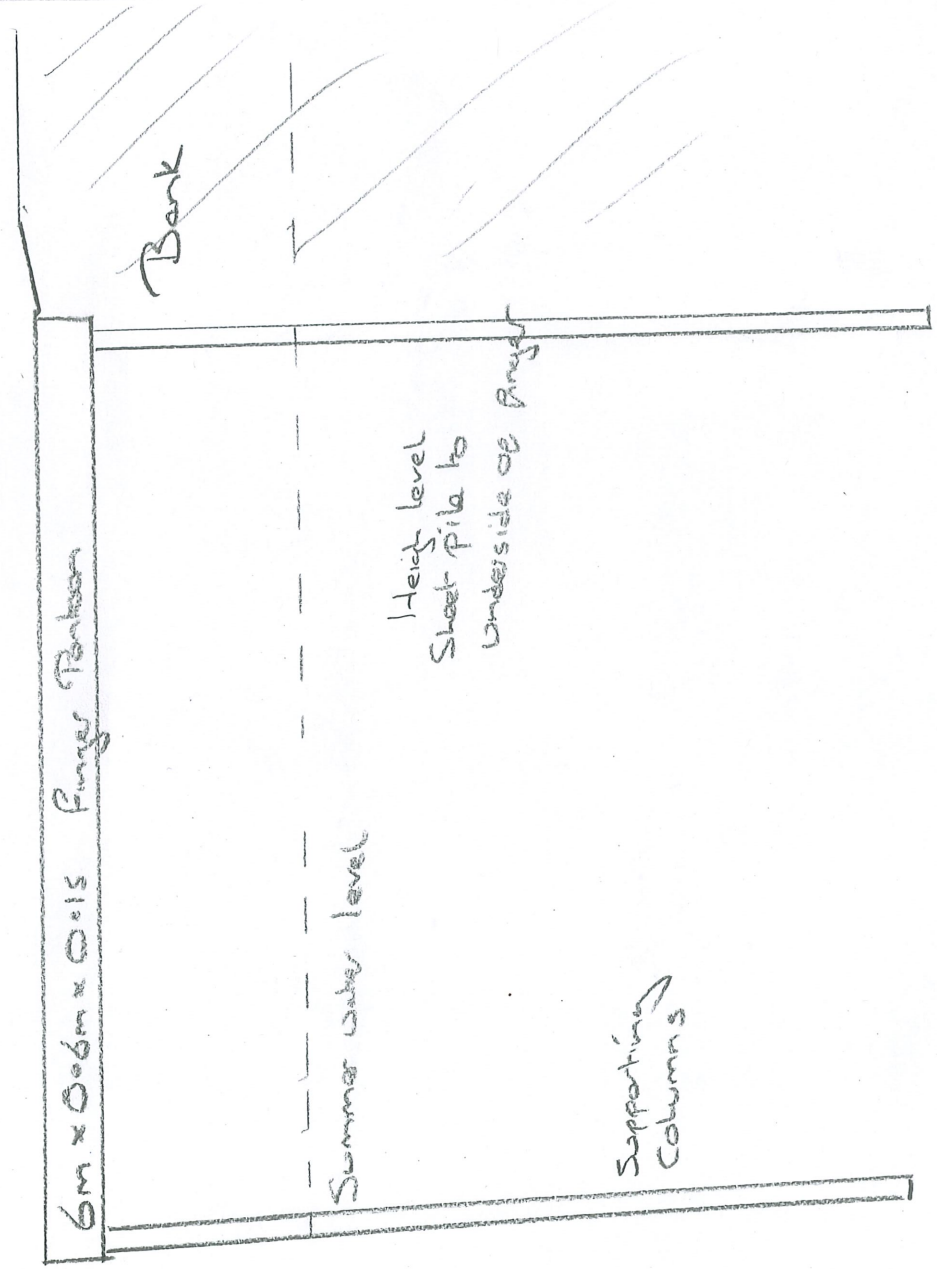

Lower Sheet Pile between
finger units

