


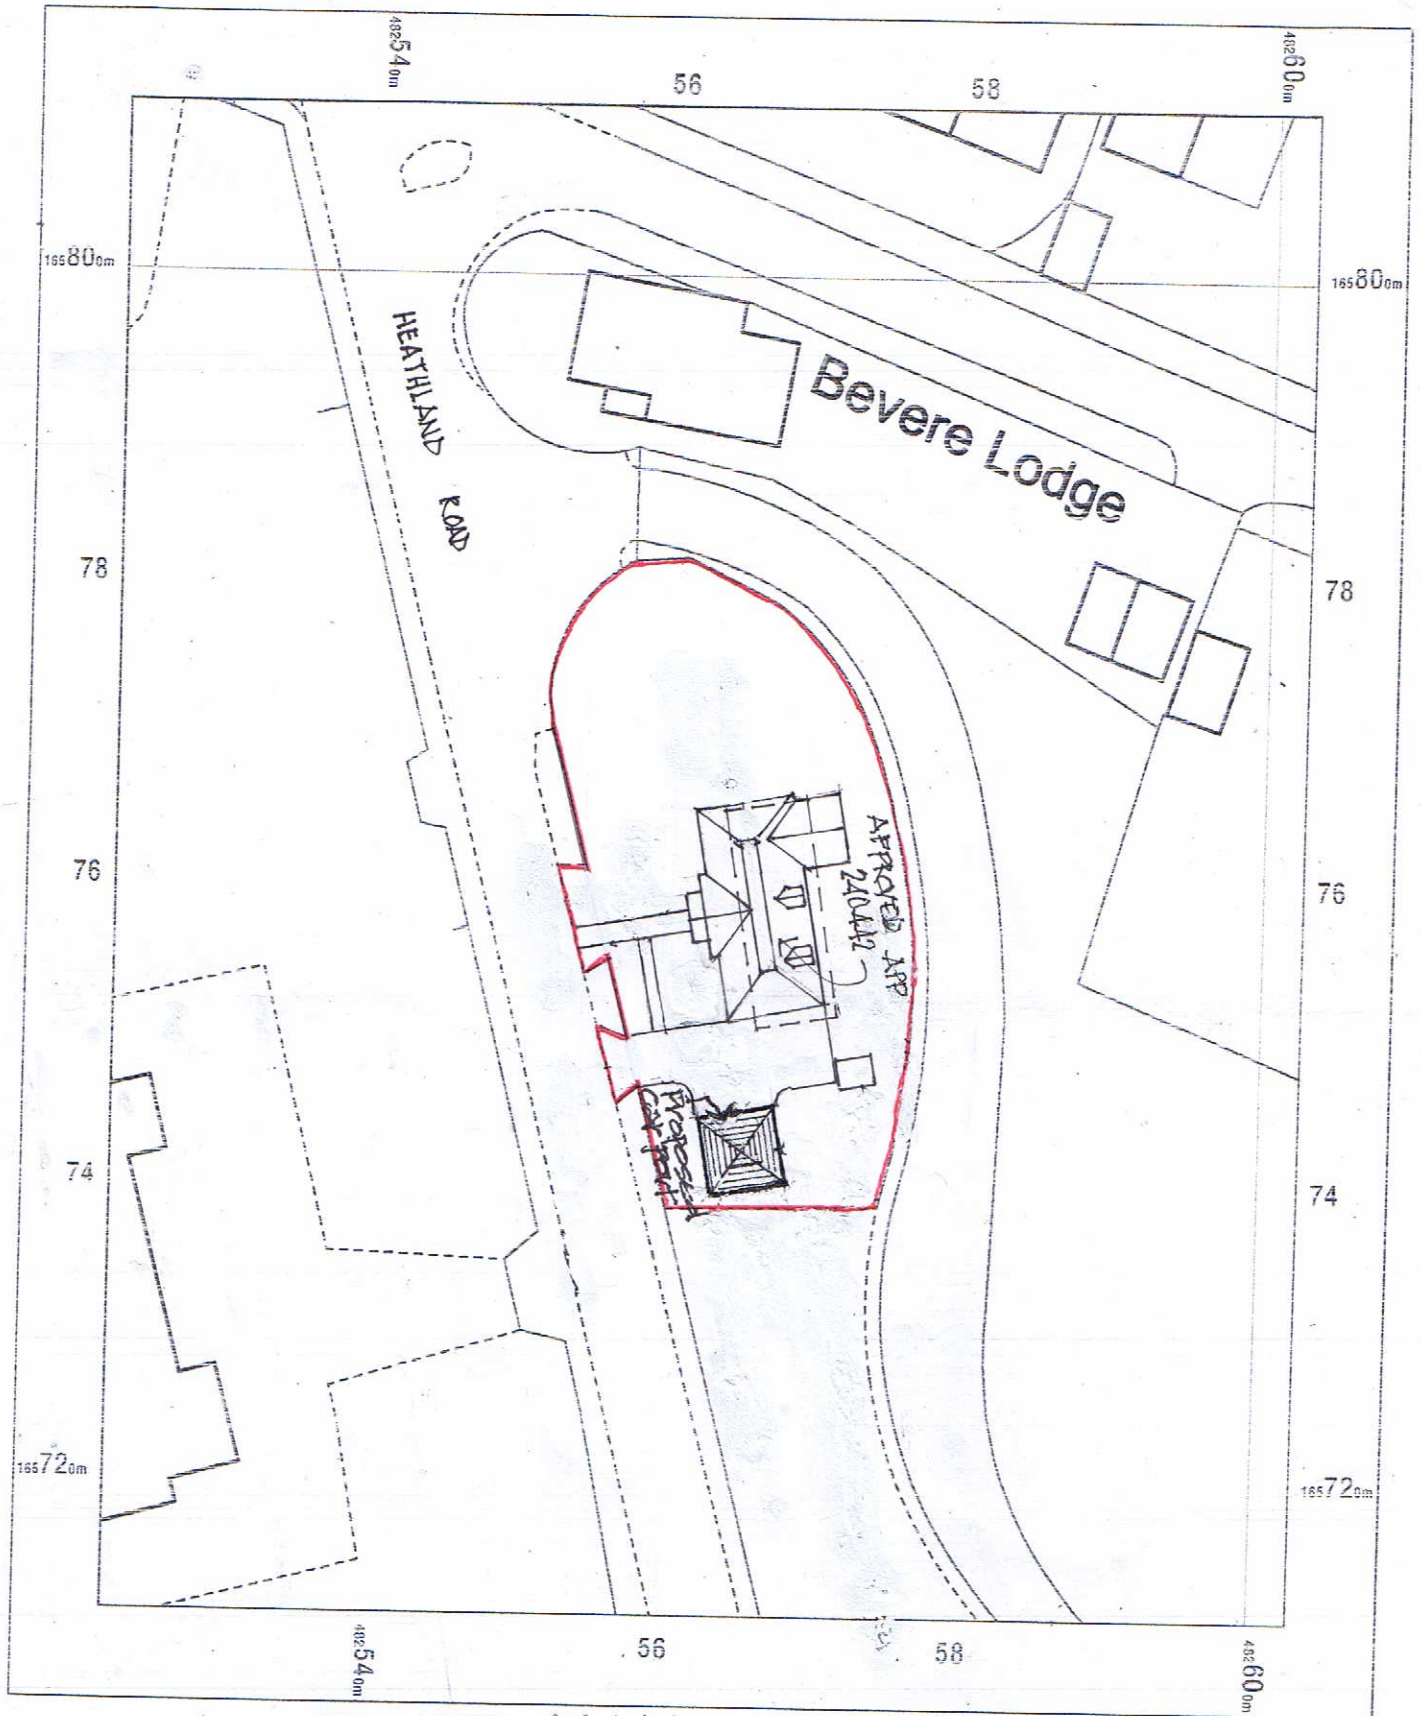

KEY 24.2.26 Amended in accordance with planners comments

OS MasterMap 1250/2500/10000 scale
 Wednesday, January 24, 2024, ID: BW1-01145675
maps.blackwell.co.uk
 1:500 scale print at A4, Centre: 482563 E, 165761 N
 ©Crown Copyright Ordnance Survey. Licence no:
 100041041



BLACKWELL'S
 MAPPING SERVICES
 PERSONAL & PROFESSIONAL MAPPING
www.blackwellmapping.co.uk
 TEL: 0800 151 2612
maps@blackwell.co.uk

