




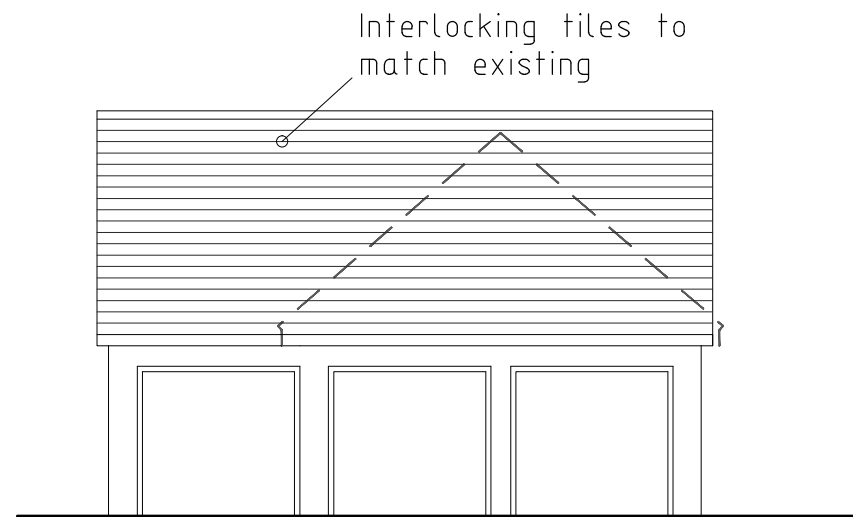


Front Elevation 1 :100
Garage

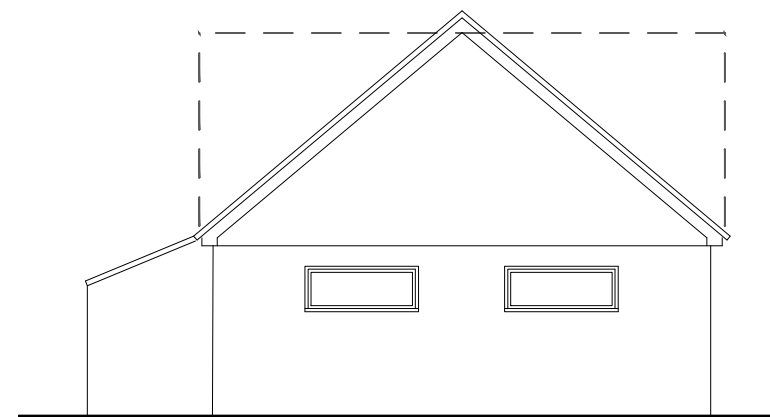


Side Elevation 1 :100
Garage

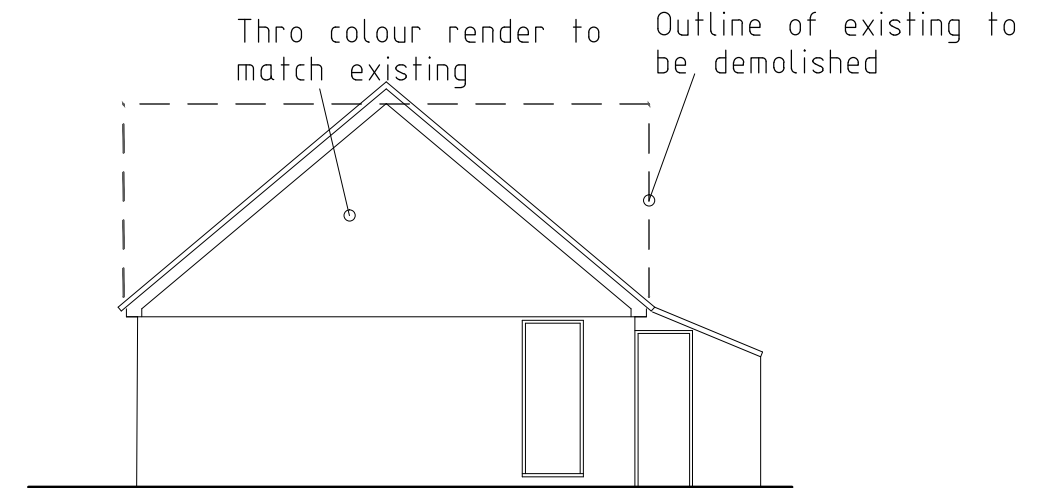

Rear Elevation 1 :100
Garage

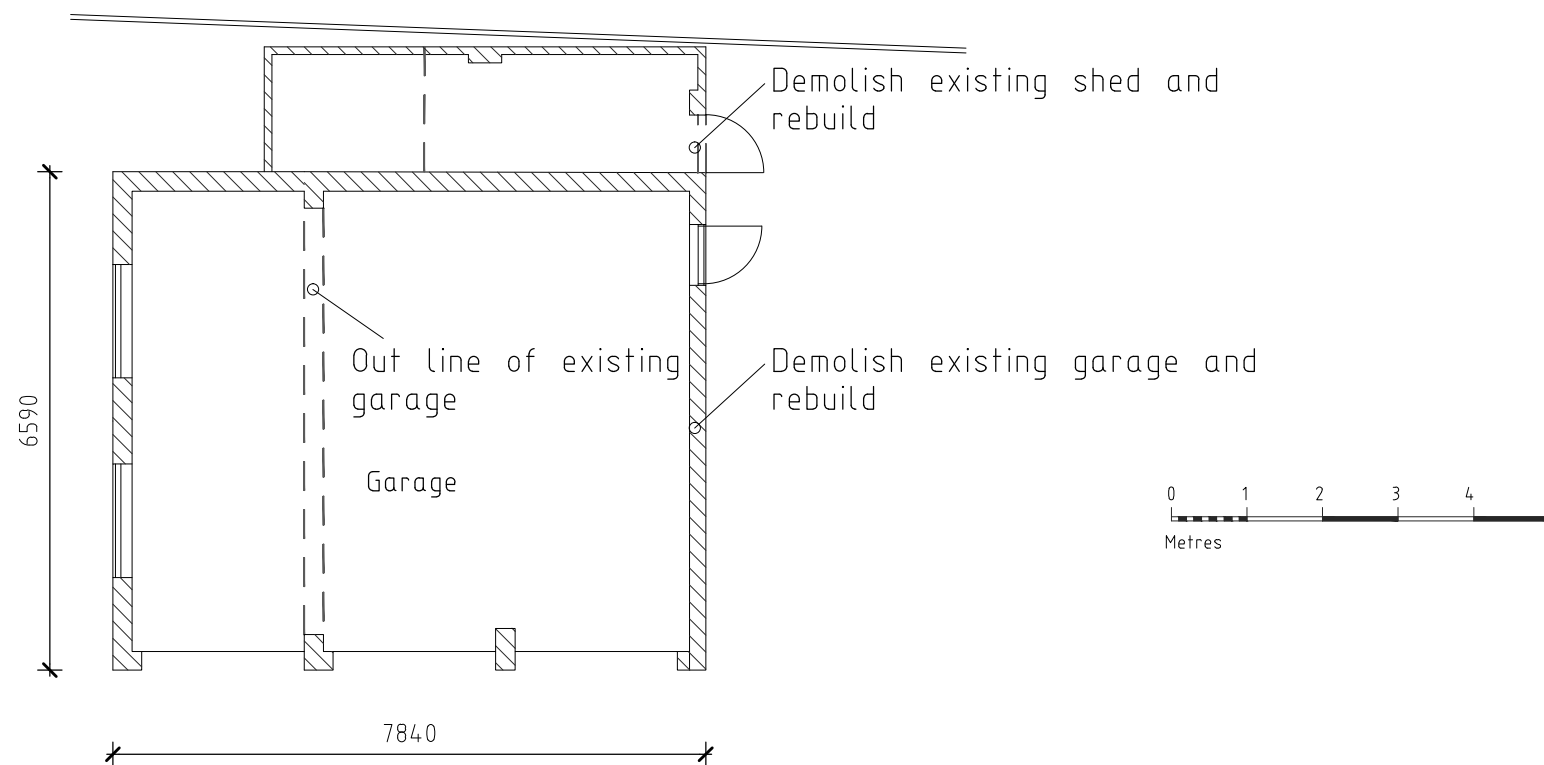

Plan 1 :100
Garage

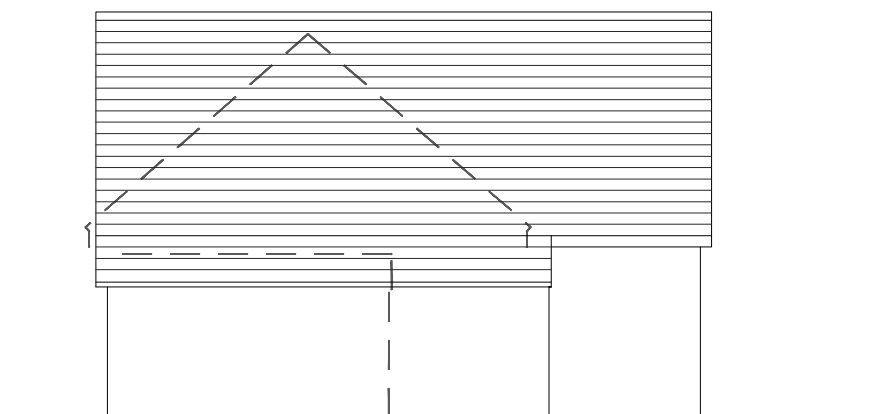

Side Elevation 1 :100
Garage