



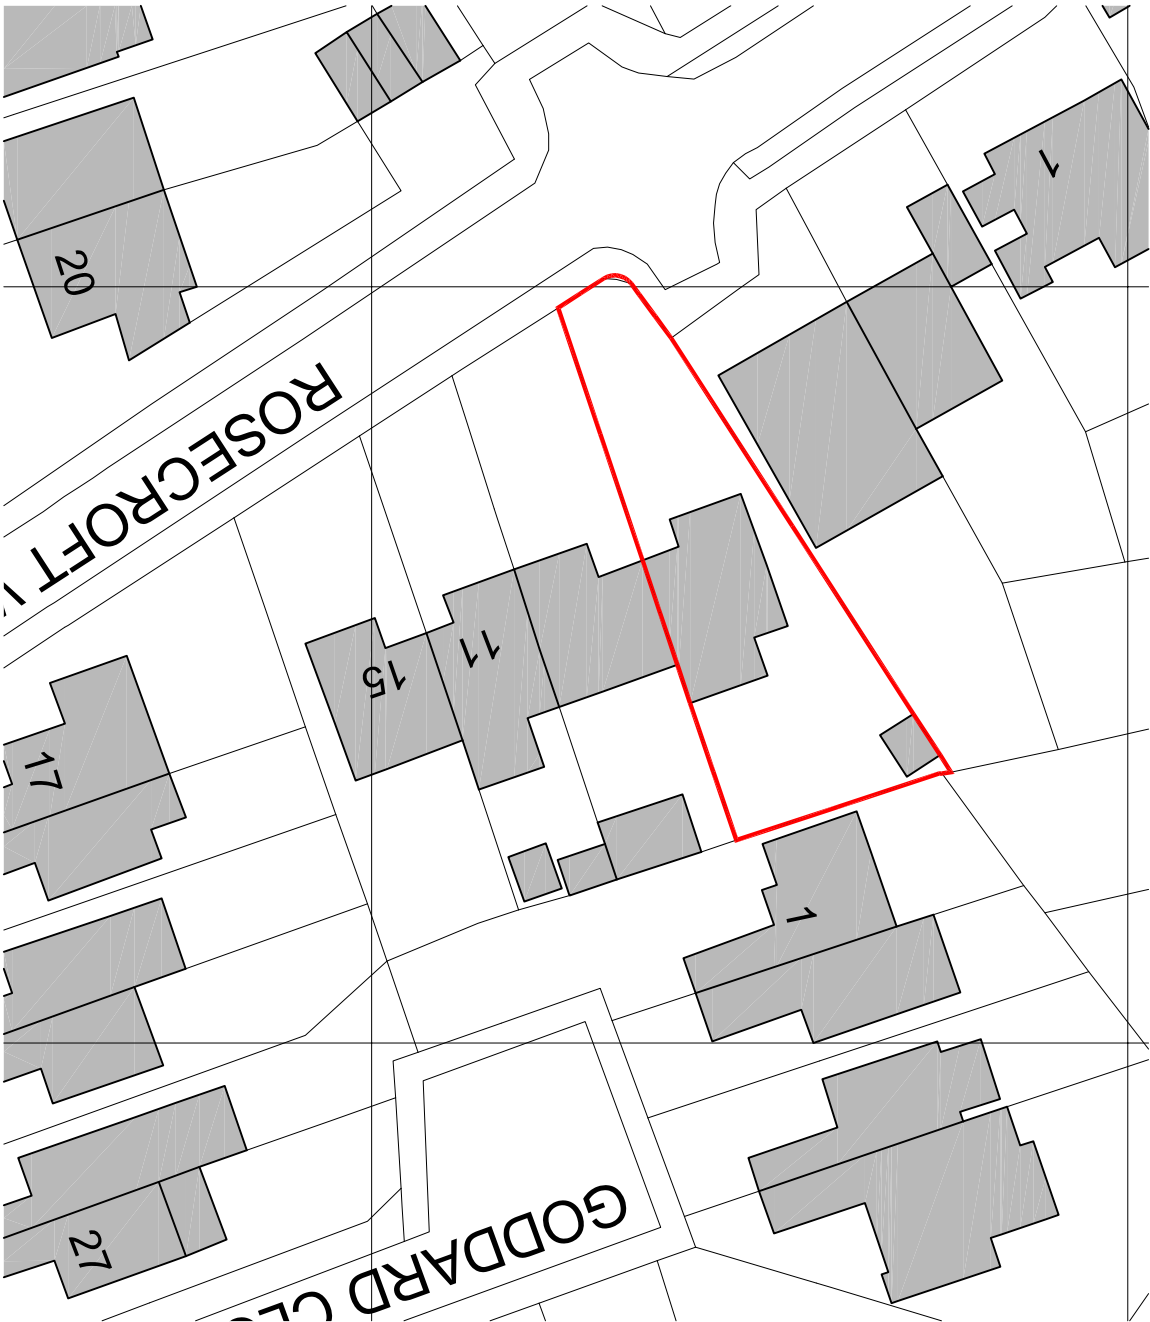

Block Plan - As Existing

Scale: 1:500

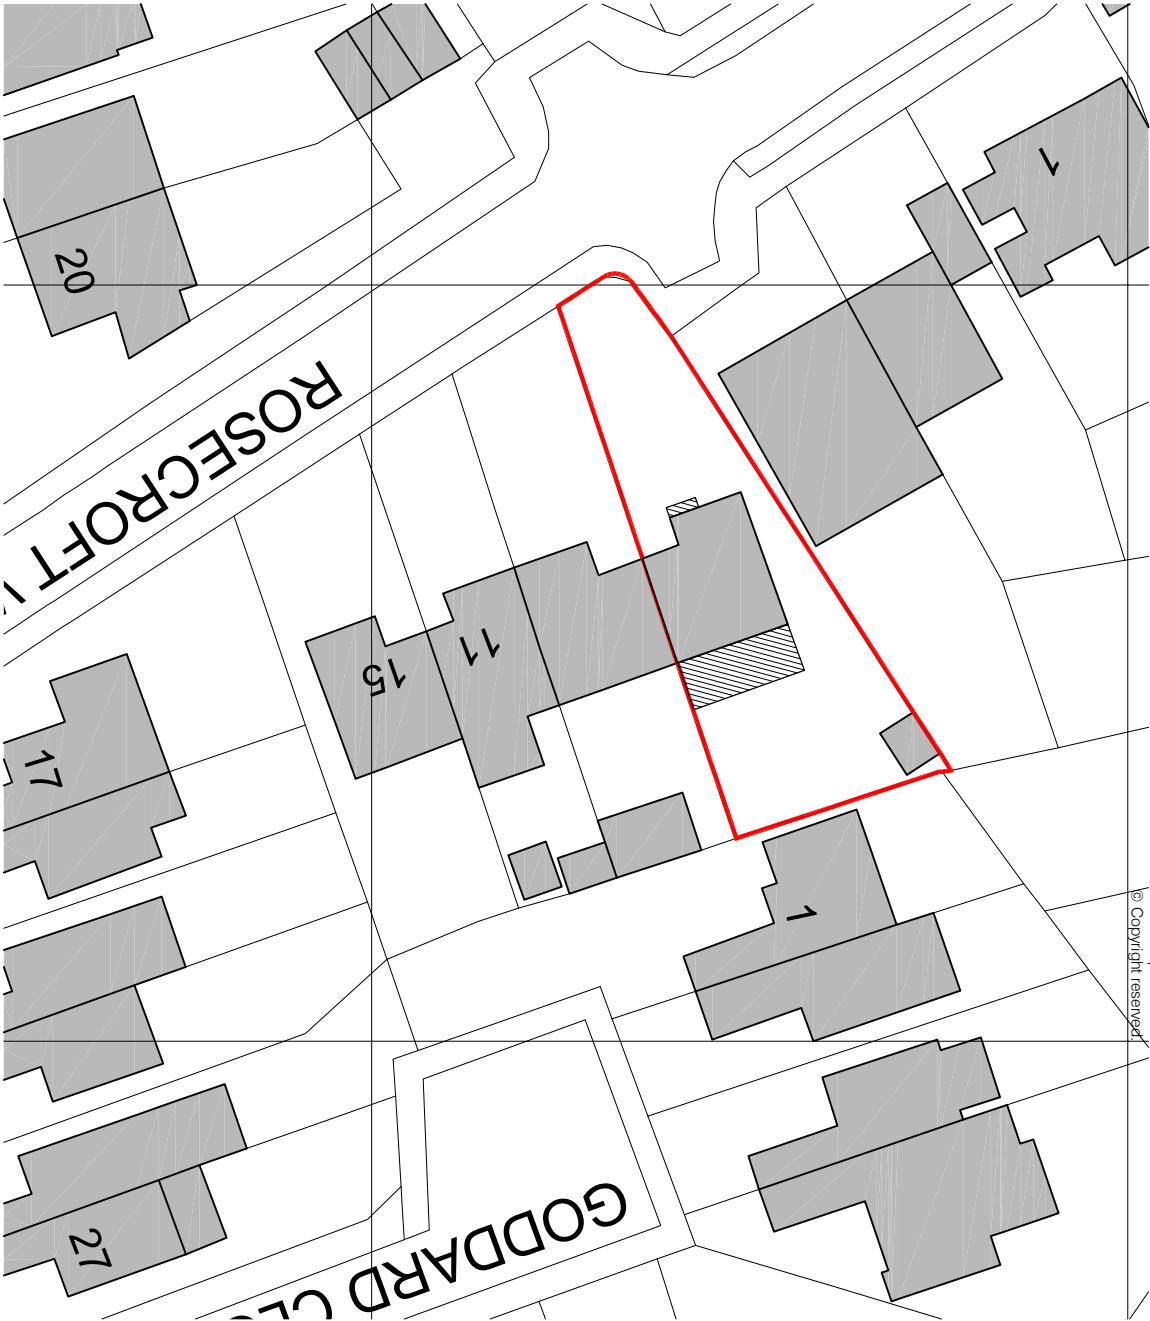

Block Plan - As Proposed

Scale: 1:500

All dimensions are to be checked on site before work commences.
Figured dimensions to be taken in preference to scaled dimensions.
If in doubt please ask.
© Copyright reserved

Rev	Description	Date	Initials
FOR PLANNING SUBMISSION			

HOLTHAM+NEWMAN
ARCHITECTS



The Old Dairy
228 Wyke Road, Sneyers Wood,
Reading, Berkshire, RG7 1DN

T: 07271 316490
E: info@hnmarchitects.co.uk

Project:
7, Rosecroft Way
Shinfield
Reading
RG2 9AP

Client:
Mr. J. Carroll

Drawing Title:
Block Plans
Site Layout

As Existing and Proposed

Scale: 1:500 @ A3	Dwg. No.:	Rev.:
-	2537-P103	-
Drawn by: DH		
Date: Oct 2025		