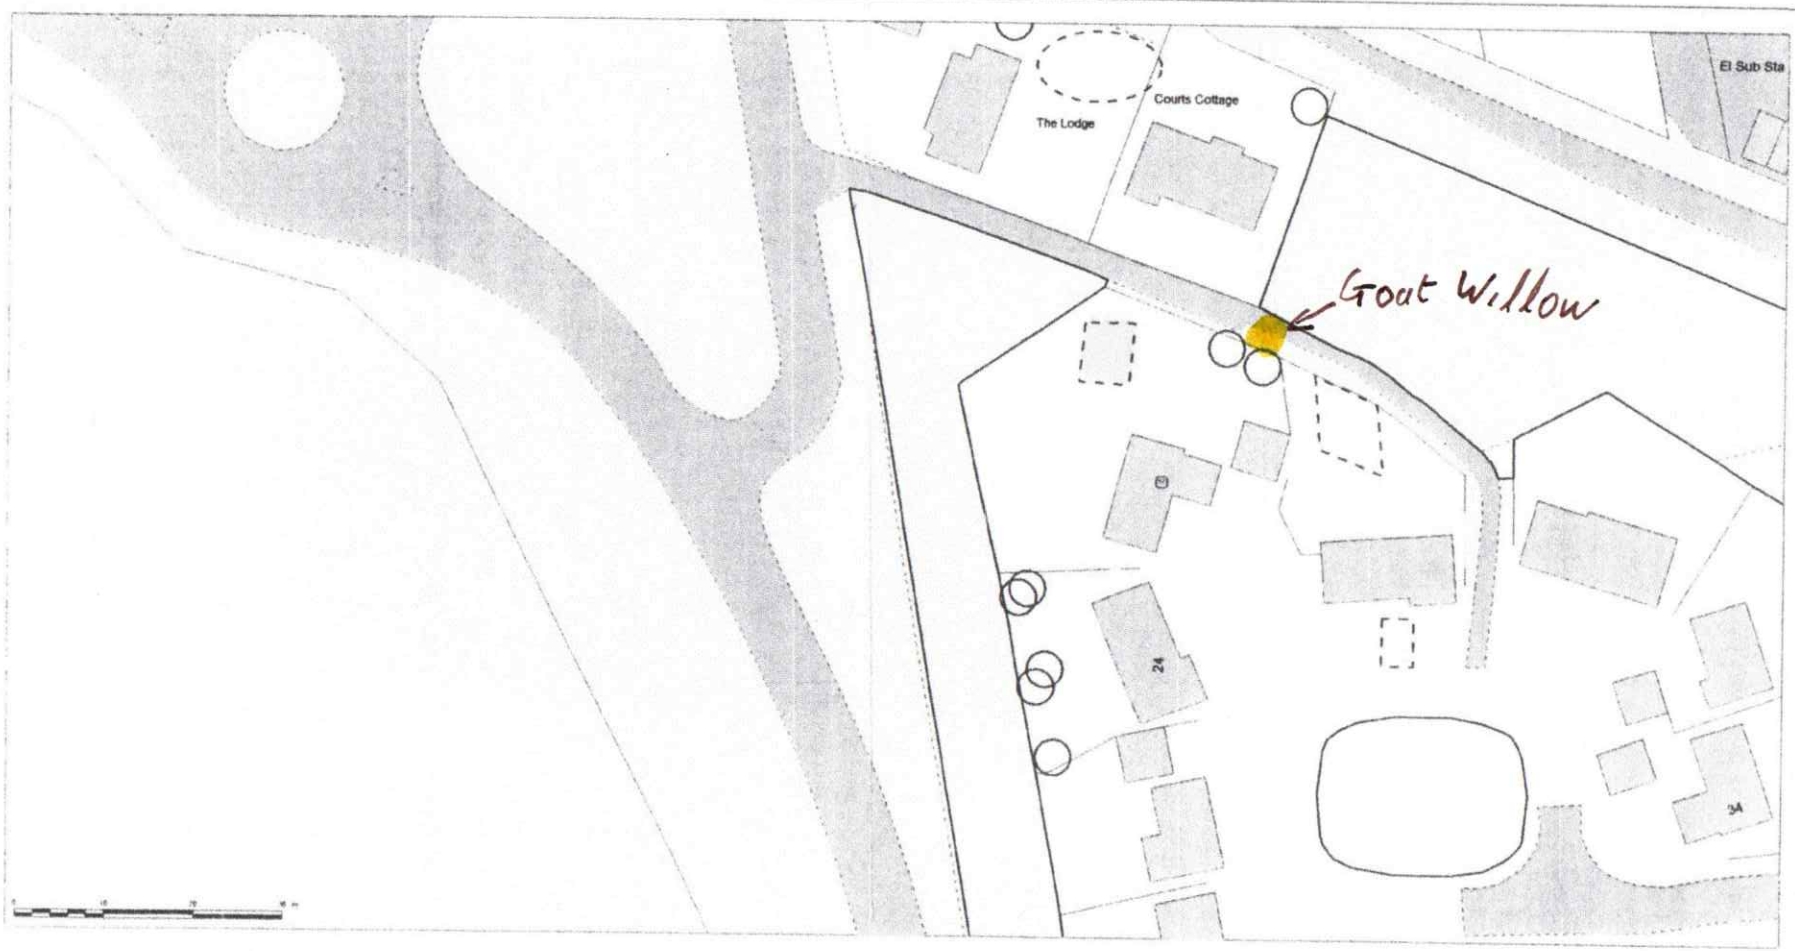



N

W E

S

~~WBC180826~~ 26 Holmbury Avenue, Crowthorne, RG45 6TQ

~~TPO830/1997 Group 3 x2 Sweet Chestnut~~

Planning

1:750

© Crown copyright and database rights (2015) Ordnance Survey 100019592

WOKINGHAM BOROUGH COUNCIL