



NOTES:

1. ALL DIMENSIONS ARE IN MILLIMETRES UNLESS NOTED OTHERWISE.
2. ALL LEVELS ARE IN METRES AOD UNLESS NOTED OTHERWISE.
3. THIS DRAWING SHALL BE READ IN CONJUNCTION WITH DRAWING WMHP-TG-SRWG1-DR-SE-4101 AND WMHP-TG-SRWG1-DR-SE-4102
4. FLOOD LEVEL SHOWN IS PREDICTED POST-DEVELOPMENT LEVEL FOR 1 IN 100 YEAR RETURN PERIOD WITH 70% CLIMATE CHANGE BASED ON WSP FLOOD MODELLING.
5. NOMINAL WATER LEVEL BASED ON RECORDED LEVEL OF 49.223mAOD AT EXISTING PROW FOOTBRIDGE SURVEYED ON 04/04/2015 BY "MURPHY SURVEYS", AS SHOWN ON DRAWING "11888_REACH A_WOKINGHAM_LS_3".

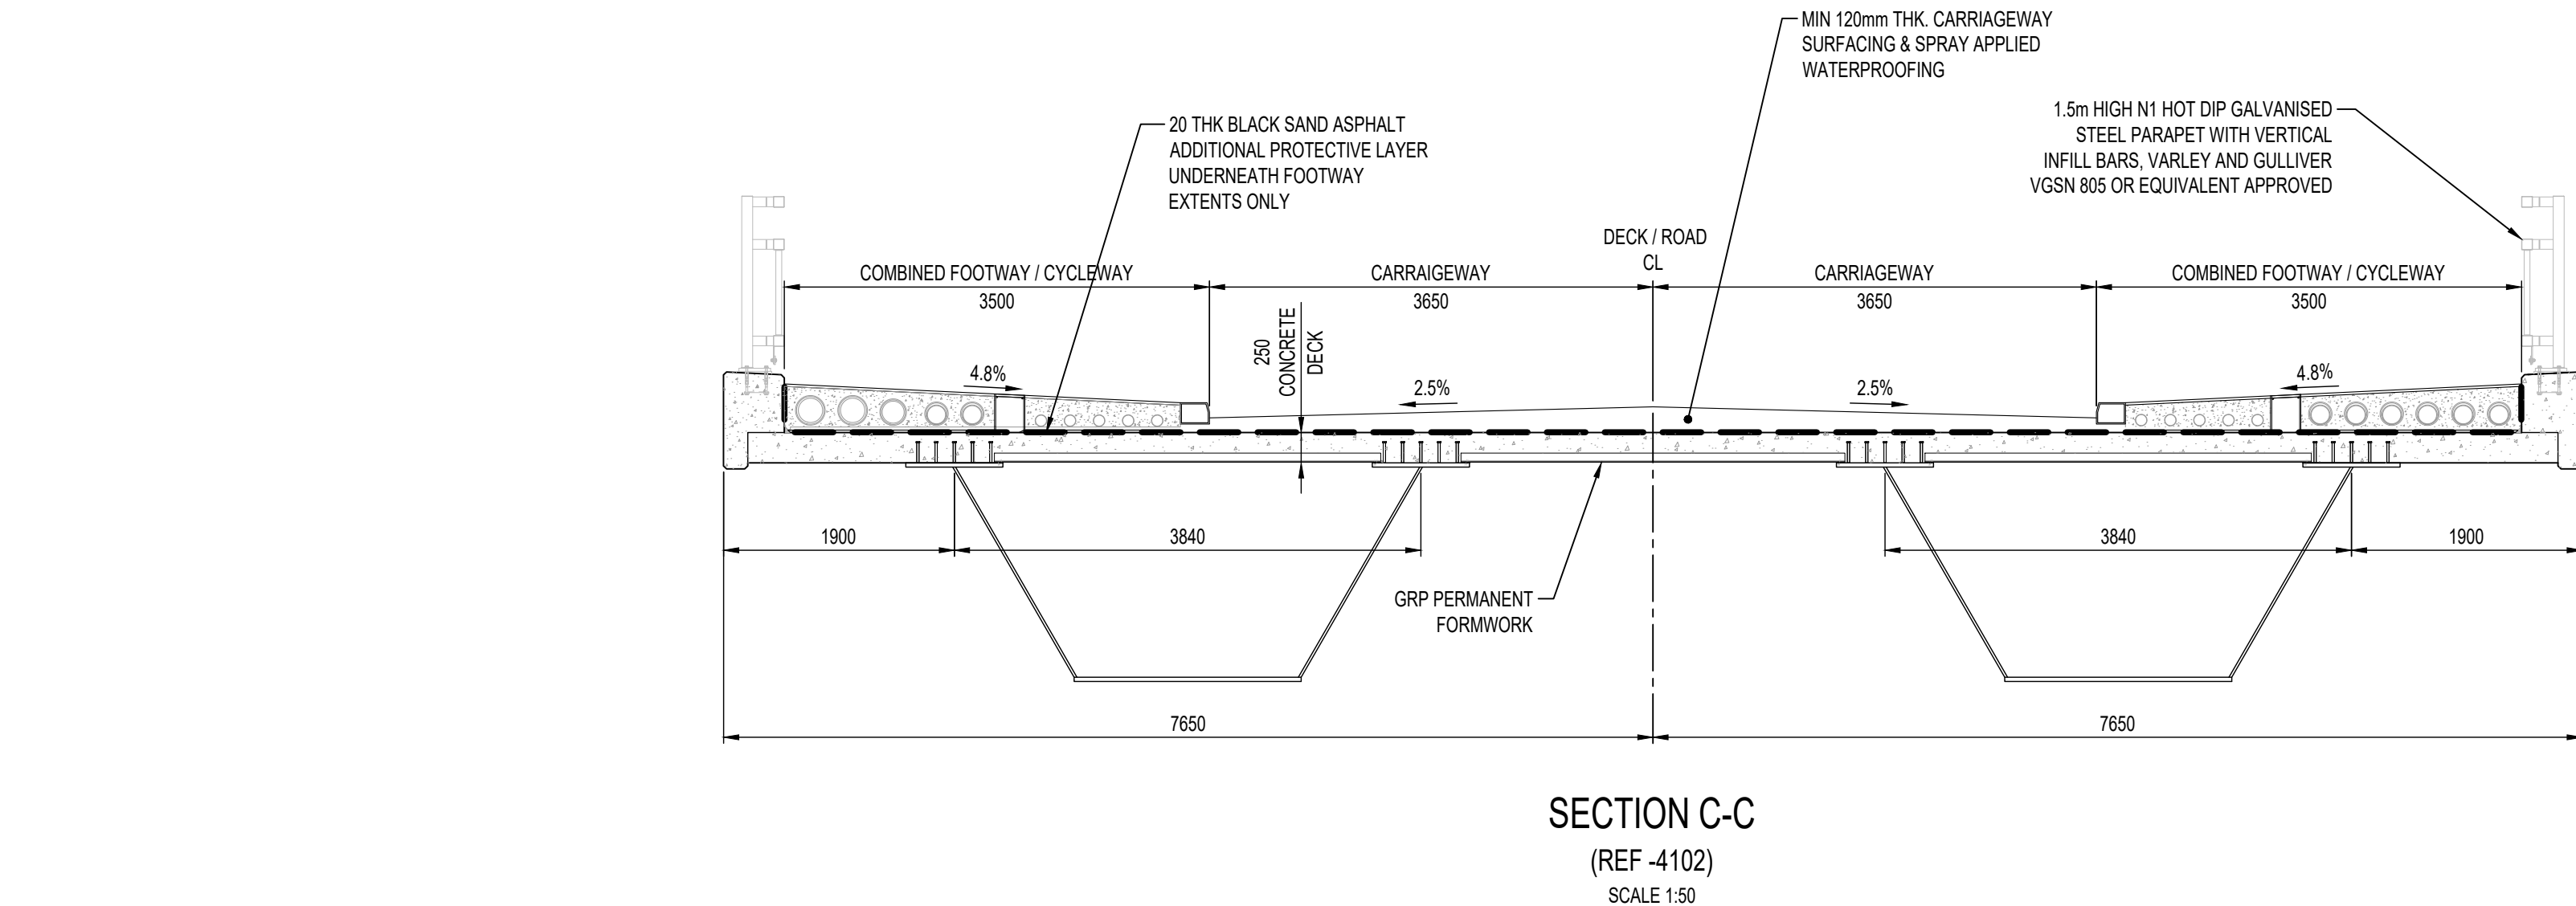

DESIGNER:

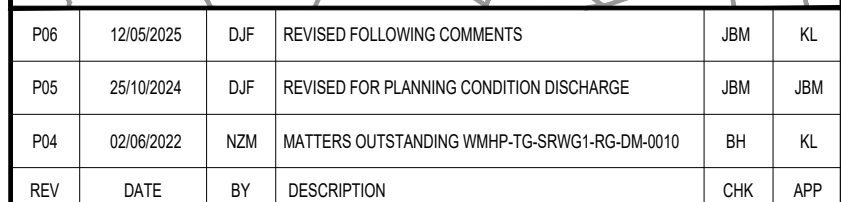

Tony Gee

Consulting Civil, Structural and Geotechnical Engineers

Tony Gee and Partners LLP
Hardy House
140 High Street
Esher, Surrey
KT10 9QJ
Tel: 01372 461600
www.tonygee.com

CONTRACTOR:

Balfour Beatty

CLIENT:

 **WOKINGHAM
BOROUGH COUNCIL**

Shute End, Wokingham, Berkshire RG40 1BN
Tel: (0118) 974 6000 Web: www.wokingham.gov.uk

PROJECT:

WOKINGHAM MAJOR HIGHWAYS PROGRAMME
SPINE ROAD AND WESTERN GATEWAY PHASE 1

TITLE: SWDR SPINE ROAD BRIDGE CROSSING EMM BROOK
STRUCTURE REFERENCE: 3090
GENERAL ARRANGEMENT

SCALE @ A1:	N/A	CHECKED:	KL	APPROVED:	CMF
PROJECT NO:	C123061	DESIGNED:	KL	DRAWN:	TCH
				DATE:	May 20
DRAWING No:					REV:
WMHP-TG-SRWG1-DR-SE-4103					P06