


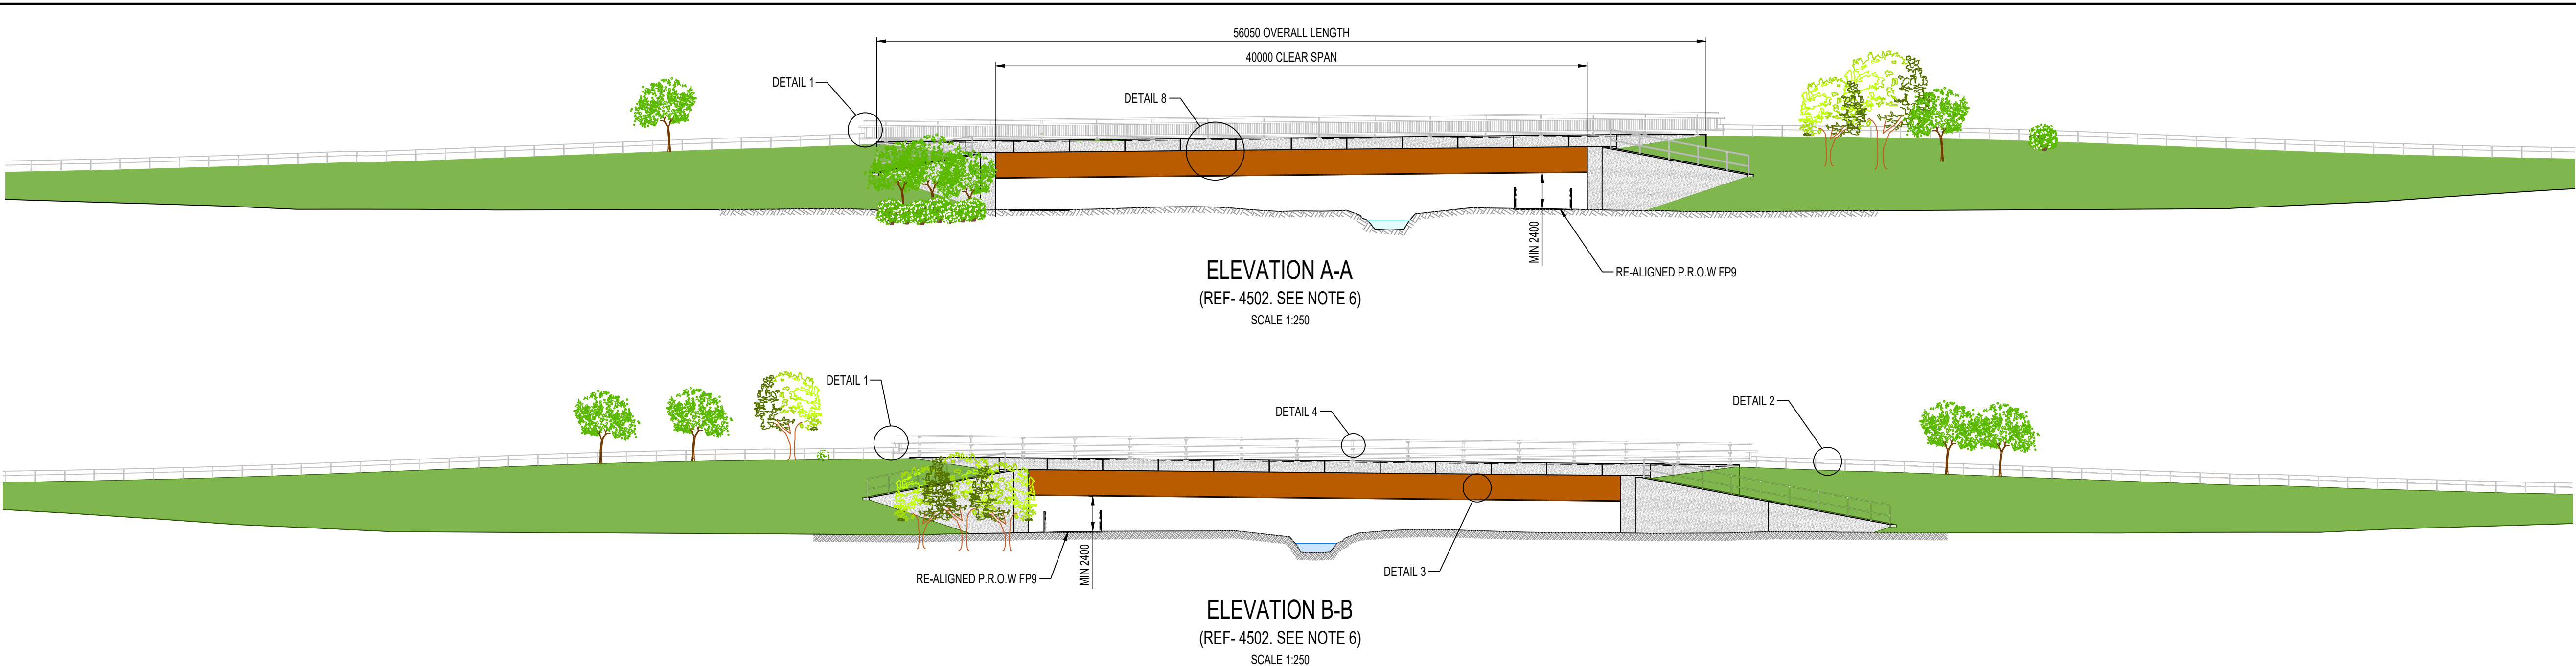

DETAIL 1 - PARAPET TO SAFETY BARRIER TRANSITION




DETAIL 2 - SAFETY BARRIER




DETAIL 3 - WEATHERING STEEL BOX GIRDER (SEE NOTE 4)



DETAIL 4 - PARAPET

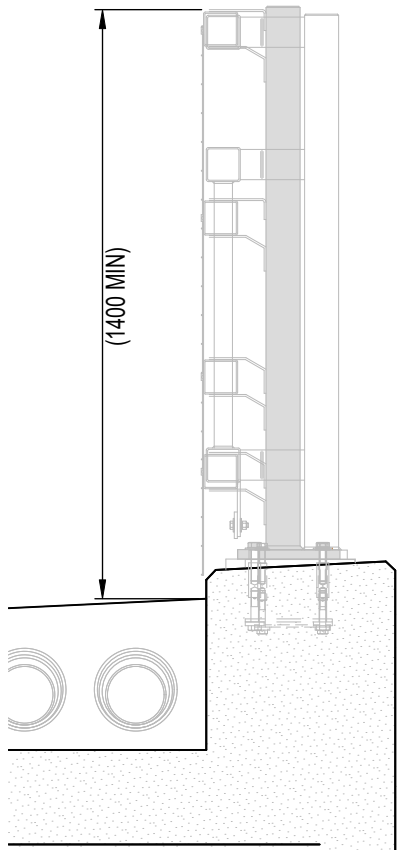

DETAIL 5 - PARAPET SCALE 1:20

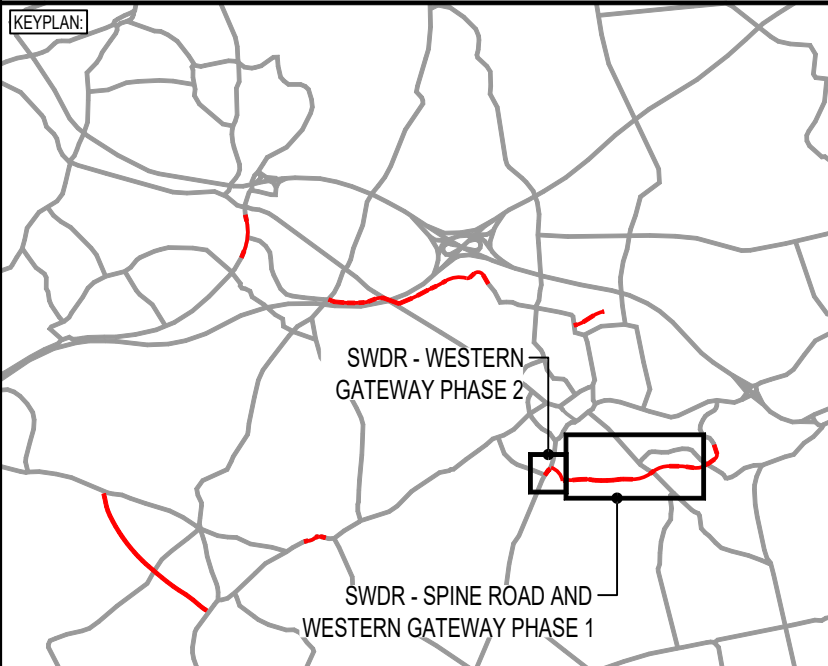

PI4	15/05/2025	WA	UPDATED FOR PLANNING CONDITION DISCHARGE	DJF	JBM
P03	25/10/2024	DJF	REVISED FOR PLANNING CONDITION DISCHARGE	JBM	JBM
P02	10/03/2022	TCH	TREES AND BOARDWALK TIMBER PHOTO ADDED	KL	CMF
REV	DATE	BY	DESCRIPTION	CHK	APP

DRAWING STATUS: **SUITABLE FOR REVIEW & COMMENT** S3

DESIGNER: **Tony Gee and Partners LLP**
Hardy House
140 High Street
Esher, Surrey
KT10 9QU
Tel: 01372 461600
www.tonygee.com
Consulting Civil, Structural and Geotechnical Engineers

CONTRACTOR: **Balfour Beatty**


CLIENT: **WOKINGHAM BOROUGH COUNCIL**
Shute End, Wokingham, Berkshire RG40 1BN
Tel: (0118) 974 6000 Web: www.wokingham.gov.uk

PROJECT: **WOKINGHAM MAJOR HIGHWAYS PROGRAMME
SPINE ROAD AND WESTERN GATEWAY PHASE 1**

TITLE: **SWDR SPINE ROAD BRIDGE CROSSING EMM BROOK
STRUCTURE REFERENCE: 3090
GENERAL ARRANGEMENT PLANNING DRAWING - SECTIONS**

SCALE @ A1: AS SHOWN	CHECKED: KL	APPROVED: CMF
PROJECT NO: C123061	DESIGNED: KL	DRAWN: RPS
DATE: March 22		REV:


DRAWING No: **WMHP-TG-SRWG1-DR-SE-4503** P04

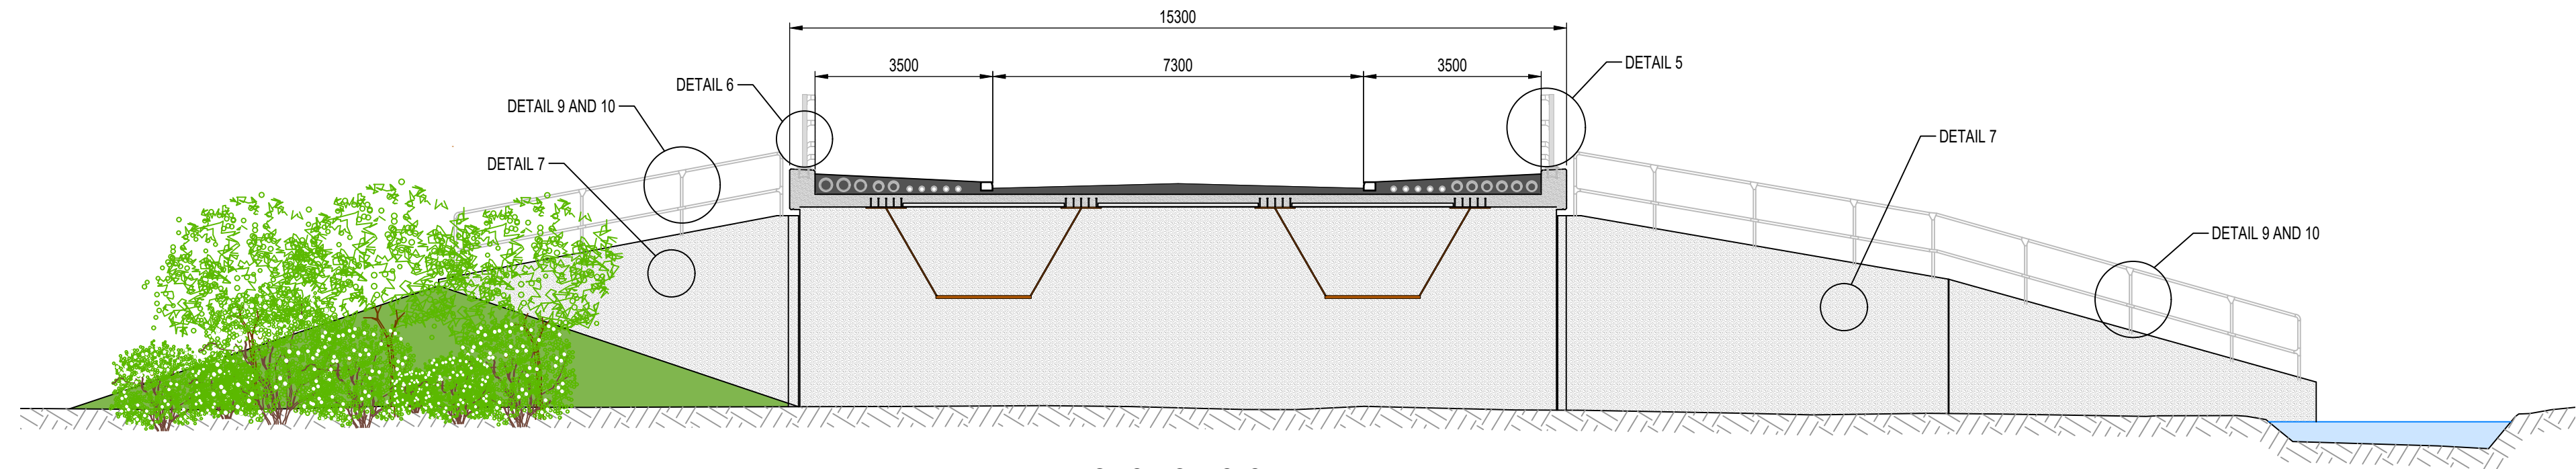


SECTION C-C (REF -4502) SCALE 1:100



DETAIL 6 - PARAPET

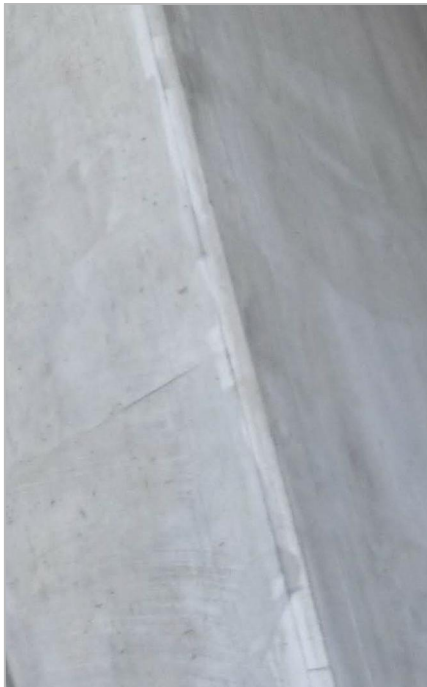

DETAIL 7 - WINGWALL FAIR FACED SMOOTH (F4) CONCRETE FINISH

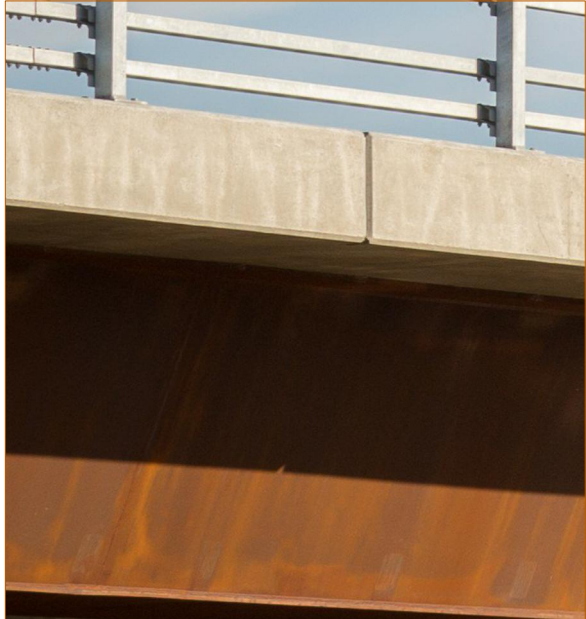

DETAIL 8 - PARAPET BEAM AND WEATHERING STEEL BOX GIRDER



DETAIL 9 - GUARD RAIL ON WINGWALLS (SEE NOTE 4)



DETAIL 10 - GUARD RAIL ON WINGWALLS (SEE NOTE 4)

