



REVISIONS
 A. 23/10/24. Additional notes/changes to LPA requirements
 B. 28/10/24. Notes amended
 C. Notes amended/added.
 D. 18/7/25. Reduced roof height added

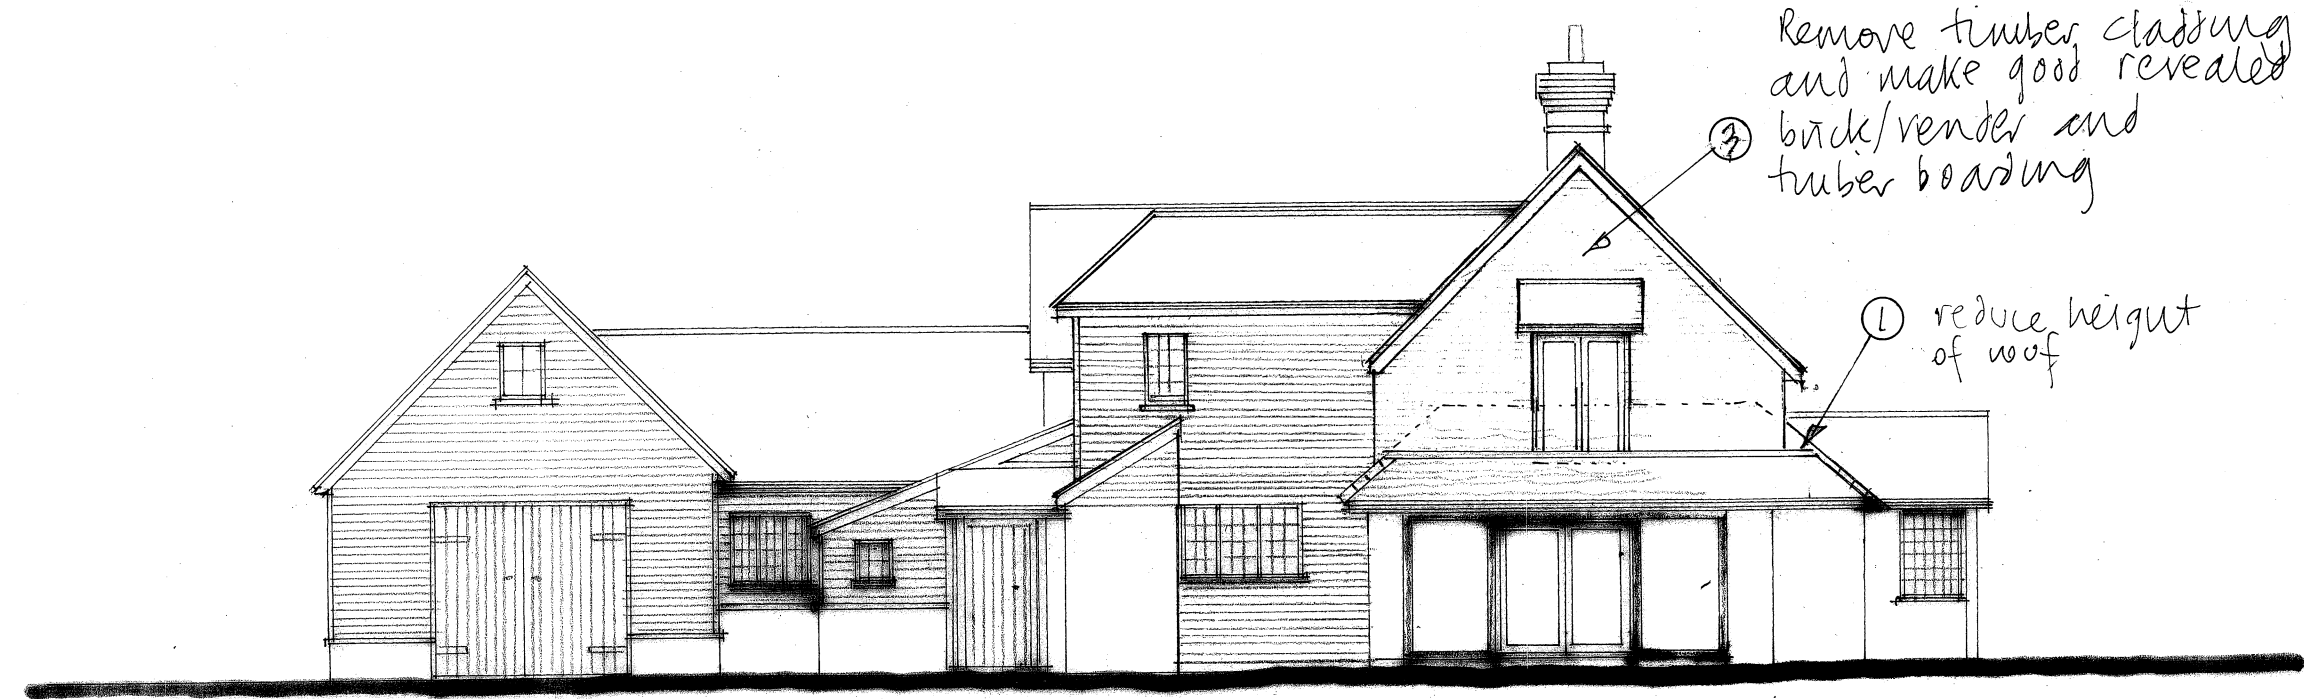


WEST (SIDE) ELEVATION

**PROPOSED ELEVATIONS
 1:100**


0 1 2 3 4 5.0m.

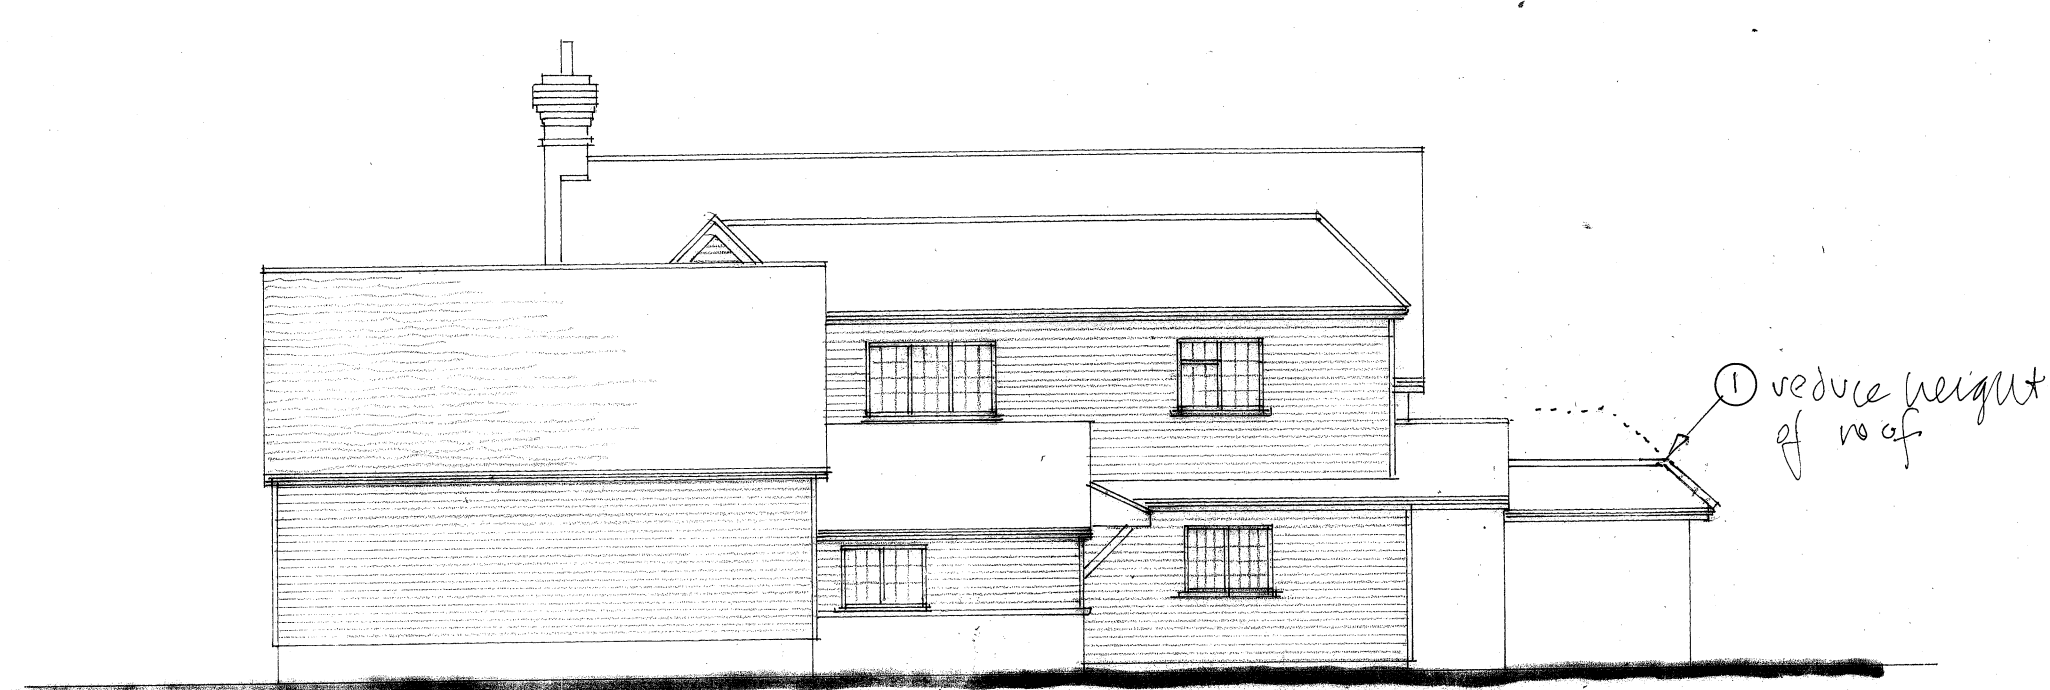

NORTH (REAR) ELEVATION

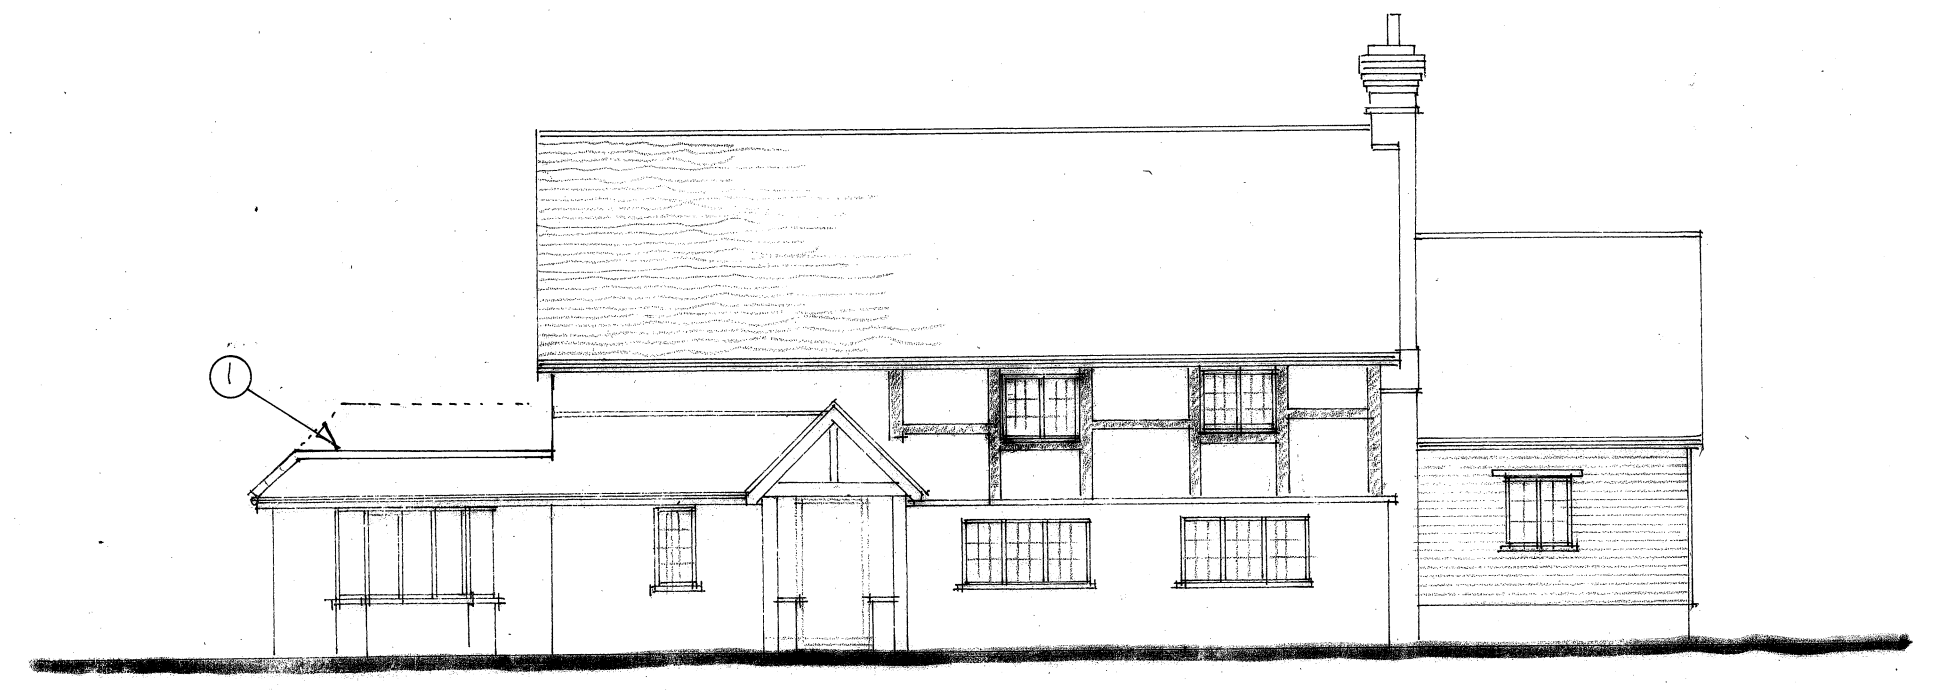

SOUTH (FRONT) ELEVATION

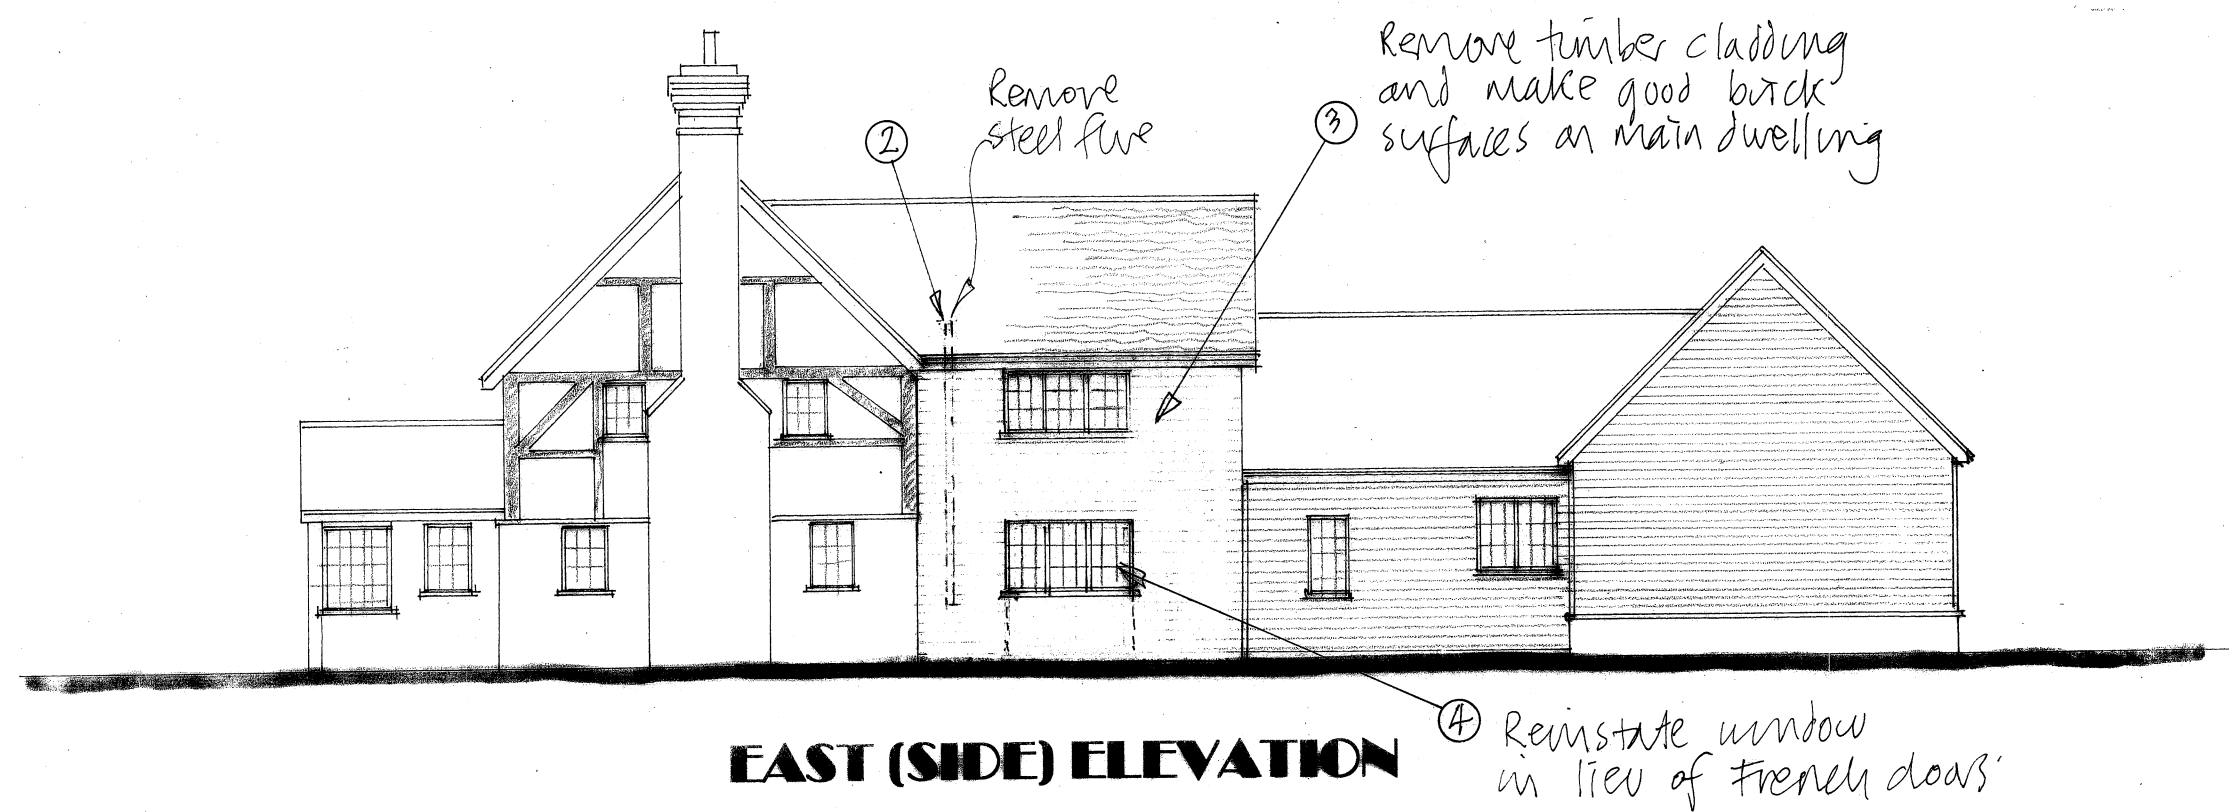

EAST (SIDE) ELEVATION

SCHEDULE OF WORKS

- ① REMOVE LARGE HALF ROUND RIDGE TILES AND REPLACE WITH RECLAIMED RIDGE TILES TO MATCH ROOF ON DWELLING IN SIZE AND DETAILING + REDUCE HEIGHT OF ROOF
- ② REMOVE STEEL FLUE PERMANENTLY
- ③ REMOVE TIMBER CLADDING TO REVEAL BRICKWORK/DETAILING BELOW
- ④ REINSTATE WINDOW IN LIEU OF FRENCH DOORS

FUSION Architecture Ltd Orchard End Hazeley Bottom Hartley Wintney Hampshire RG27 8LU Tel 01252 842026		
Job Title Heriots Wokingham Road Hurst Wokingham RG10 0RX		
Client Mr S Holdstock		
Drawing Title Proposed elevations		
Scale As shown	Dwg size ...A2	Rev
Dwg No. 2432/04		D

HERIOTS