



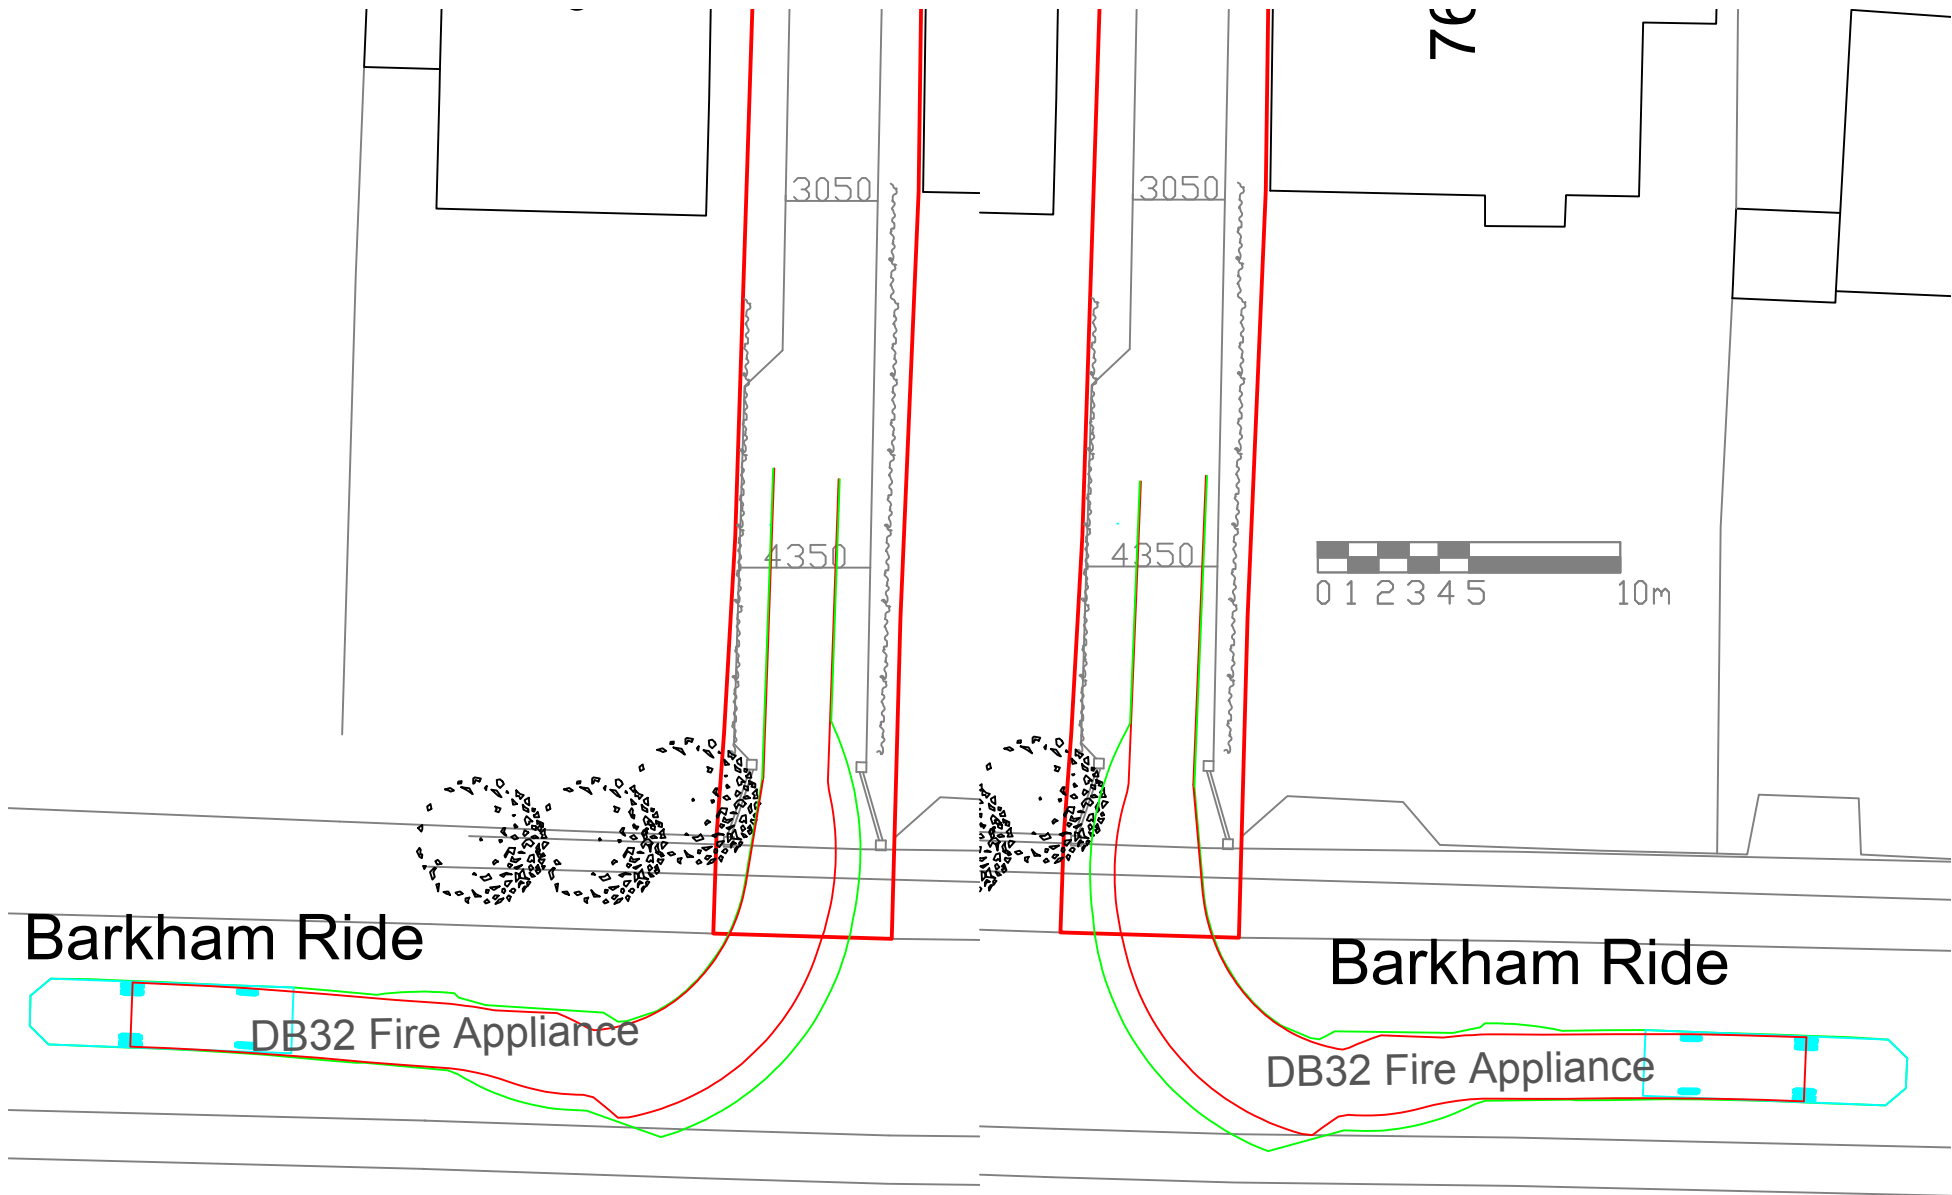

SITE INGRESS OPTION 1

SITE INGRESS OPTION 2

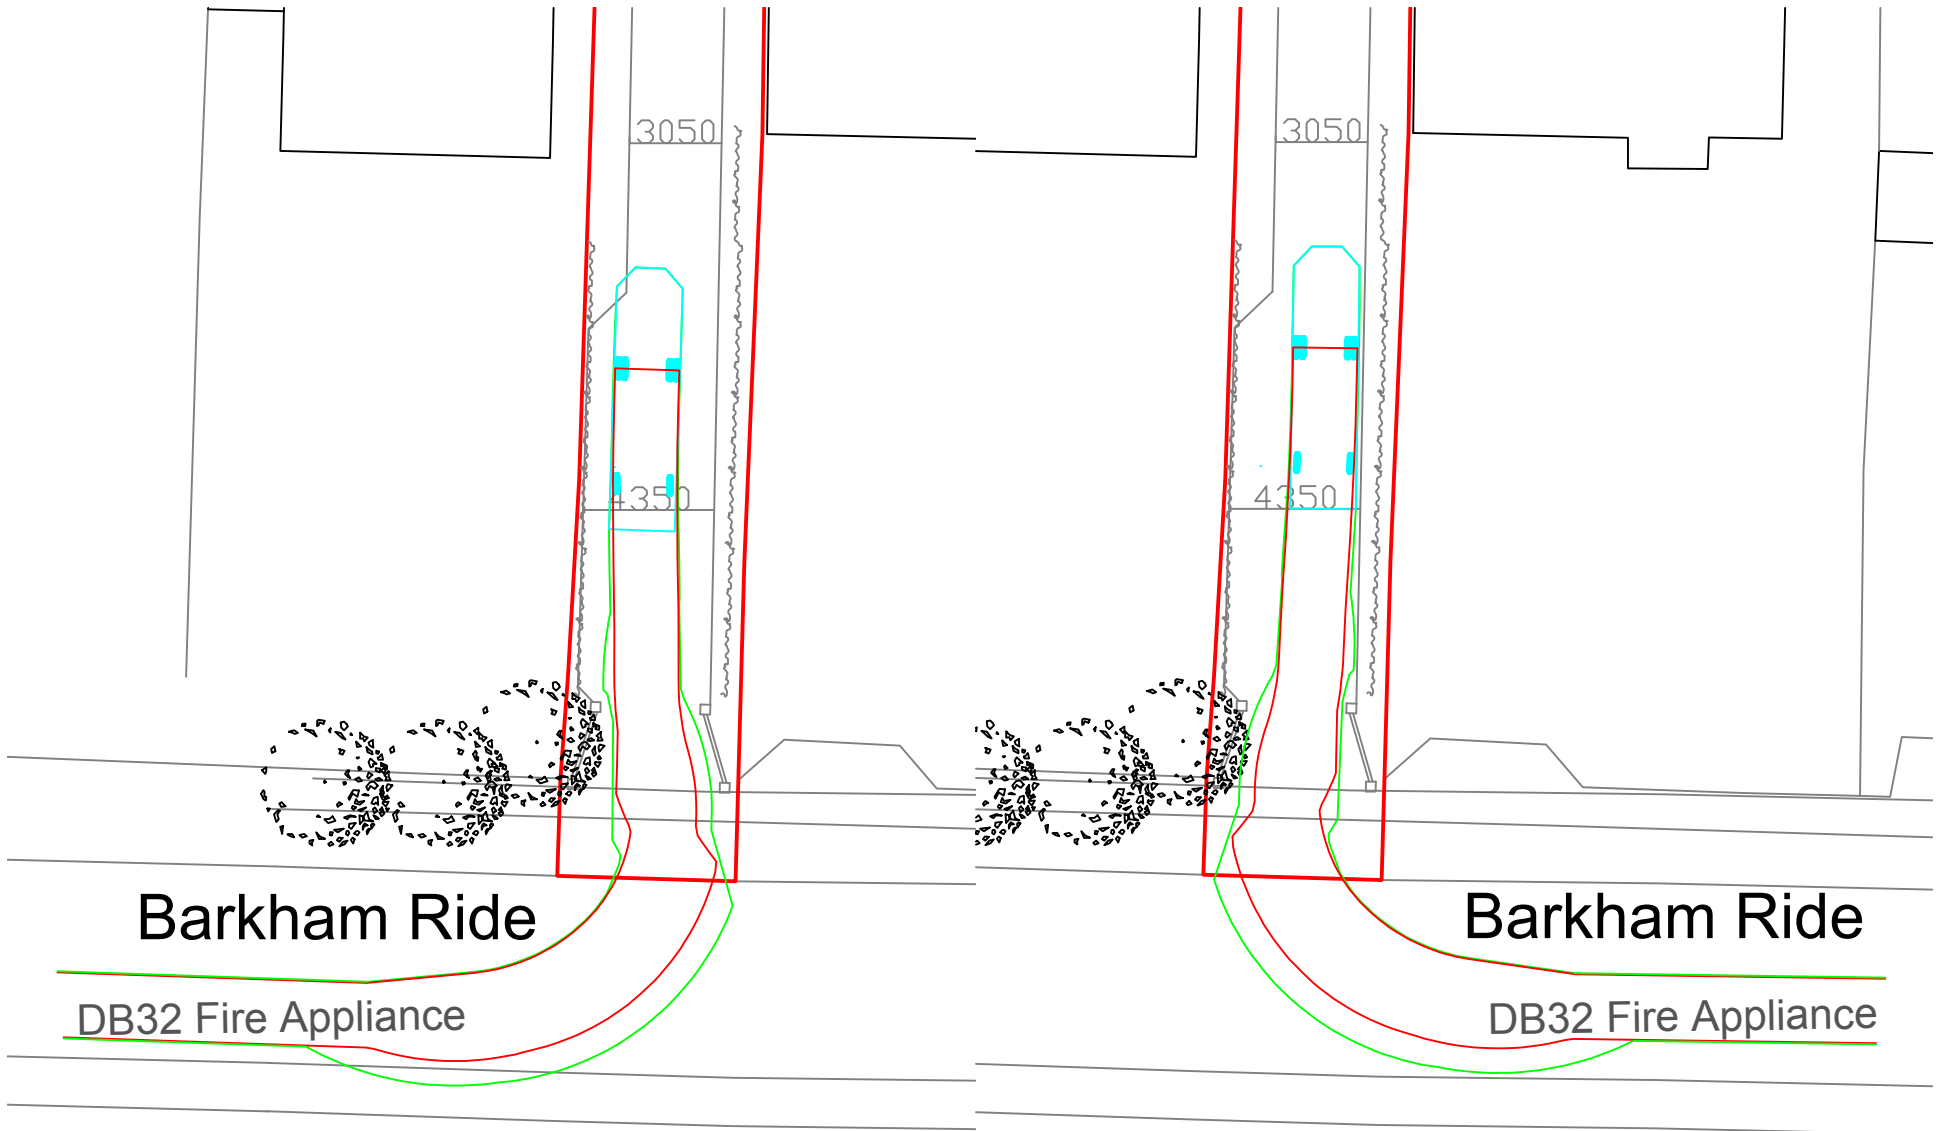

SITE EGRESS OPTION 1

SITE EGRESS OPTION 2

SCALE 1:250 @ A3

Project:	Land adjacent to 78 Barkham Ride, Finchampstead. RG40 4ET	Scale:	1:250 @A3
Drawing:	DB32 Fire Appliance Site Ingress/Egress	Date:	18.03.2025
		Drawing Number:	BR/005