


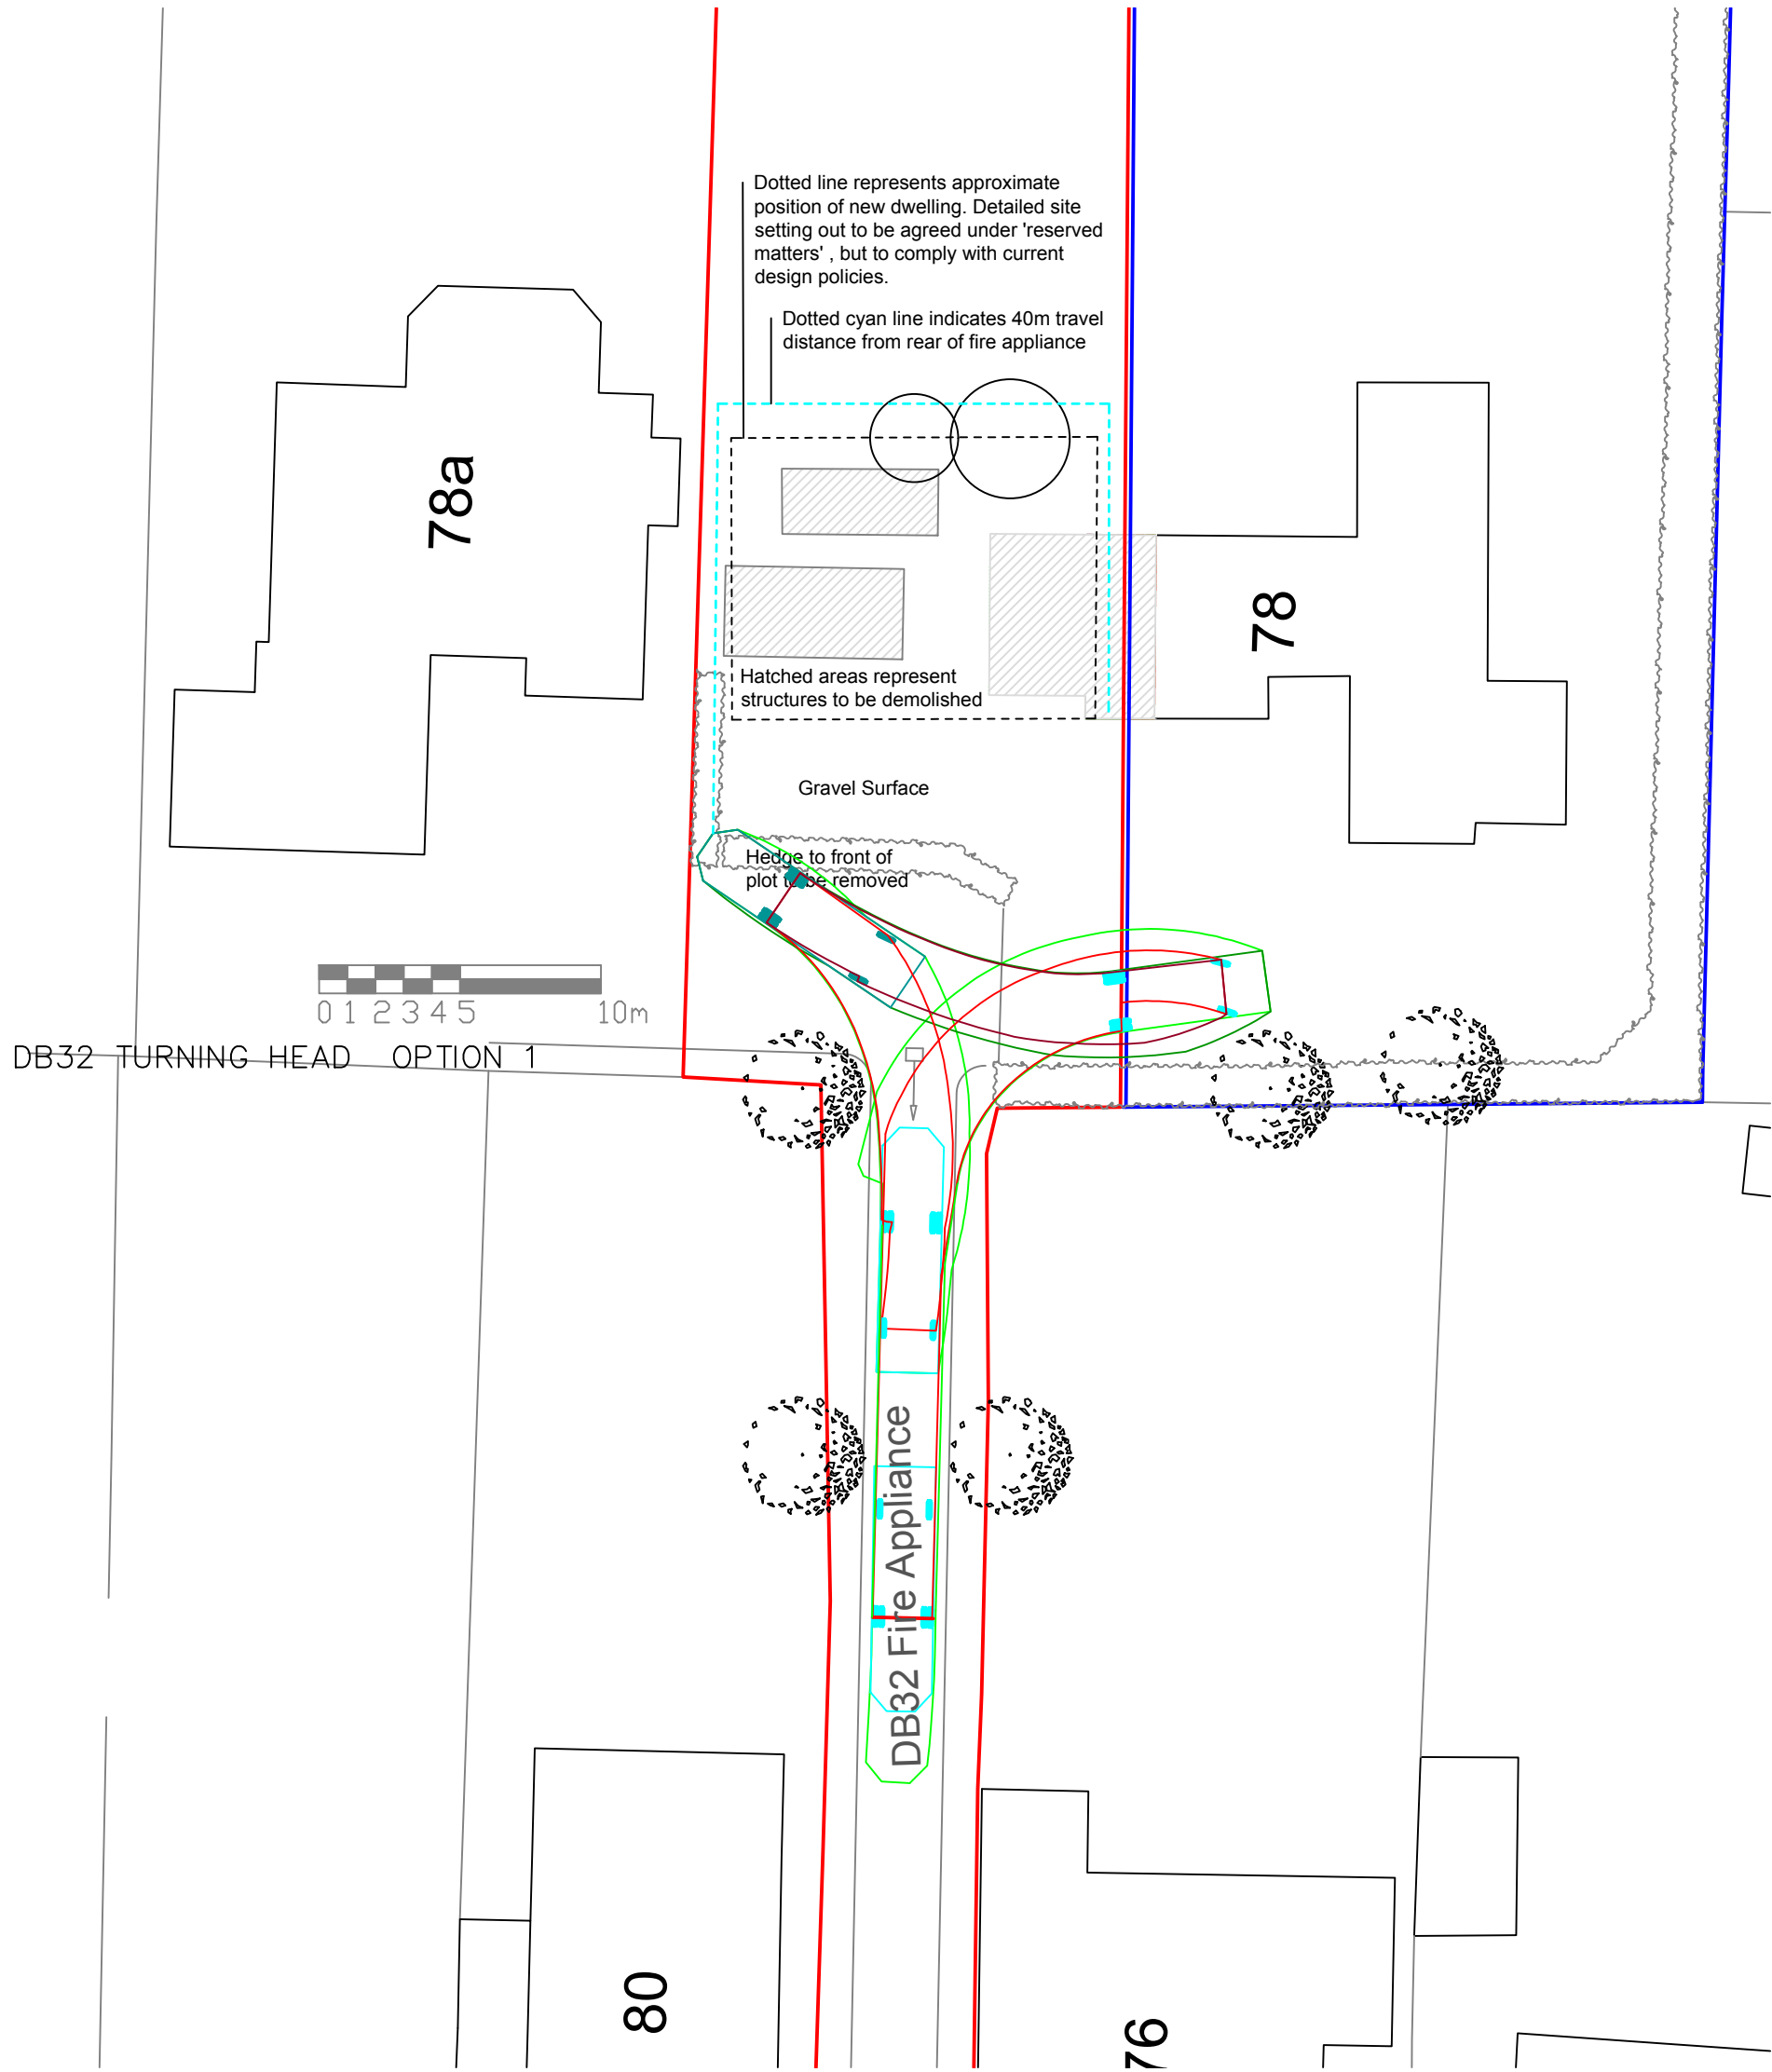

Note:
Kerb line at head of drive to be amended to accommodate appliance tracking as part of future detailed reserved matters application.



SCALE 1: 250 @ A3

Project:	Land adjacent to 78 Barkham Ride, Finchampstead. RG40 4ET	Scale:	1:250 @A3
Drawing:	DB32 Fire Appliance Tracking at Head of Drive	Date:	18.03.2025
		Drawing Number:	BR/006