


D3 B R1

Proposed Plan

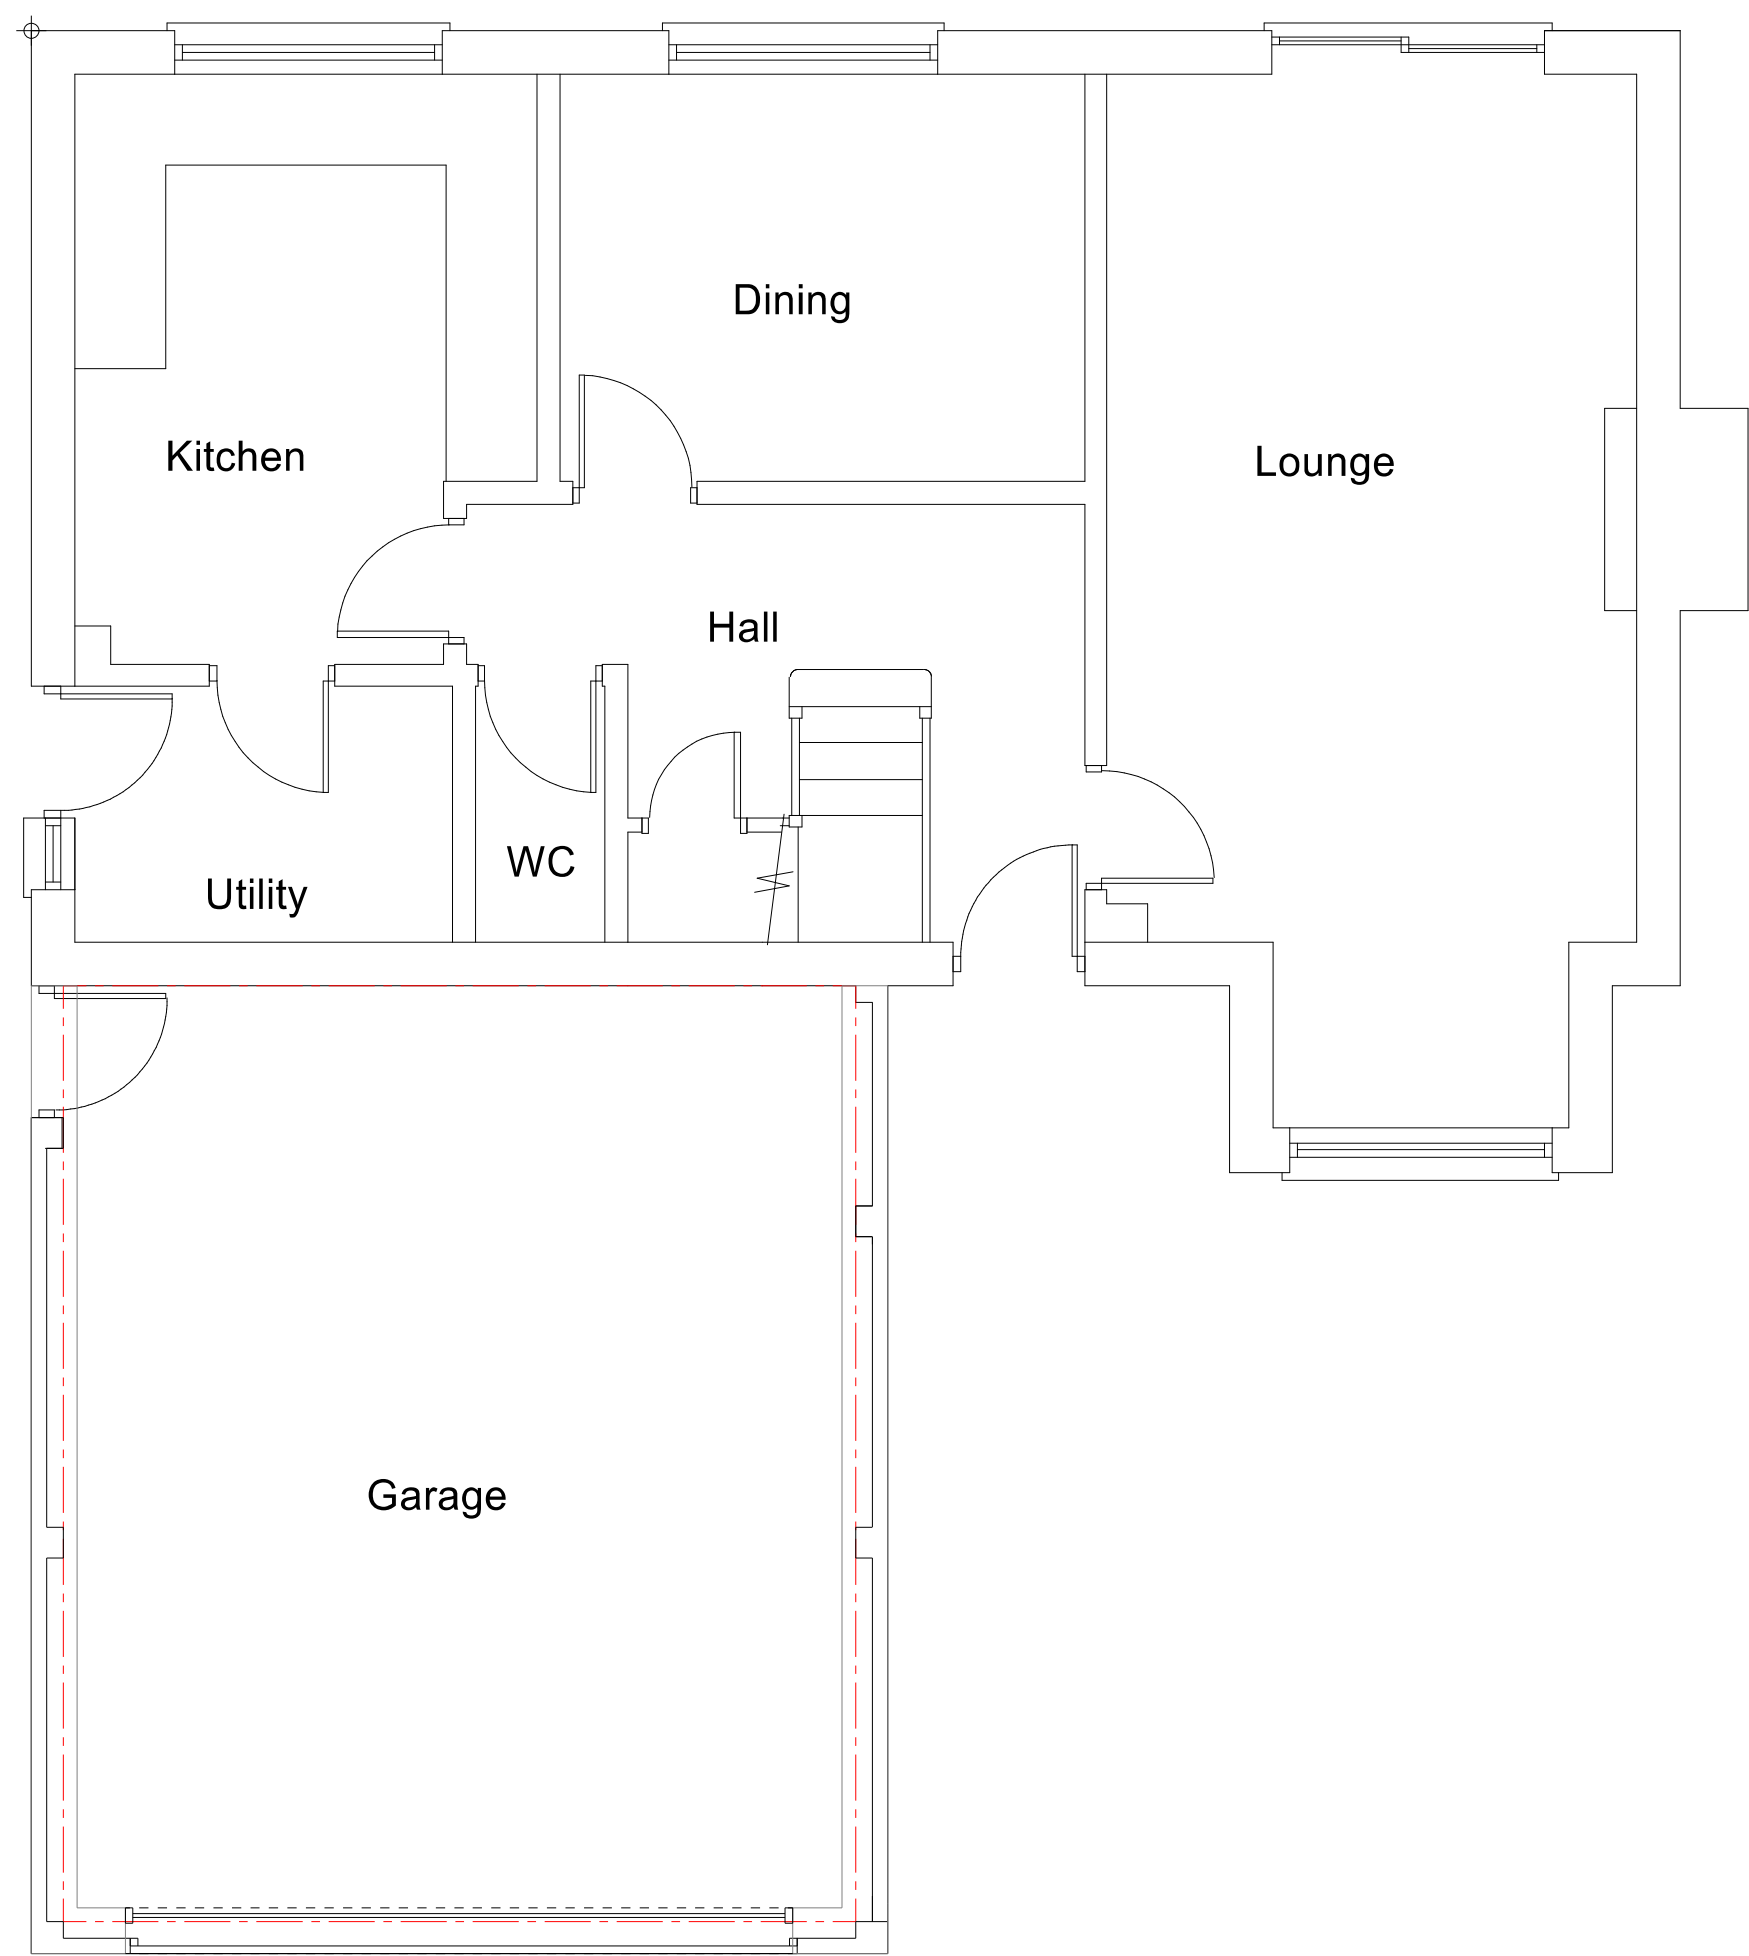

Proposed Ground Floor



Proposed First Floor

Notes

Cantley Design

Cantley Design

Project
Home Extension
81 Woodward Close
Winnersh
RG41 5UU

Proposed
Client
Mr and Mrs R. Spendley

Drawing No.
01/5/2025/RDO/nco/PP/D3B R1

Date
Dec 2025
Drawn by
Bob Owles

Scale
1:50
Checked by
NCO

Page Size - A1

Cantley Drawing Services
20 Cantley Crescent
Wokingham
RG41 1NX
0781 803 2212

All Works Subject To Building Control All Dimensions and Roof Angles To Be Checked on Site

Page Size - A1
1: 50 @ A1

