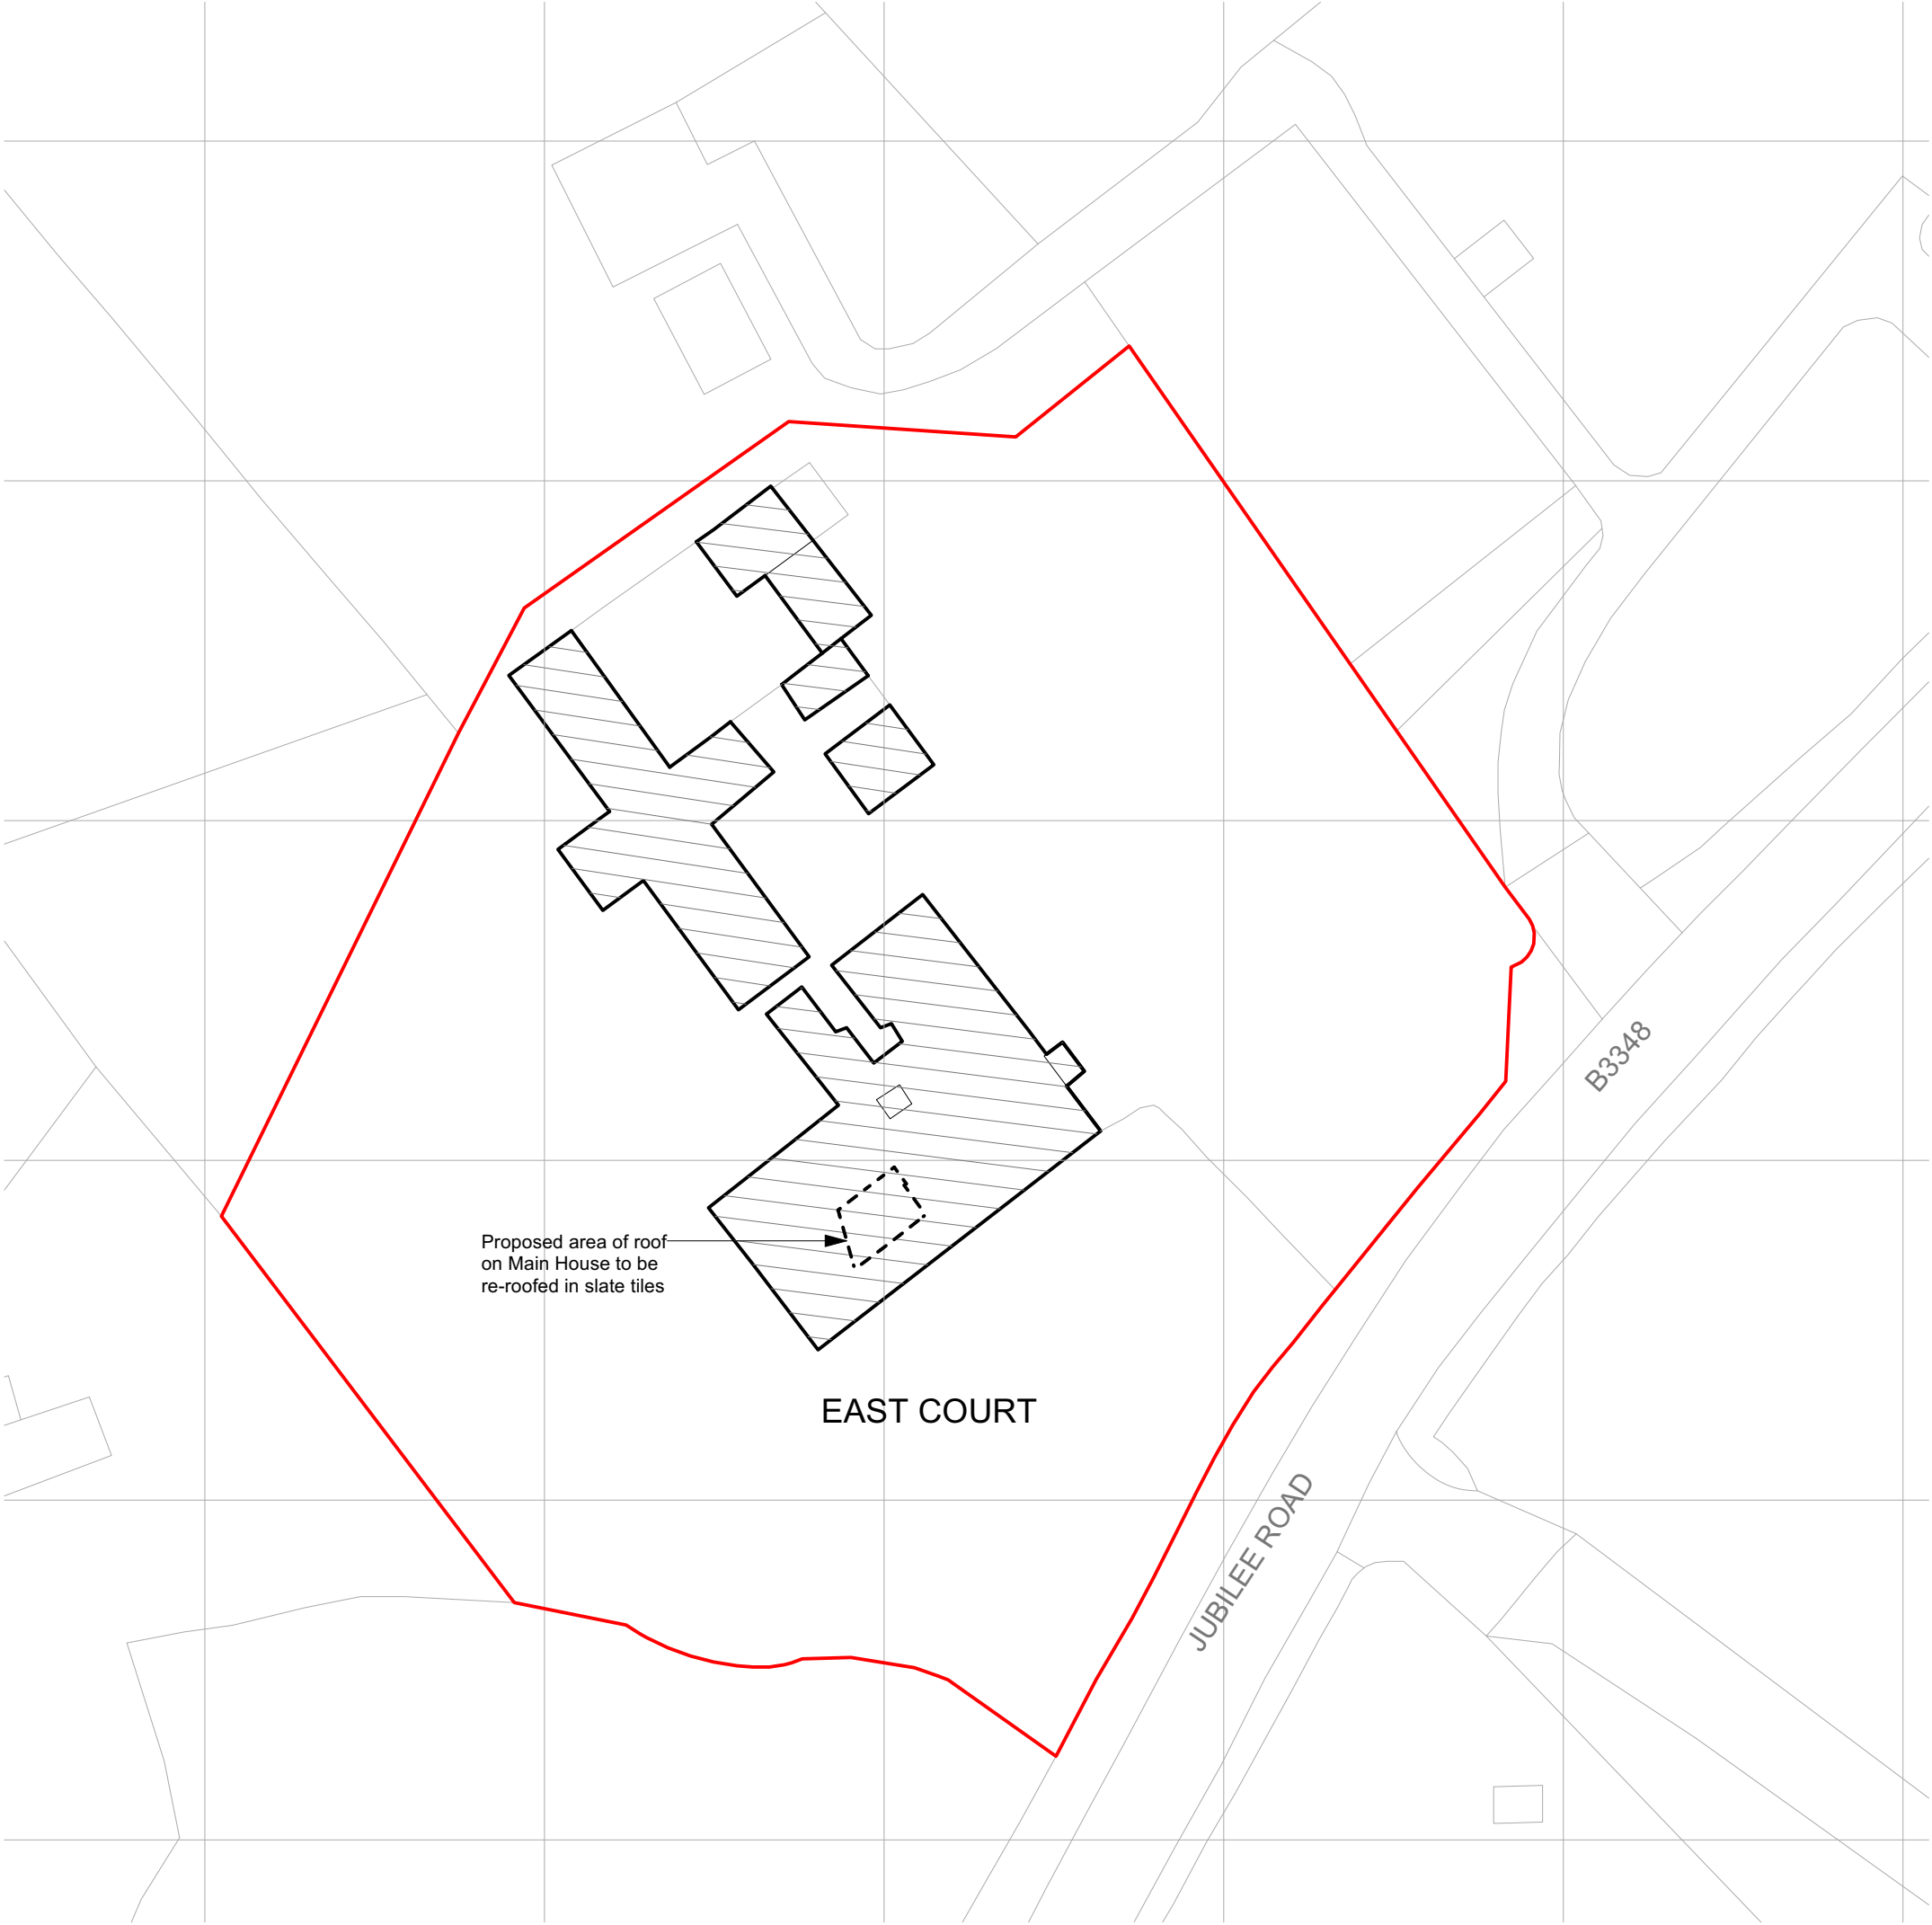


notes
Rev A 20/11/24 Planning revisions

job title
EAST COURT, FINCHAMPSTEAD

drawing title
BLOCK PLAN

Andy Paterson Architects		Check all dimensions and verify on site. Report any errors or omissions		
first issued JAN 24	drawn by BT	drawing sheet size A3	scale 1:500	revision
job code 2203	drawing number prefix D	drawing number 02	A	

Andy Paterson Architects

telephone 07871 420368
email ben@andypatersonarchitects.co.uk