


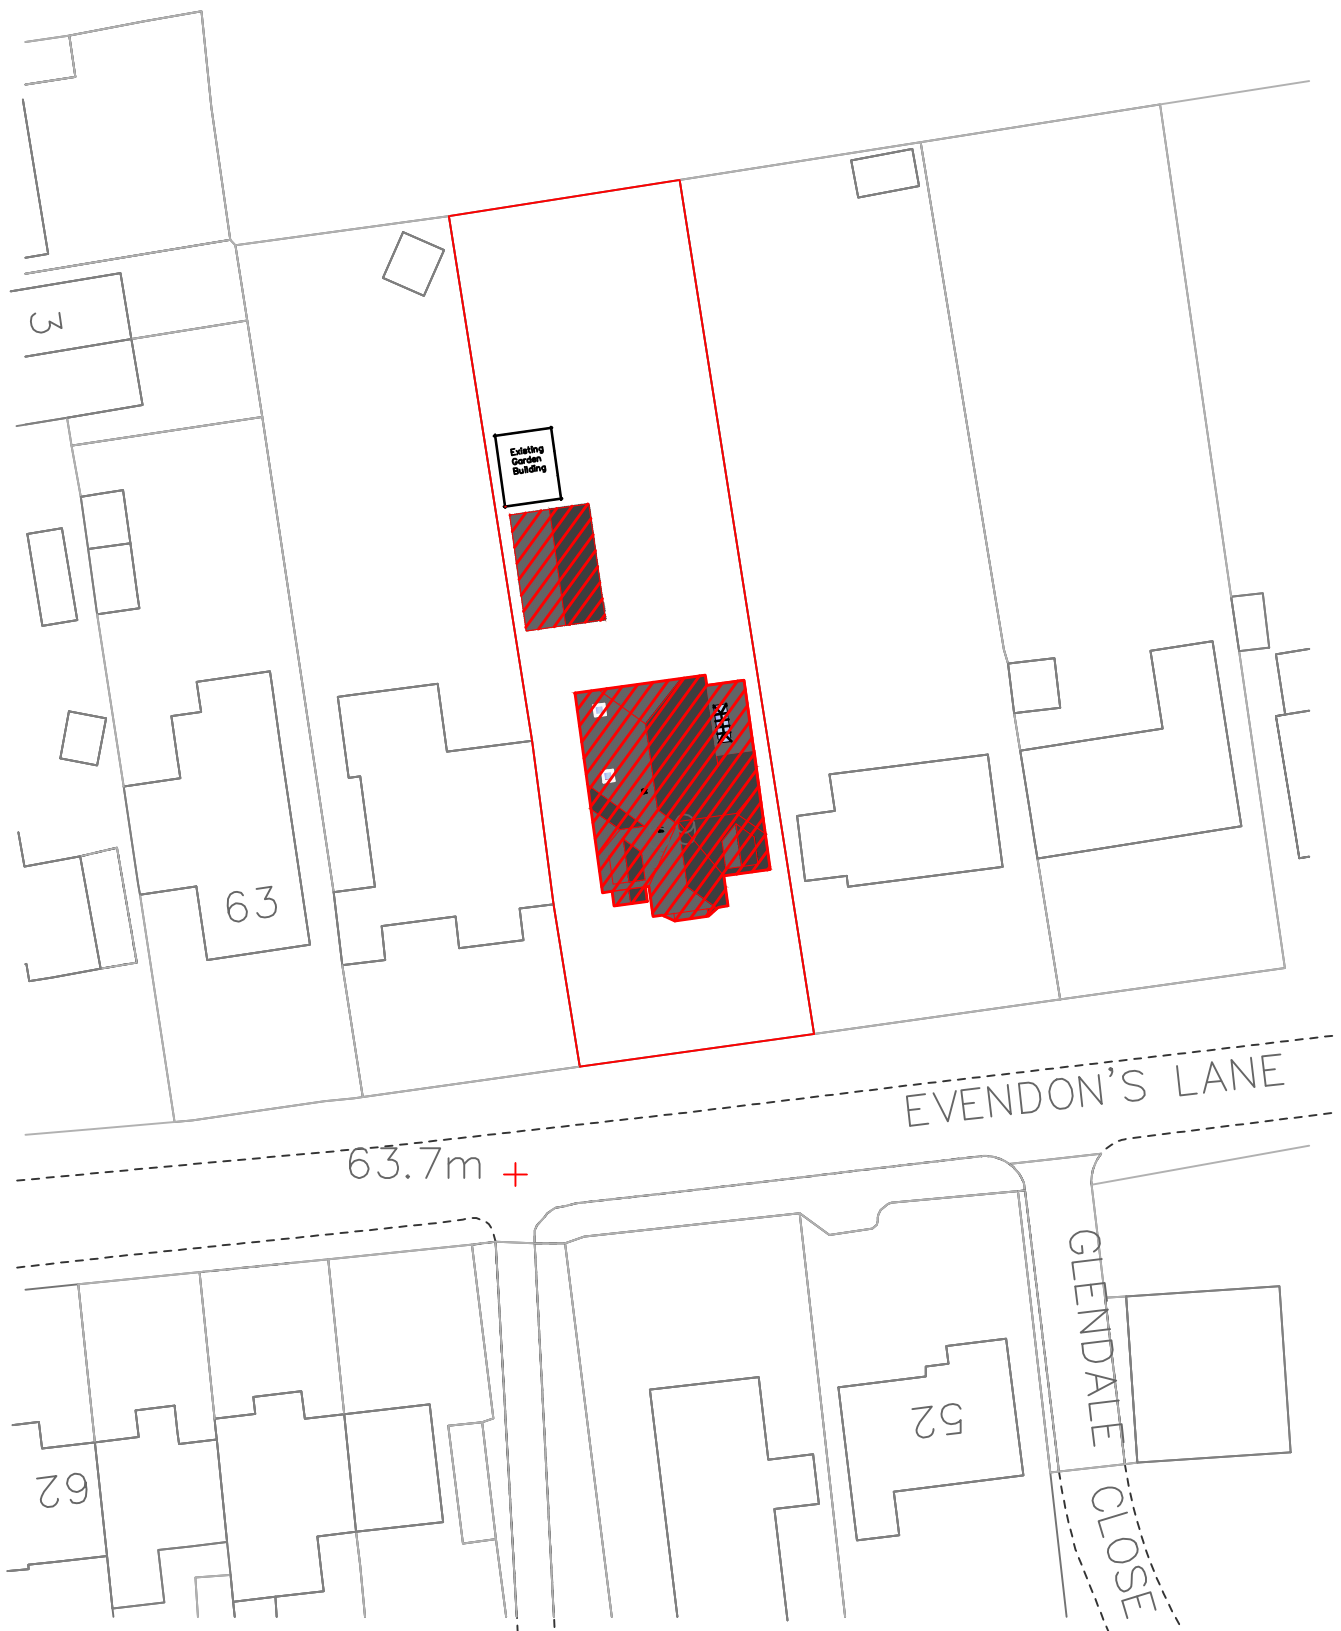

0 1m 5m 10m
UNIT SCALE IN METERS



DRG. NO. PA003	REV A	SCALE 1:500@A4	DATE MARCH 2025
DRG. TITLE PROPOSED BLOCK PLAN		PROJECT ADDRESS 59 EVENDONS LANE, WOKINGHAM	



Trish Barson
Designs

Tel: 07947 919717
Email: trish@trishbarsondesigns.co.uk
Web: www.trishbarsondesigns.co.uk