


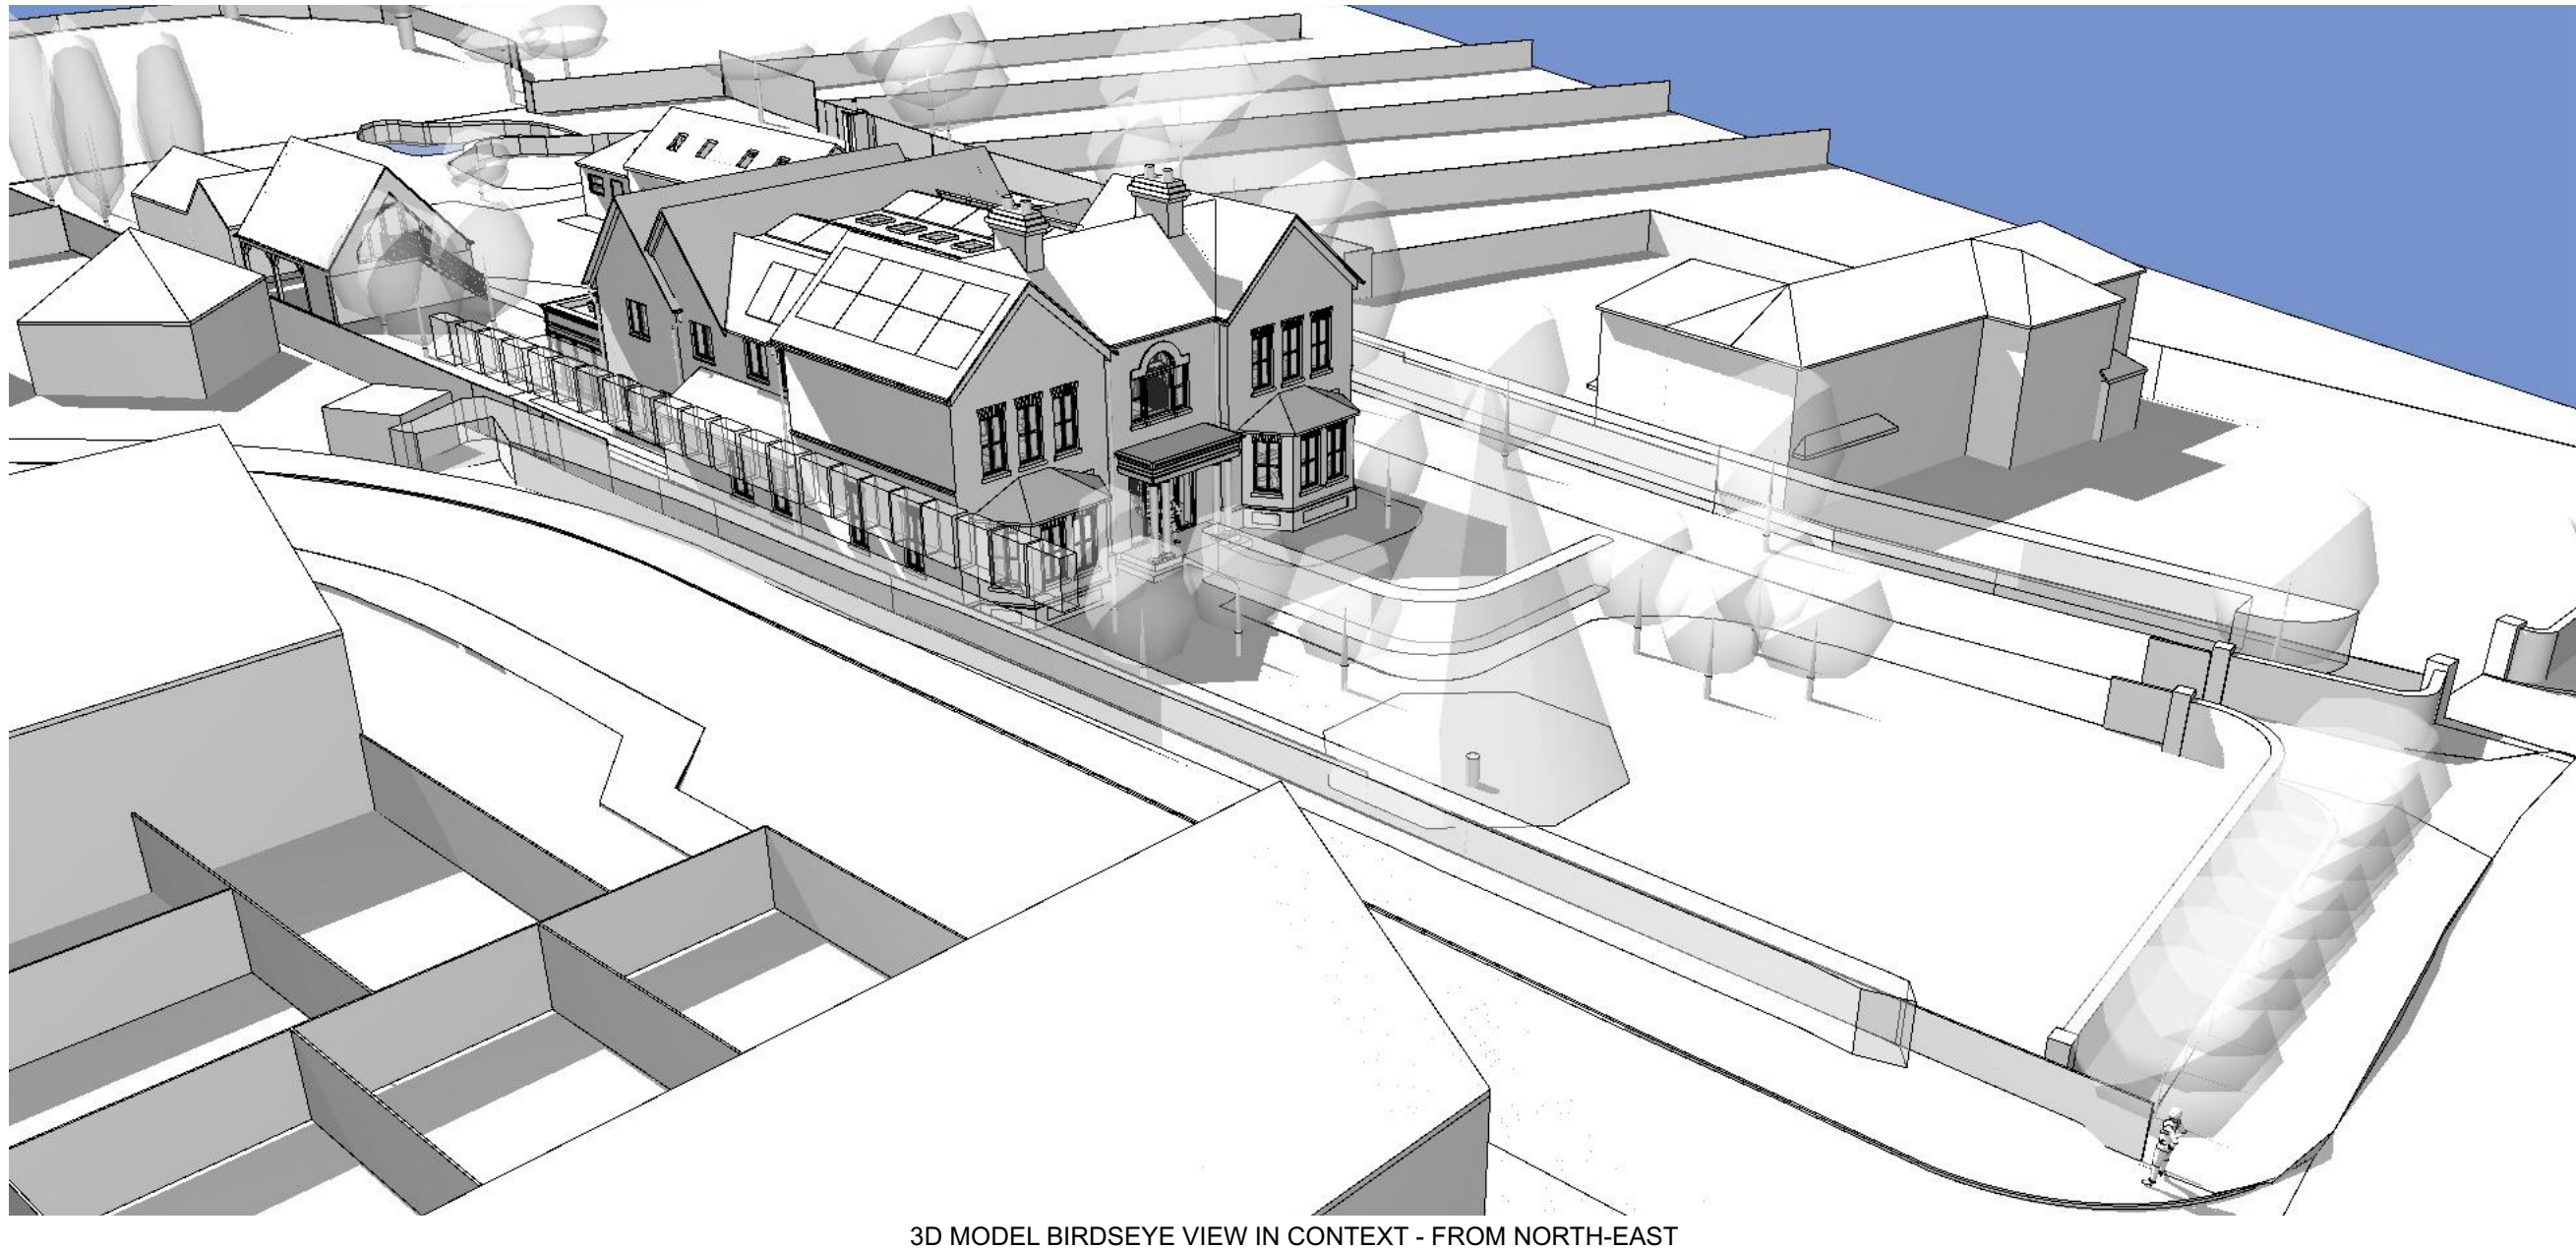

3D MODEL BIRDSEYE VIEW IN CONTEXT - FROM NORTH-EAST



3D MODEL VIEW IN CONTEXT - FROM NURSERY GARDENS


NOTES

ORIGINAL A1

NOT FOR CONSTRUCTION. THIS DRAWING IS FOR PLANNING STAGE ONLY. SUBJECT TO DETAILED DESIGN, DESIGN COORDINATION WITH OTHERS AND PLANNING AND BUILDING CONTROL APPROVAL.
SURVEY CONDUCTED BY SURVEYBASE LTD.

COPYRIGHT HIVES ARCHITECTS LLP

0 1 2 3 4 5m
SCALE 1:100

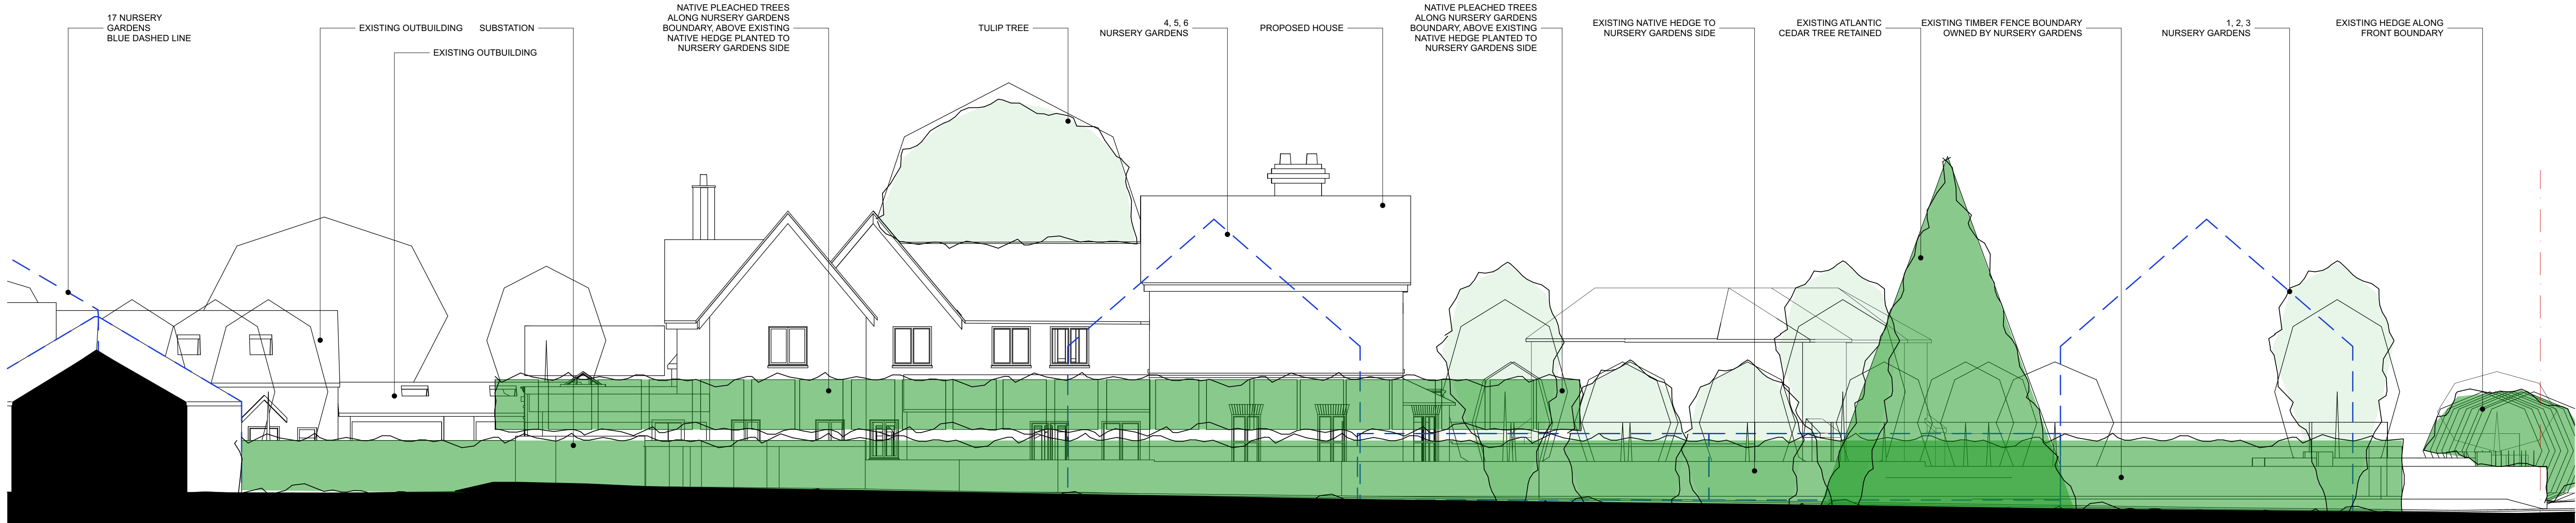


NURSERY GARDENS STREET ELEVATION

1:100



3D MODEL VIEW IN CONTEXT - FROM NURSERY GARDENS ENTRANCE

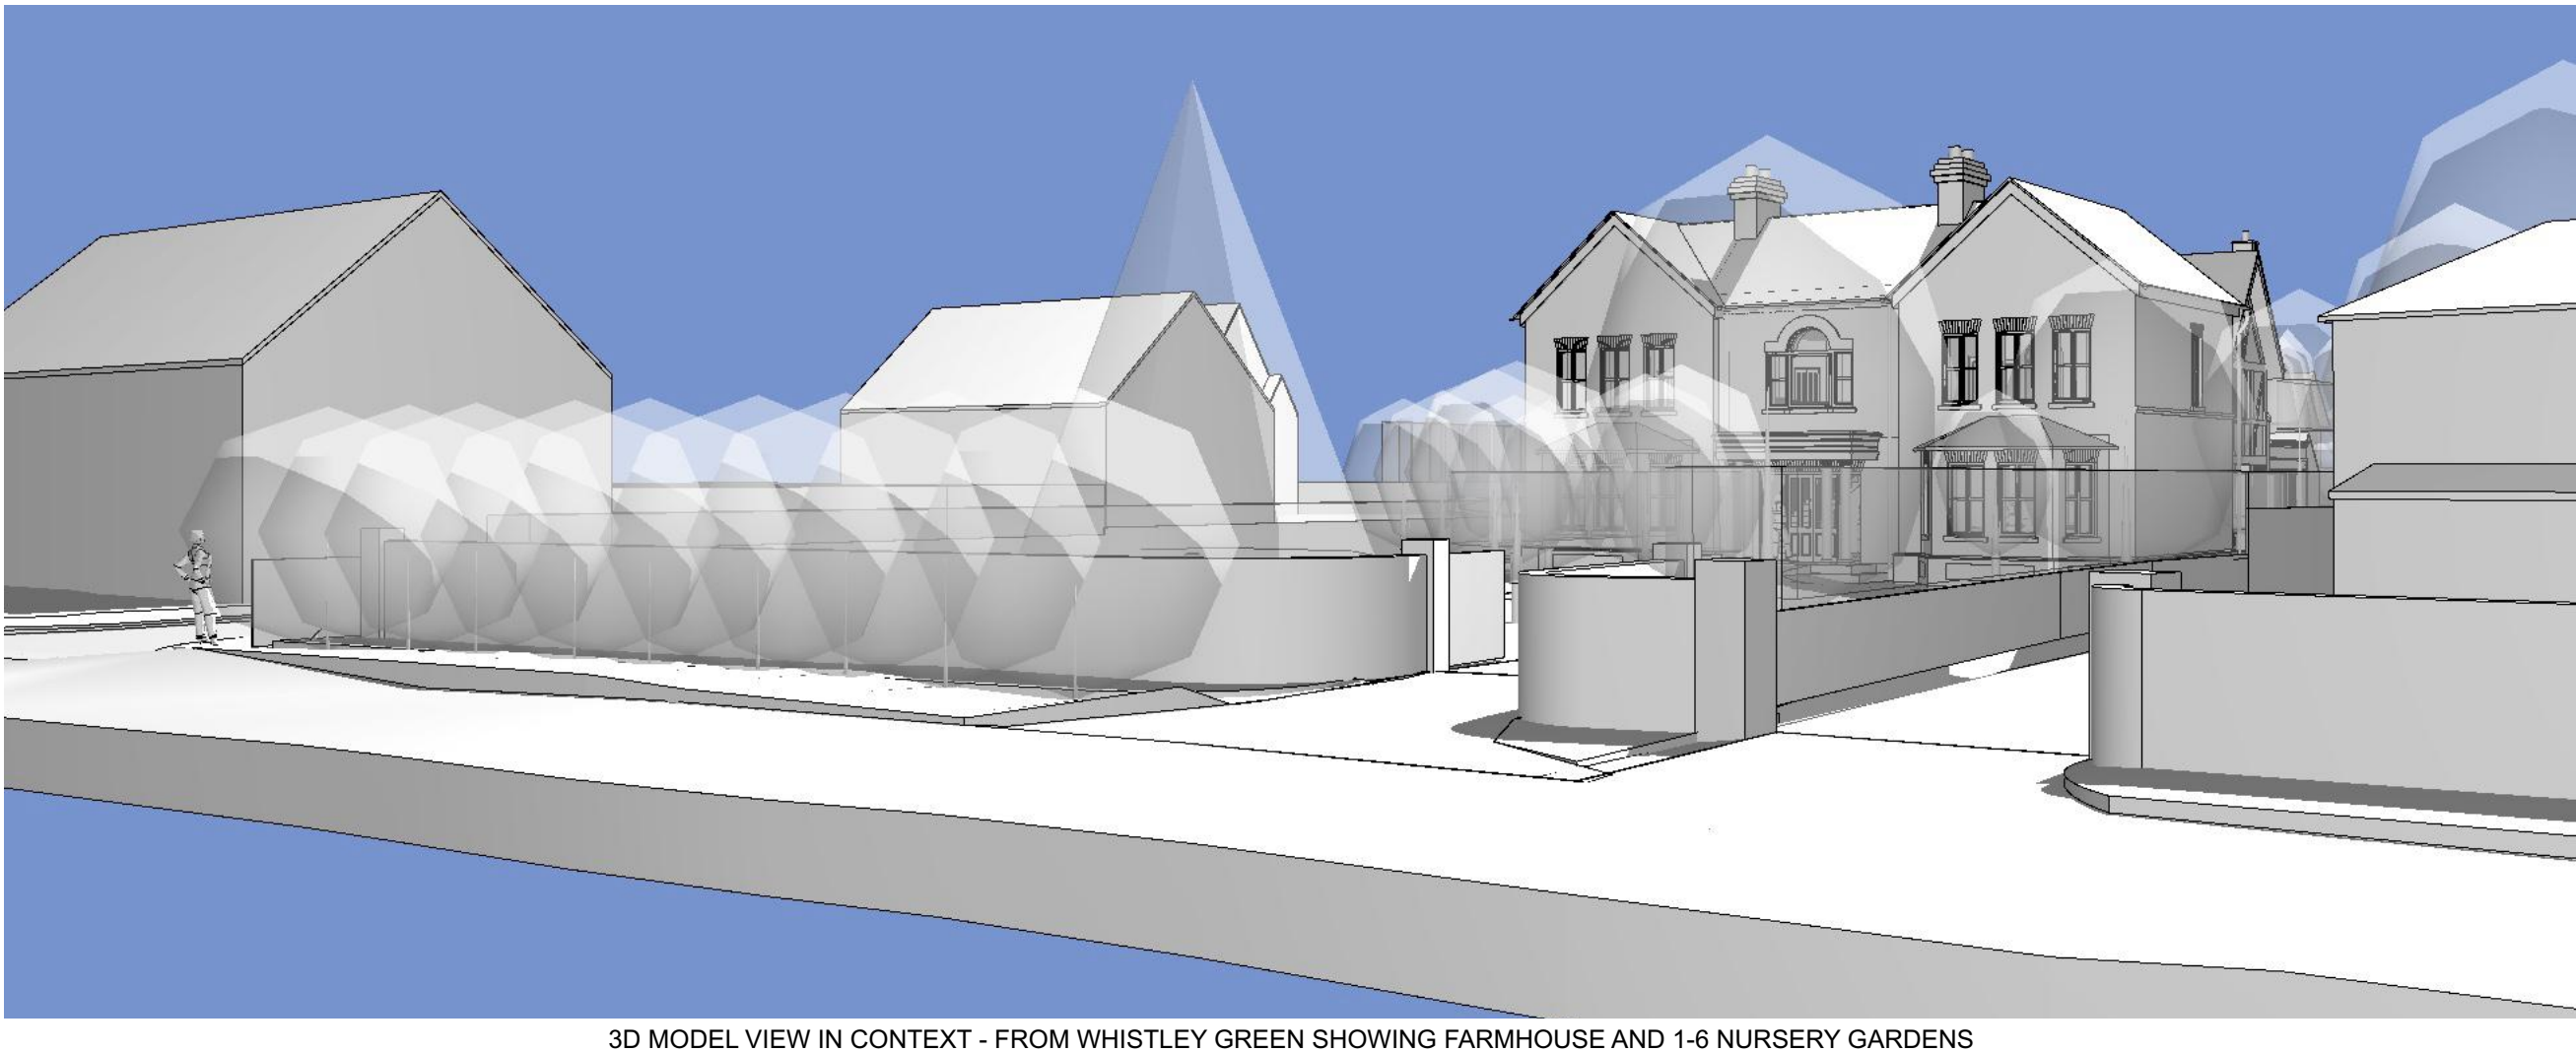

3D MODEL VIEW IN CONTEXT - FROM WHISTLEY GREEN SHOWING FARMHOUSE AND 1-6 NURSERY GARDENS

21/04/2026 PLANNING ISSUE

Rev

Client

Mr & Mrs HORSCROFT

Site

CLEAR VIEW
COTTAGE, WHISTLEY
GREEN, RG10 0DU

Drawing title

PROPOSED NURSERY
GARDENS STREET
ELEVATION + VIEWS

Scale @ Drawing Size

1:100, 1:200 @A1

Drawn

VL

Checked

HW

Status

PLANNING

HIVES ARCHITECTS

SINCE 1934

Hives Architects LLP
Quadrant House, Broad Street, Reading, RG1 7QE
0118 958 7331, info@hivesarchitects.co.uk

Project

Drawing

Revision

2907 010 P2