



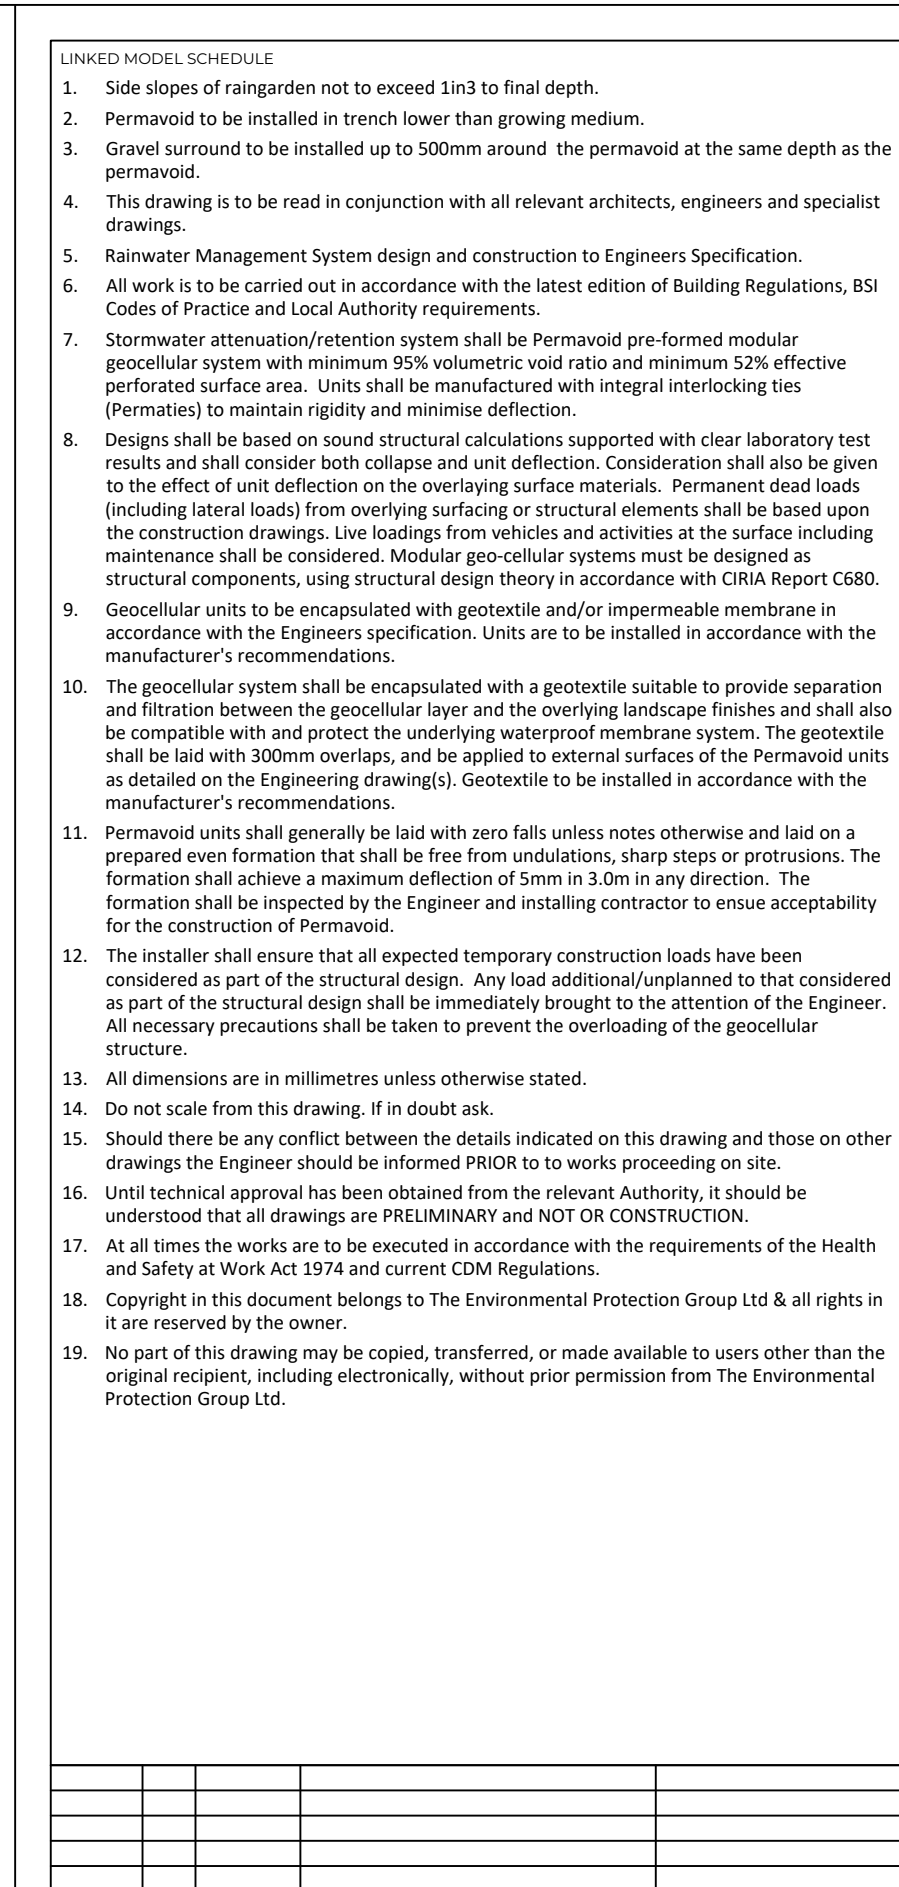

SCALE - 1:150

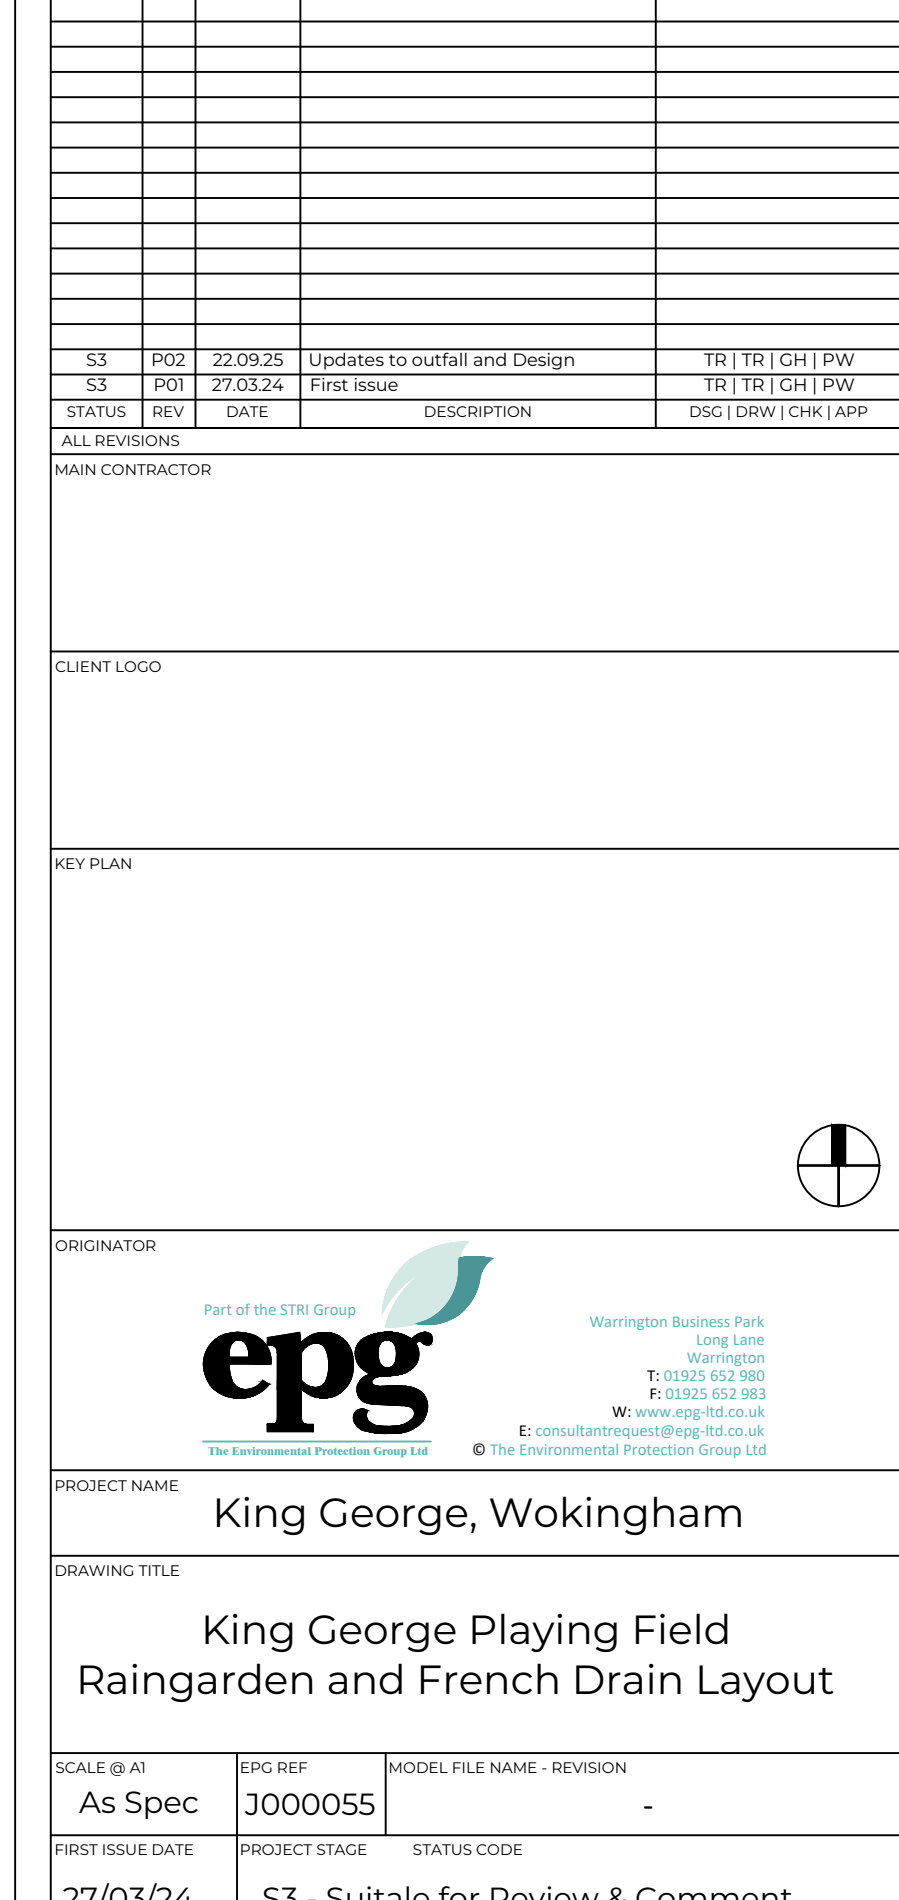

SCALE - 1:150