



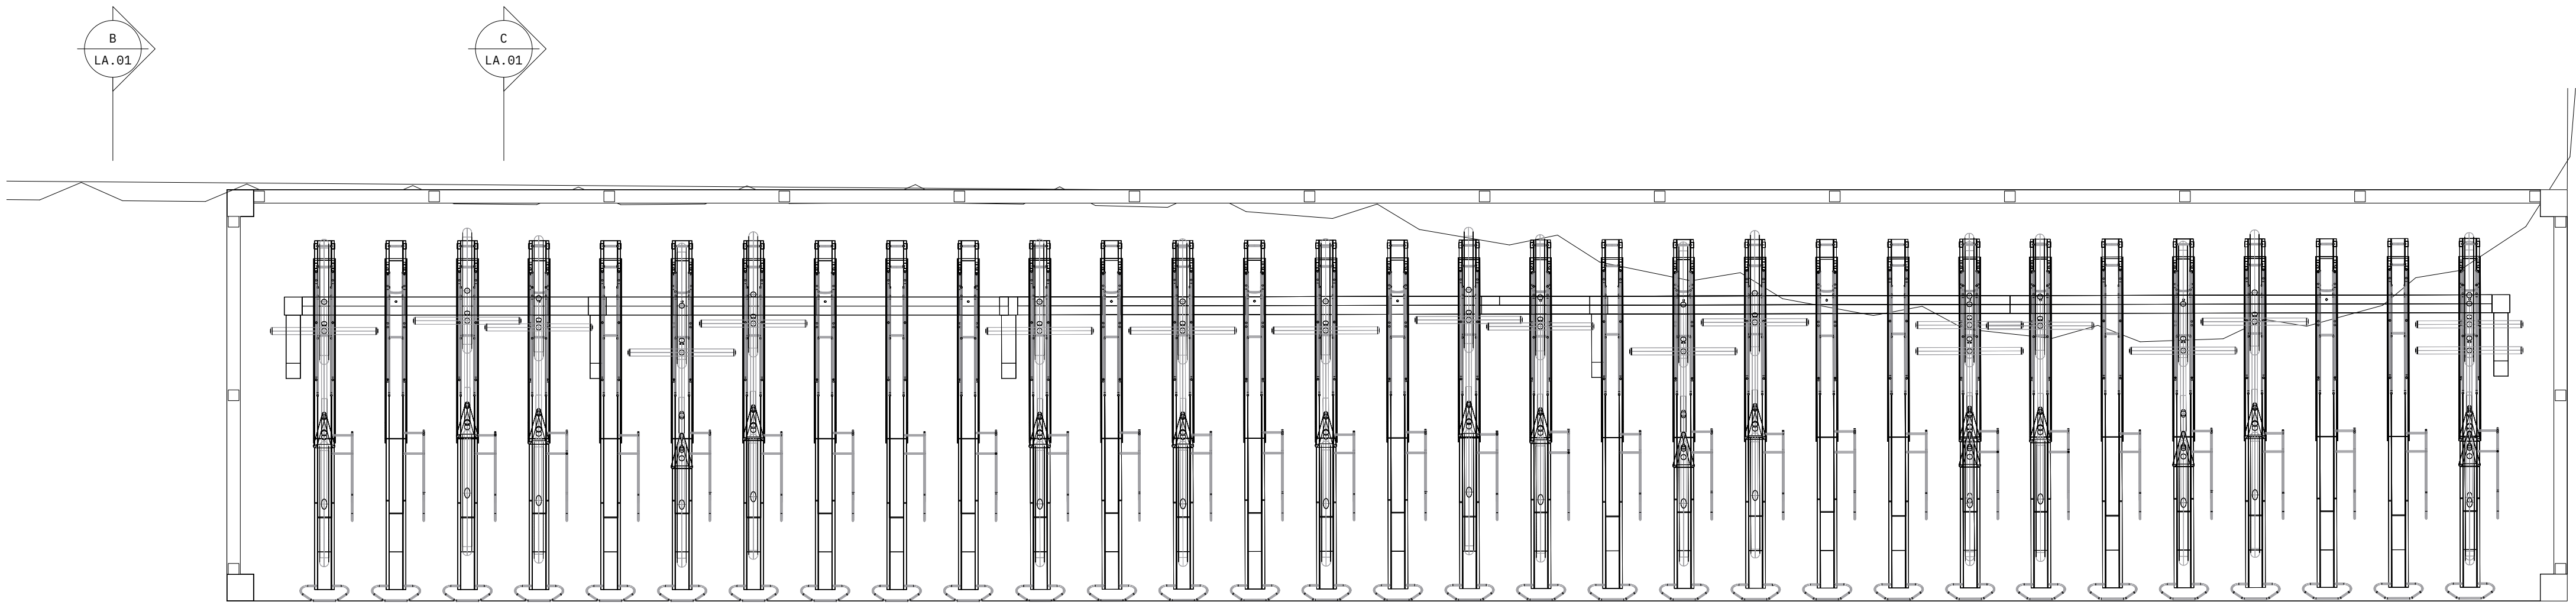

CYCLE STORE
62 spaces

JOSTA 2 Tier System




Proposed Cycle Store Plan
1:25@A1, 1:50@A3

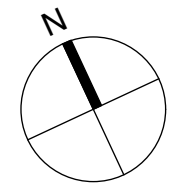

Canopy to cover Bike Store

Canopy to cover Bike Store

Canopy to cover Bike Store

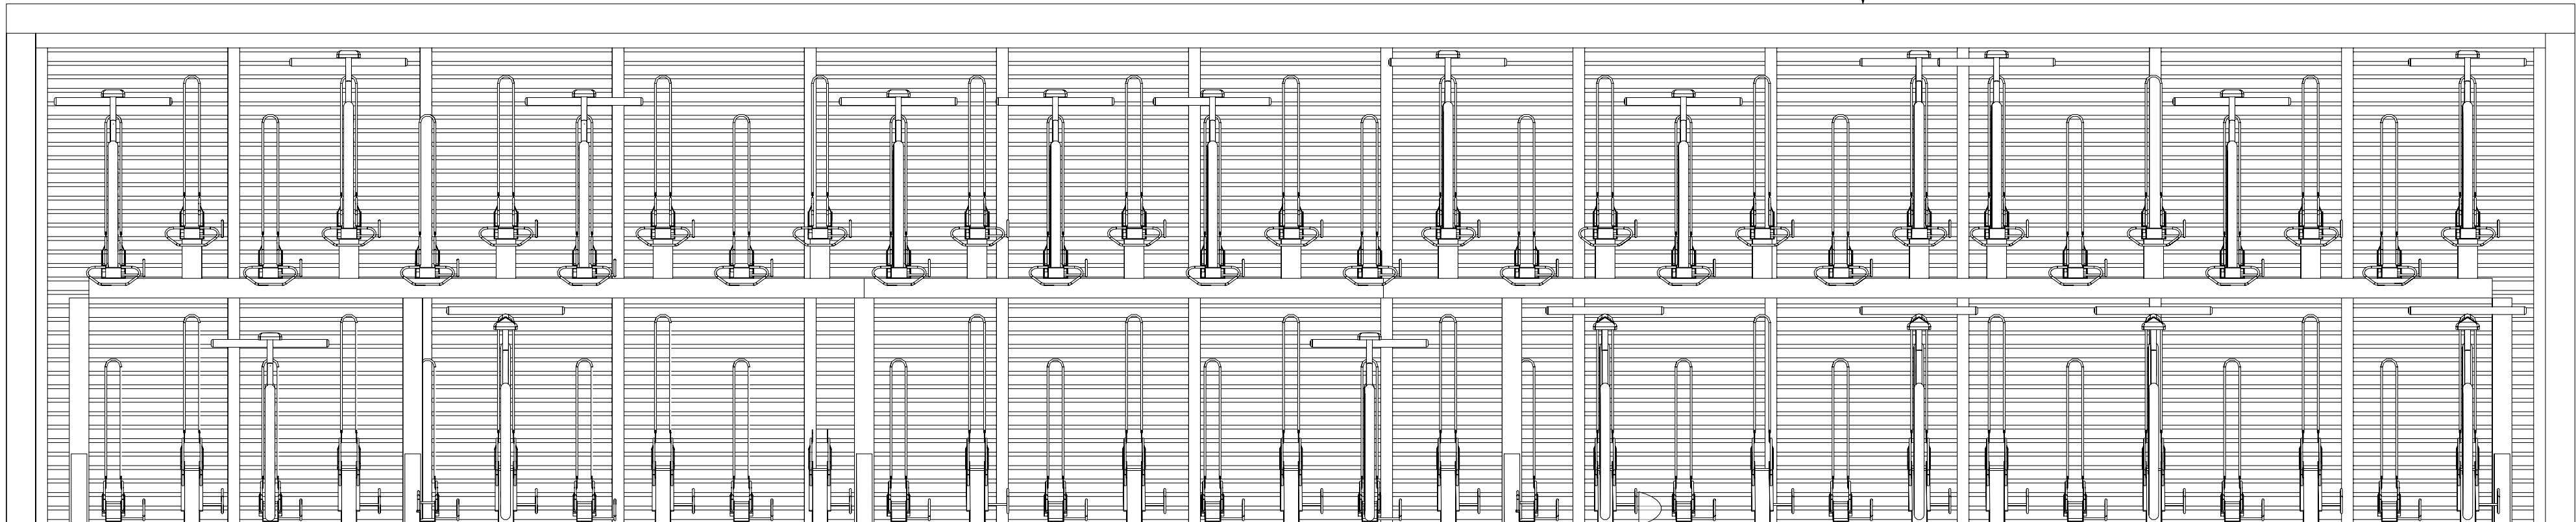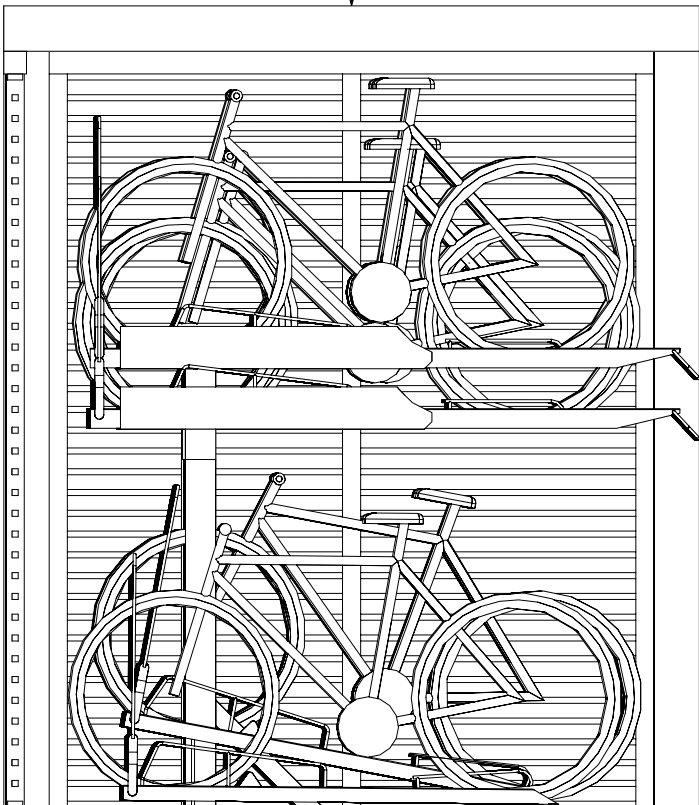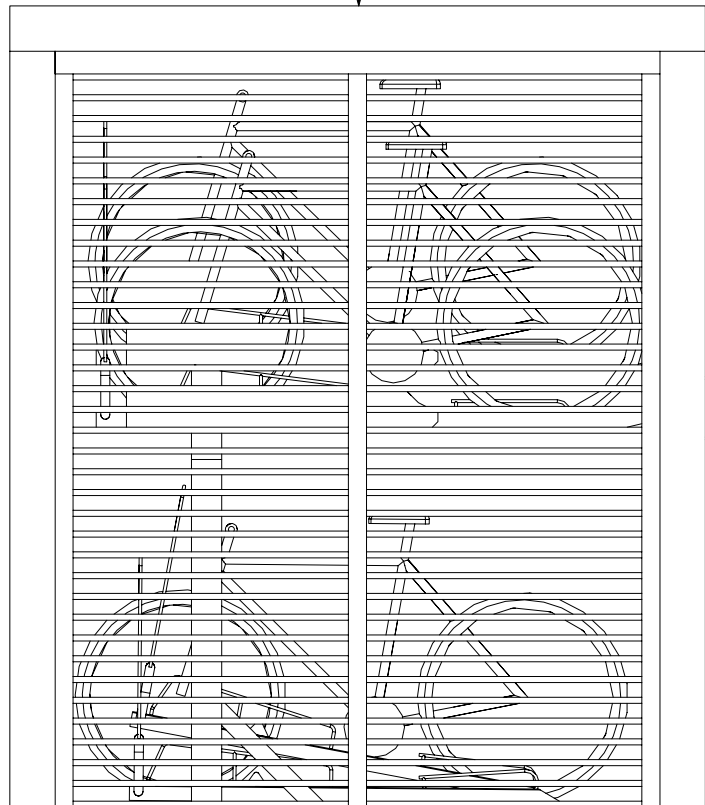

Proposed Cycle Store Elevation
1:25@A1, 1:50@A3

Proposed Cycle Store Short Section
1:25@A1, 1:50@A3

Proposed Cycle Store Long Section
1:25@A1, 1:50@A3

Revisions	
A	11.03.24 Issued for Planning.
B	21.05.24 Issued for Planning.

Information contained within this drawing is the sole copyright of T2S Architecture Ltd. and is not to be reproduced without express permission. No implied licence exists. This drawing not to be used for land transfer or valuation purposes. Do not scale from this drawing. All dimensions & levels are to be checked on site by the contractor. Issued for purposes indicated only. Drawing errors and omissions to be reported to the architect.



Client
Klara Ascot Limited
Project
Ascot House
Finchampsted Road,
Wokingham RG40 2NW
Drawing Title
Proposed Cycle Store

**T2S
ARCHITECTURE
LTD**

A: LMLF, 302, The Leather Market
Weston St,
London, SE1 3ER
M: +44 208 066 7078
E: admin@t2sarchitecture.com
W: www.t2sarchitecture.com

Status	Drawn	Checked
Planning	KD	TS
Scale	1:25@A1	
Date	March 2023	
Drwg. No.	105_PL2_LA_01	
Revision	B	