



A Existing Block Plan
S.01 1:250@A1, 1:500@A3

Information contained within this drawing is the sole copyright of T2S Architecture Ltd, and is not to be reproduced without express permission. No implied licence exists. This drawing not to be used for land transfer or valuation purposes. Do not scale from this drawing. All dimensions & levels are to be checked on site by the contractor. Issued for purposes indicated only. Drawing errors and omissions to be reported to the architect.


Notes

WARNING TO HOME BUYERS
Property Misdescriptions Act 1991
Buyers are warned that this is a working drawing and not intended to be treated as descriptive material describing in relation to any particular property or development, any of the specified matters prescribed by any order and under the above act. The contents of this drawing may be subject to change at any time and alterations and variations can occur, during the progress of the works without revision of the drawing. Consequently the layout, form, content and dimensions of the finished construction may differ materially from those shown. Nor do the contents of this drawing constitute a contract, part of any contract or warranty.

THIS IS A DESIGN INTENT DRAWING. SUB-CONTRACTOR / SUPPLIERS DETAILED DRAWINGS AND SPECIFICATIONS TO BE SUBMITTED FOR DESIGN TEAM INFORMATION AND/OR COMMENT

Revisions		
A	11.03.24	Submitted for Planning.
B	04.04.24	Submitted for Planning.

Notes:

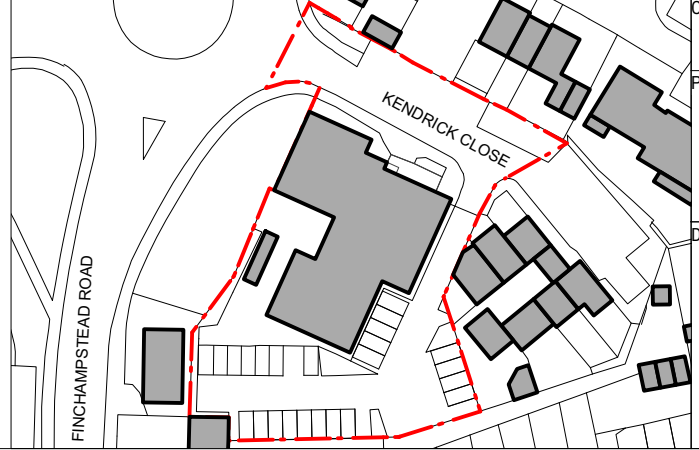

Client Klara Ascot Limited		
Project Ascot House Finchampstead Road, Wokingham RG40 2NW		
Drawing Title Existing Block Plan		

T2S ARCHITECTURE LTD At: Westgate Chambers, 6a Elm Park Rd, Farnham, WOK 3LA Tel: +44 7455 295 247 E: t2sarch@t2sarchitecture.com W: www.t2sarchitecture.com		
Status Planning	Drawn KD	Checked TJS
Scale 1:250@A1, 1:500@A3	Date March 2023	
Dwgn. No. 105_PL2_SK_02	Revision B	