



Ordnance Survey®  
UKmapcentre.com

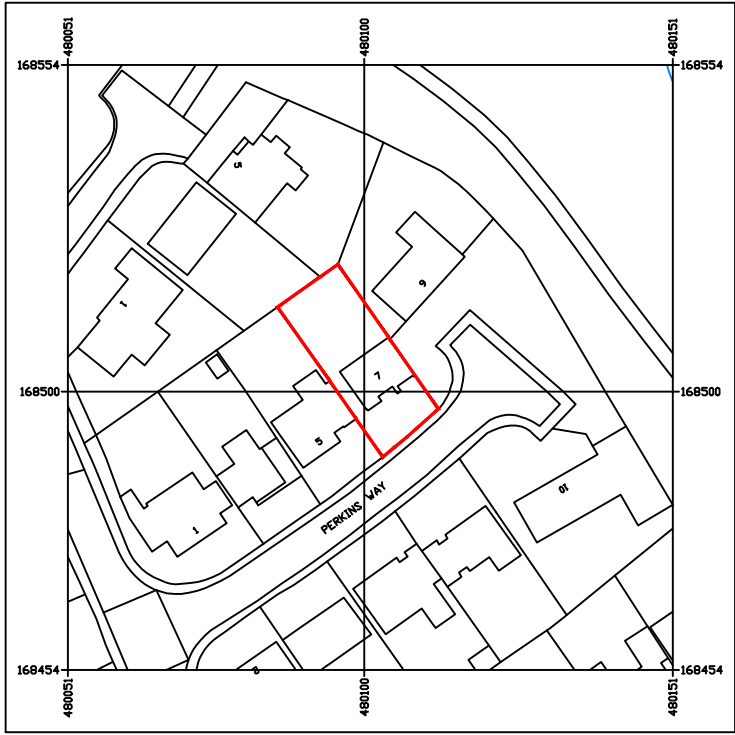

Serial number: 301860

© Crown copyright and database right 2025  
Ordnance Survey licence AC0000848283  
Reproduction in whole or in part is prohibited  
without the prior permission of Ordnance Survey.

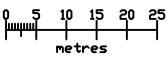

| Rev | Date | Note |
|-----|------|------|
|     |      |      |

N

Scale 1:1250

Planning

|   |                                                                             |                       |
|---|-----------------------------------------------------------------------------|-----------------------|
| <br><b>STORYBOARD<br/>architects</b><br><br>t. 01962 865588<br>e. storyboardarchitects@gmail.com<br>w. www.storyboardarchitects.co.uk<br>a. The Pump House, Garnier Road,<br>Winchester, Hampshire,<br>SO23 9QG | <u>Project Address:</u><br>7 Perkins Way, Wokingham,<br>Berkshire, RG41 2TN |                       |
|   | <u>Client:</u><br>Private Client                                            |                       |
|   | <u>Drawing:</u><br>Location Plan                                            |                       |
|   | <u>Scale:</u> 1:1250                                                        | <u>Date:</u> 20/01/25 |
|   | <u>Drawing No.</u><br><b>213/LOC</b>                                        | <u>Revision</u><br>-  |