


10 Eriswell Close



0 50
Metres

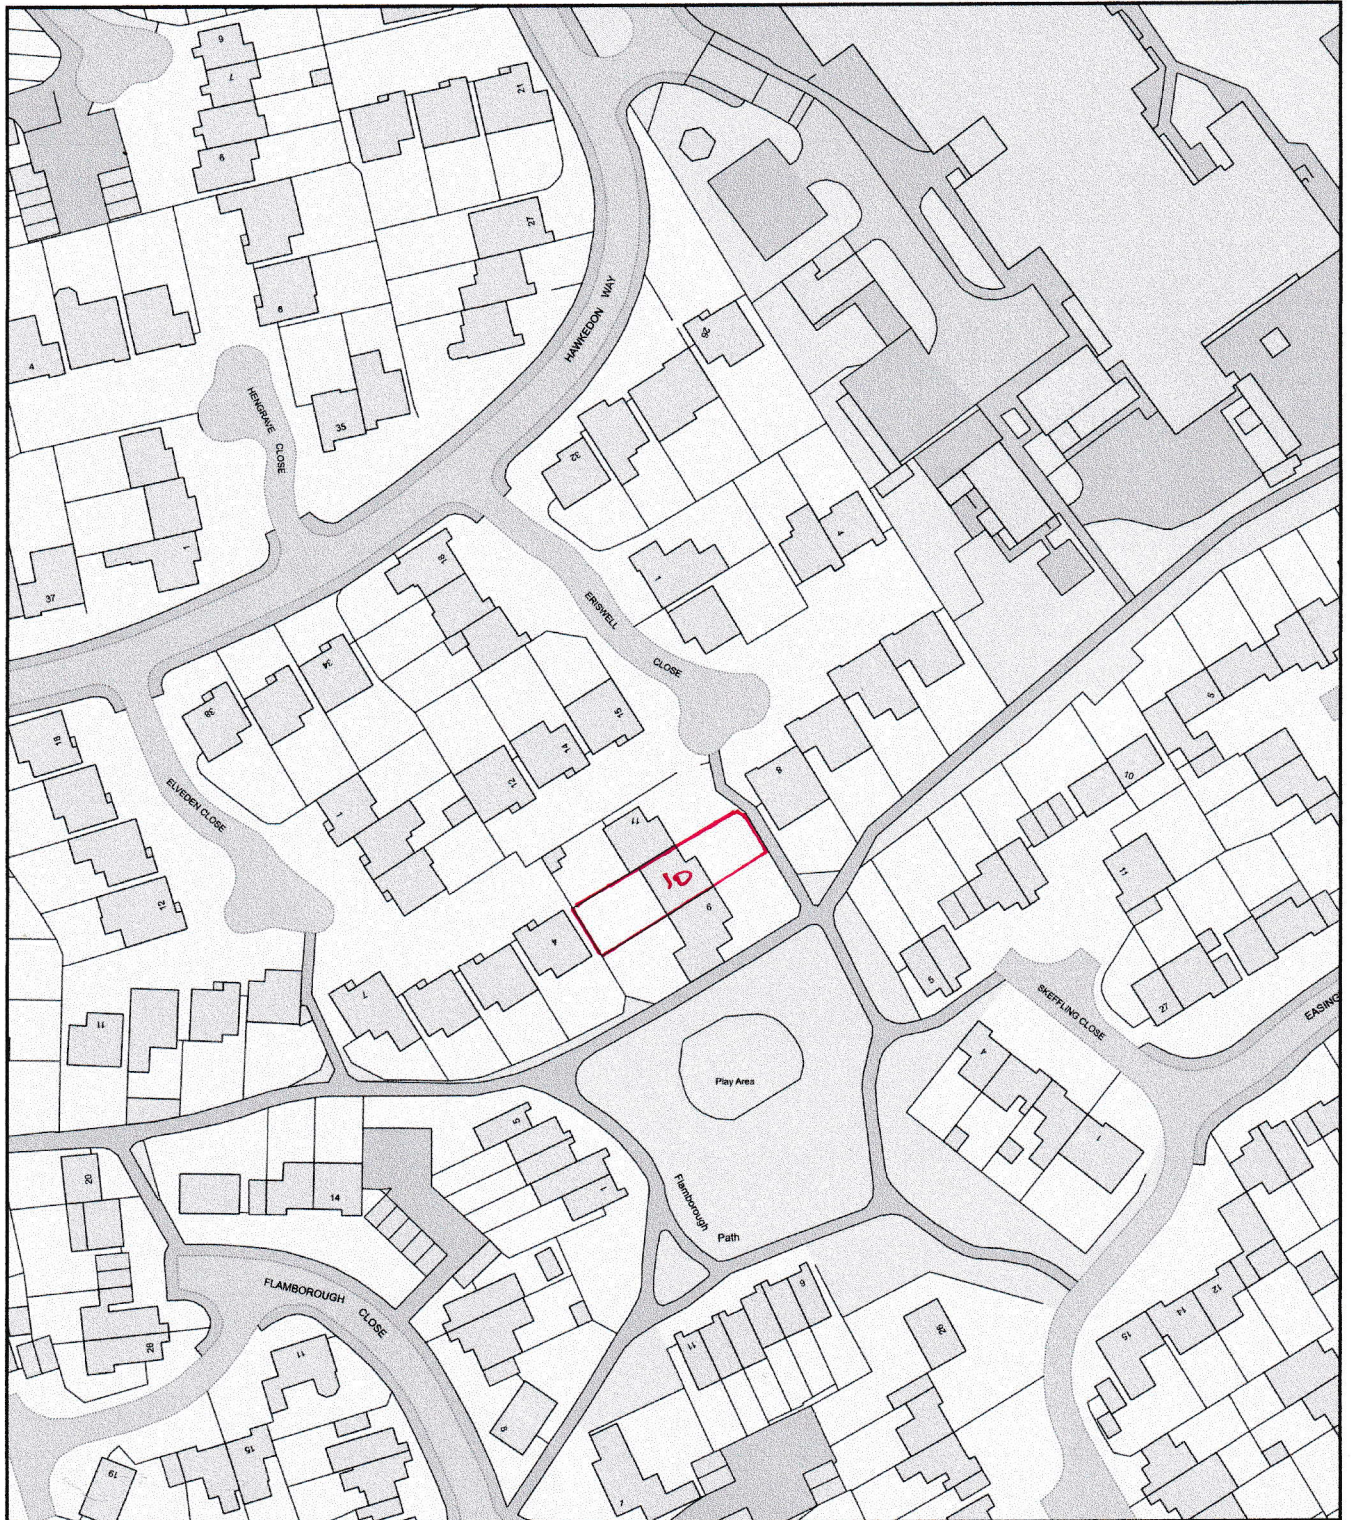

Plan Produced for: Mr D Leahy

Date Produced: 12 May 2025

Plan Reference Number: TQRQM25132153402821

Scale: 1:1250 @ A4