
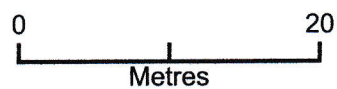


10 Eriswell Close

PARKING PLAN.

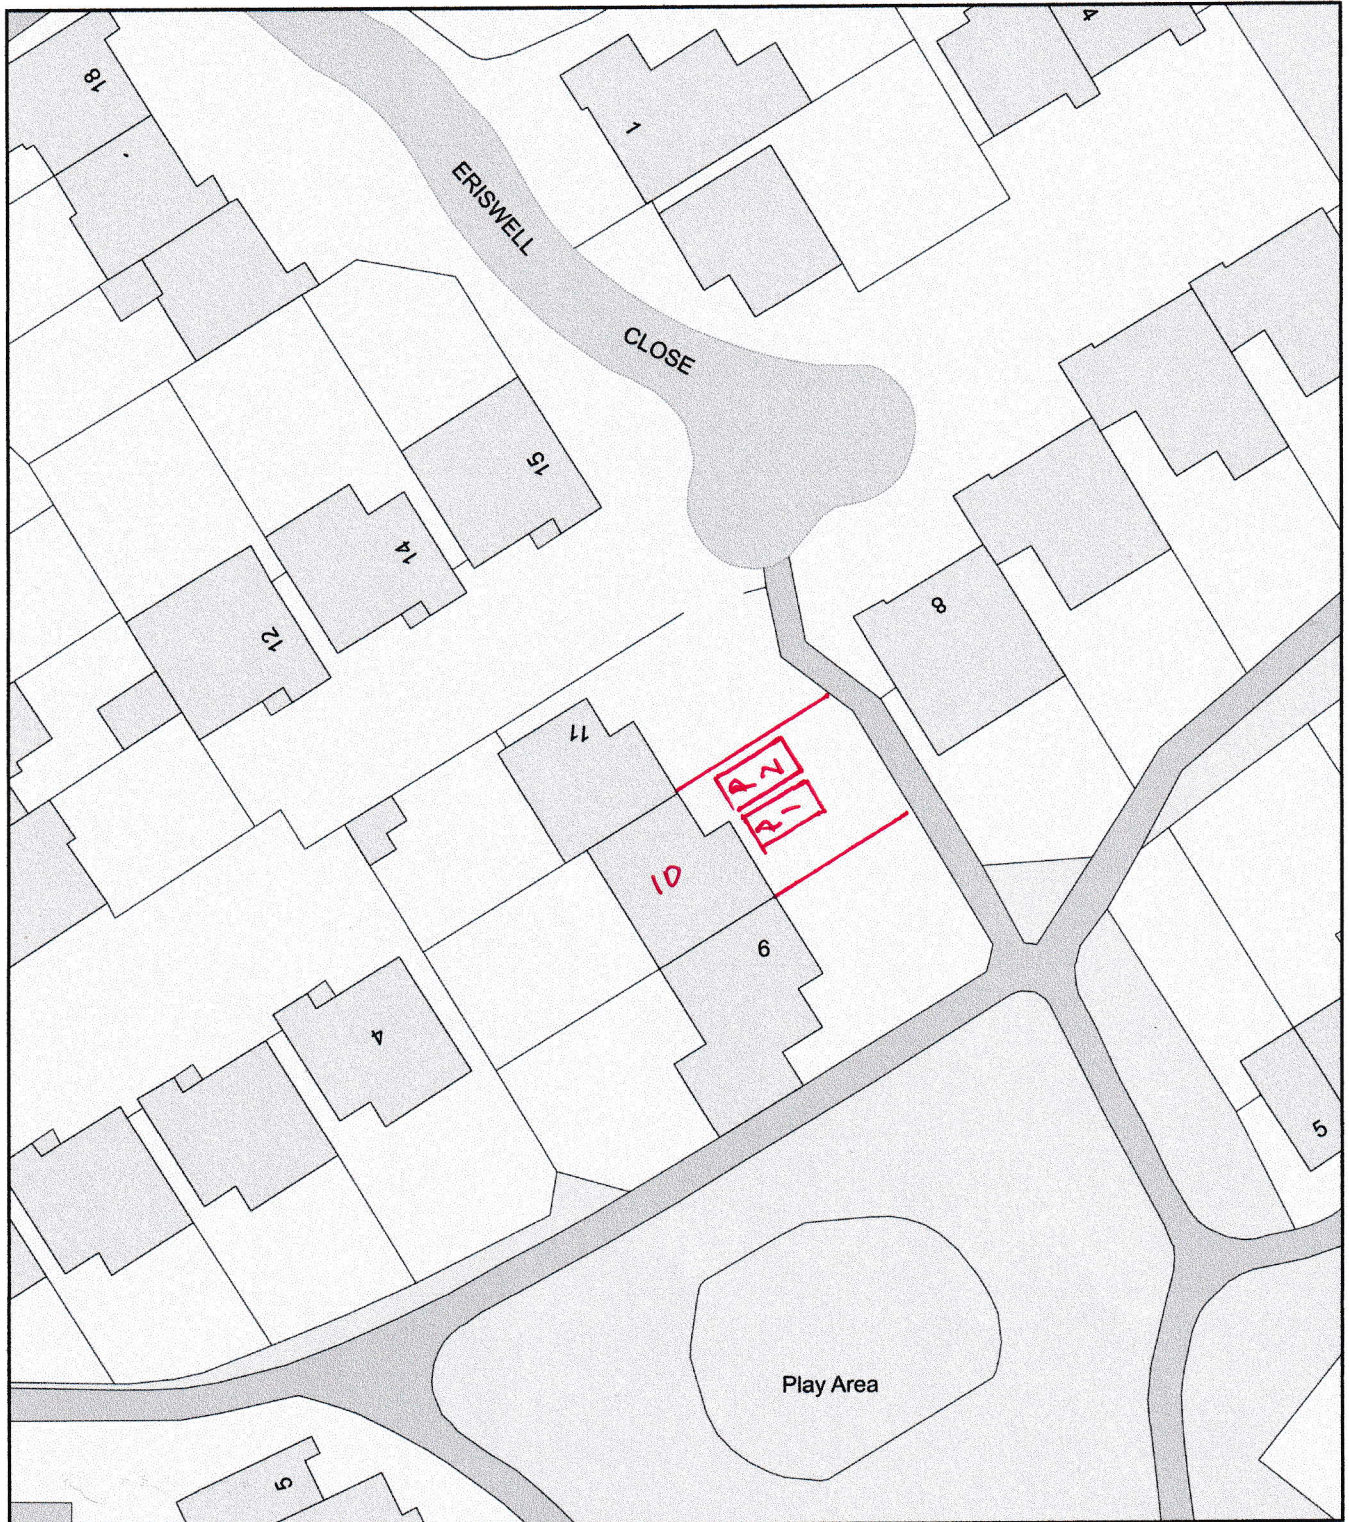

Plan Produced for: Mr D Leahy

Date Produced: 12 May 2025

Plan Reference Number: TQRQM25132153810728

Scale: 1:500 @ A4