


1:100

All levels and dimensions must be checked on site by contractor prior to commencement of works. Any variations must be reported to Prince Interior Design.

All information hereon in is the copyright of Prince Interior Design. Copying in full or in part is forbidden without the written permission from Prince Interior Design.

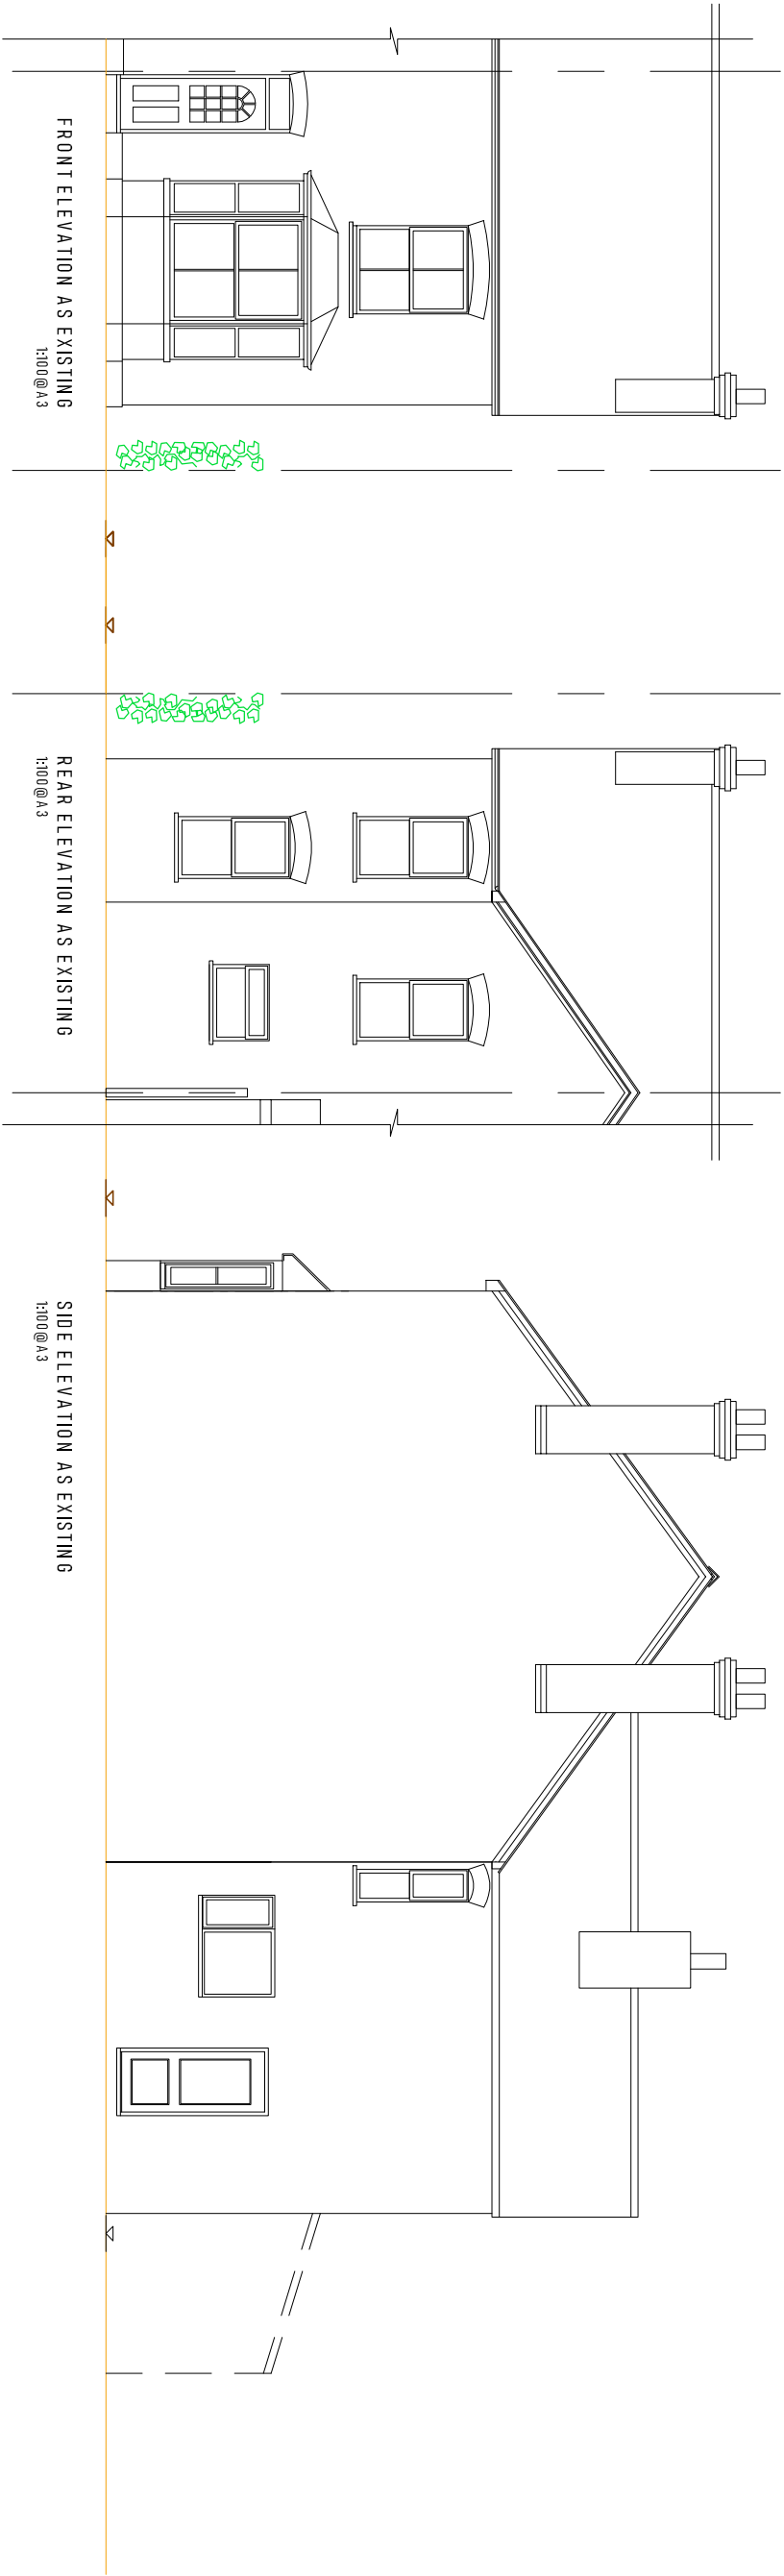

MR & MRS McCLINTOCK		Client	
EXISTING ELEVATIONS		Drawing Title	
12 COMMONS ROAD, WORKINGHAM		Project Title	
Date	18.03.21	Status	PRELIM.
Drawn	JP	Checked	TBC
Scale	1:100	Size	A3
Rev.	B	Drawing Nr. PID21-300 1.01	
PRINCE architecture + interior design 10 Baitone, Northcote, Melbourne, VIC 3048 tel: 0776 416 929 email: princeinteriordesign@btinternet.com			

REV B (JP) 09.06.21: SCALE BAR CORRECTED

REV A (JP) 20.03.21: AMENDED TO SUIT ON SITE DIMENSIONS