

Architectural drawing showing the coordination sections for Flat 3 Stairs. The drawing includes two staircases, one for Imperial 838x1981 Leaf and another for Flat 4 Timber Internal Stair. Key dimensions and specifications are provided:

- 2800 EXTG FFL-EXTG FCL
- 3180 EXTG FFL-EXTG FFL
- 900 MIN
- 2000 MIN CLEAR HEADROOM
- 16 NO RISERS @ 198.75
- 225mm GOING
- 41.2° PITCH

FLAT 3 STAIR COORDINATION SECTIONS

Rev	Date	Detail	Drwn	Ch
C3	10.12.25	WINDOW REVEAL INSULATION DELETED.	RS	.
C2	10.12.25	PLANNING ISSUE.	RS	.
C1	29.08.25	CONSTRUCTION ISSUE	RS	CH
P2	13.06.25	LIGHTWELL DELETED.	RS	CH
P1	27.05.25	PRELIMINARY ISSUE	RS	CH



Client **MR STEVE HICKS**


Drawing Title

SECTION


Job N°.	Drawing N°.
25-J4803	13-001

[illegible]


SECTION A-A

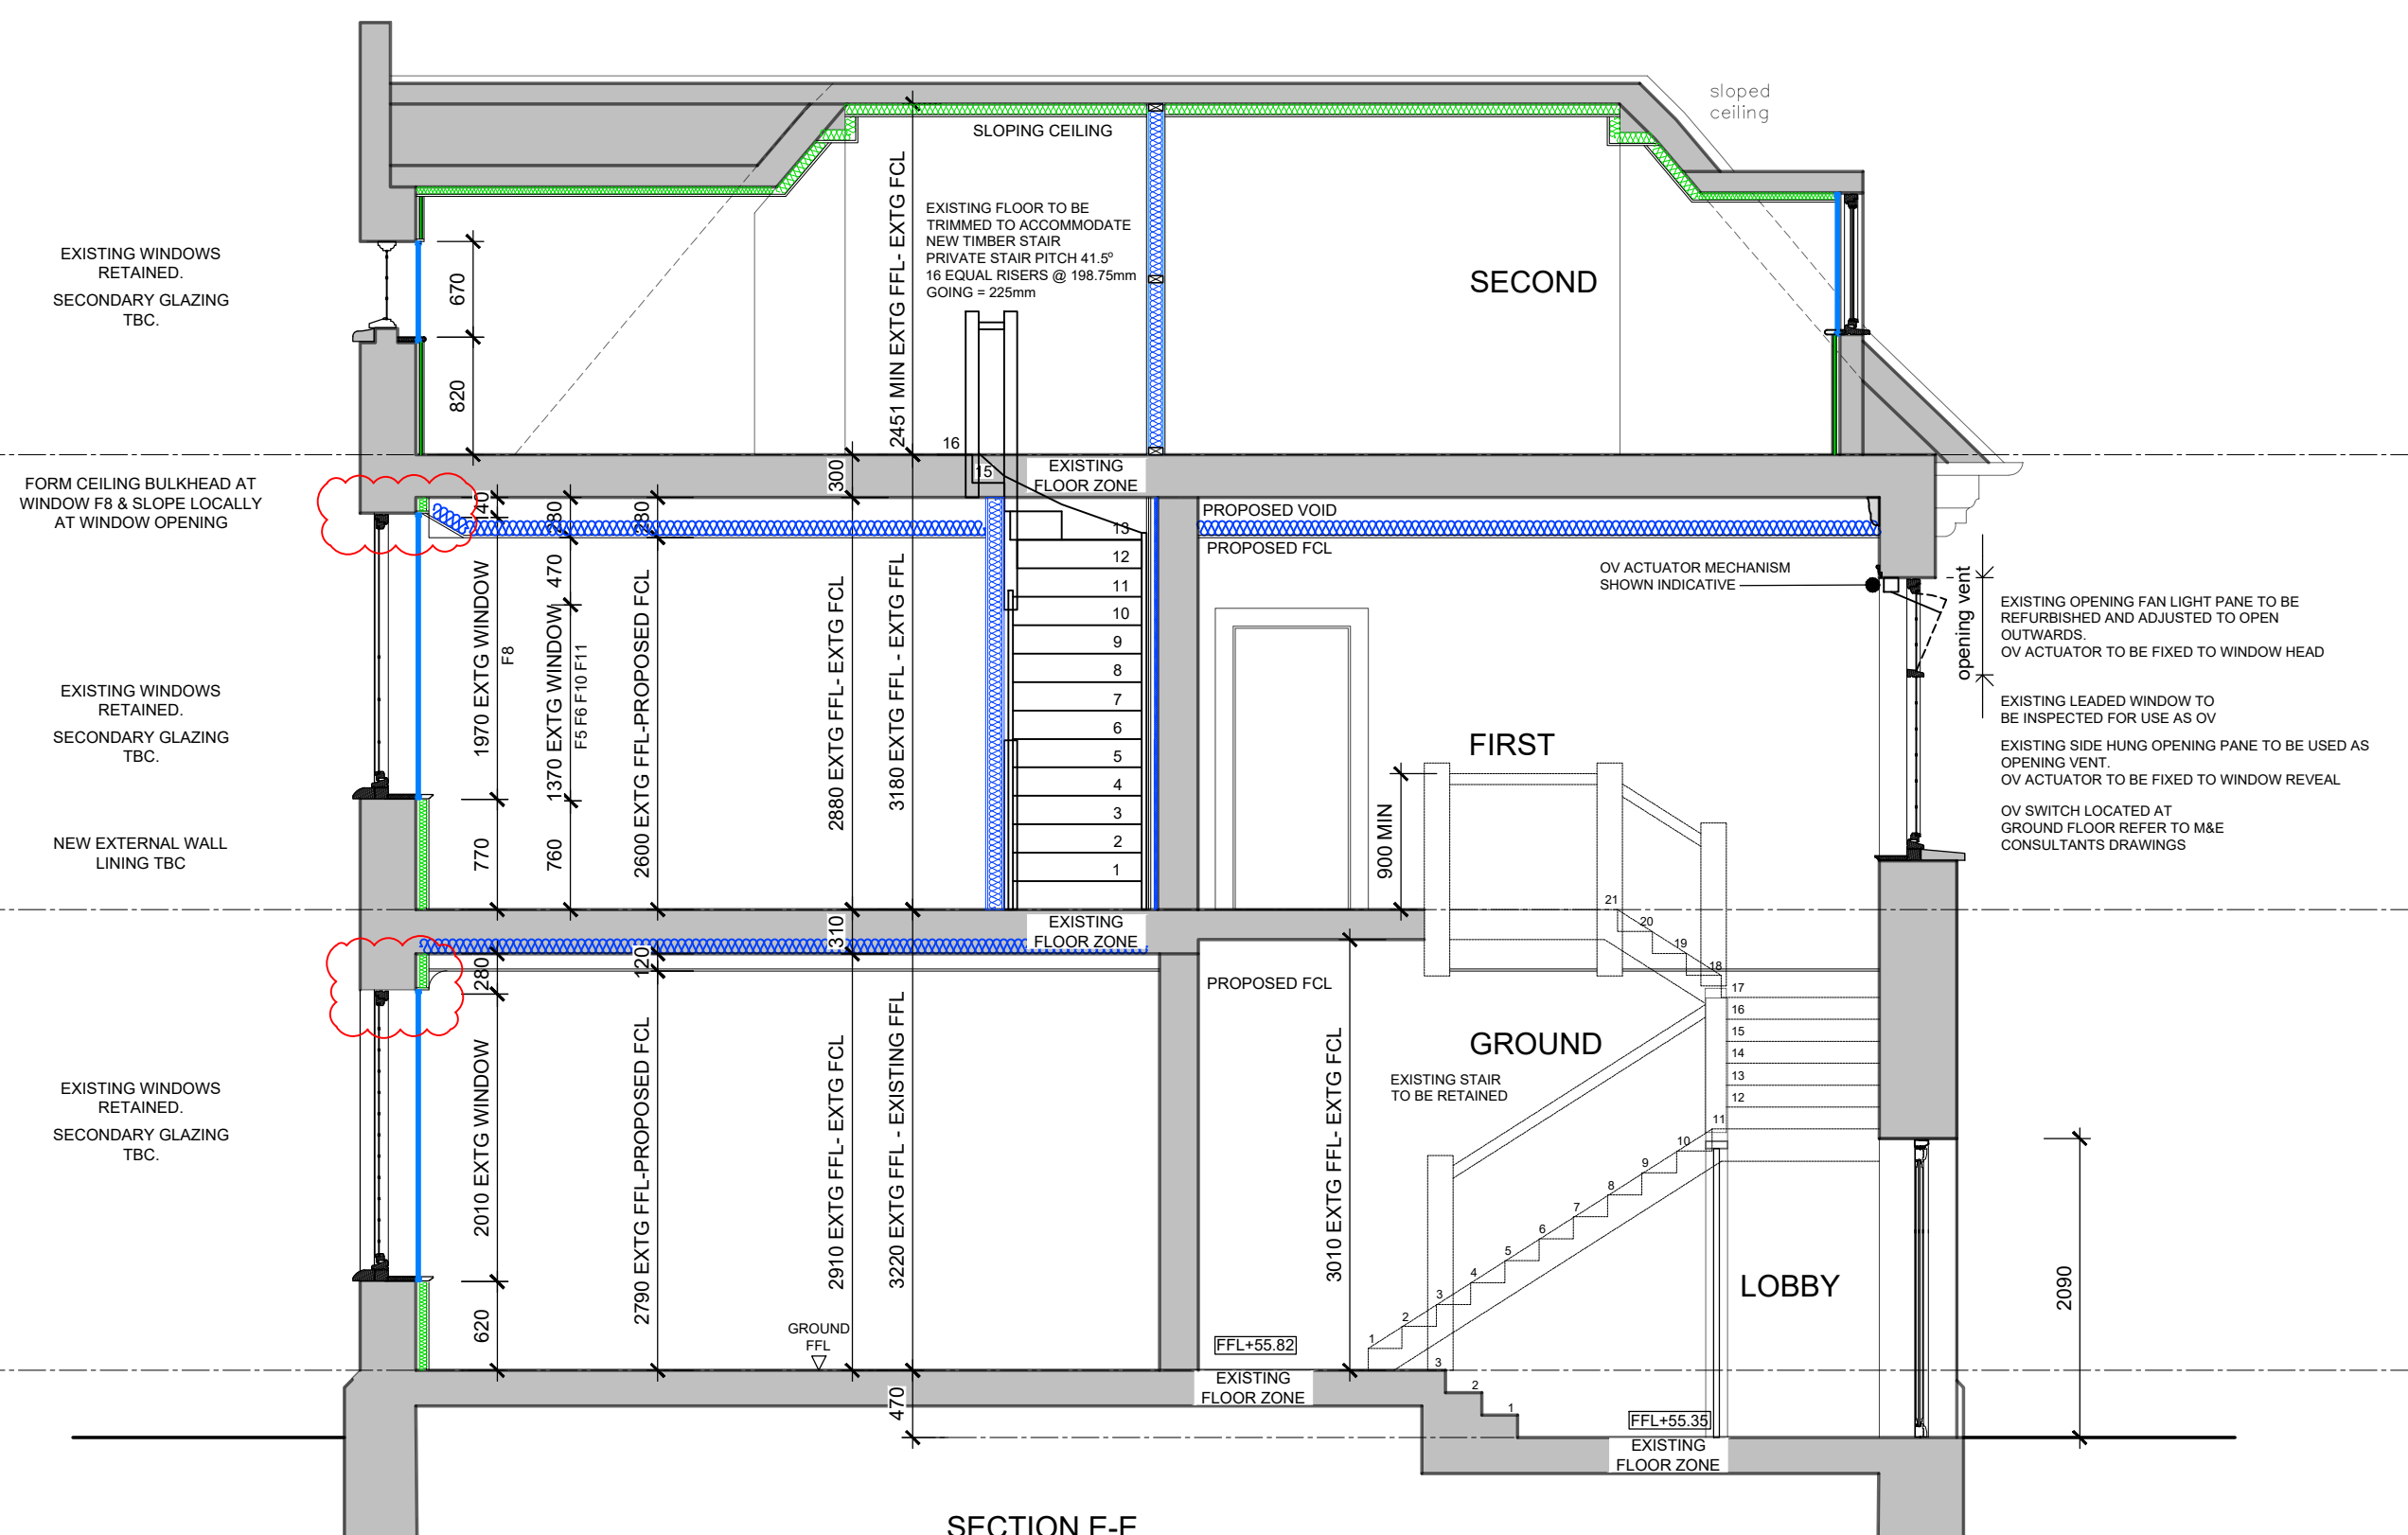

SECTION E-E

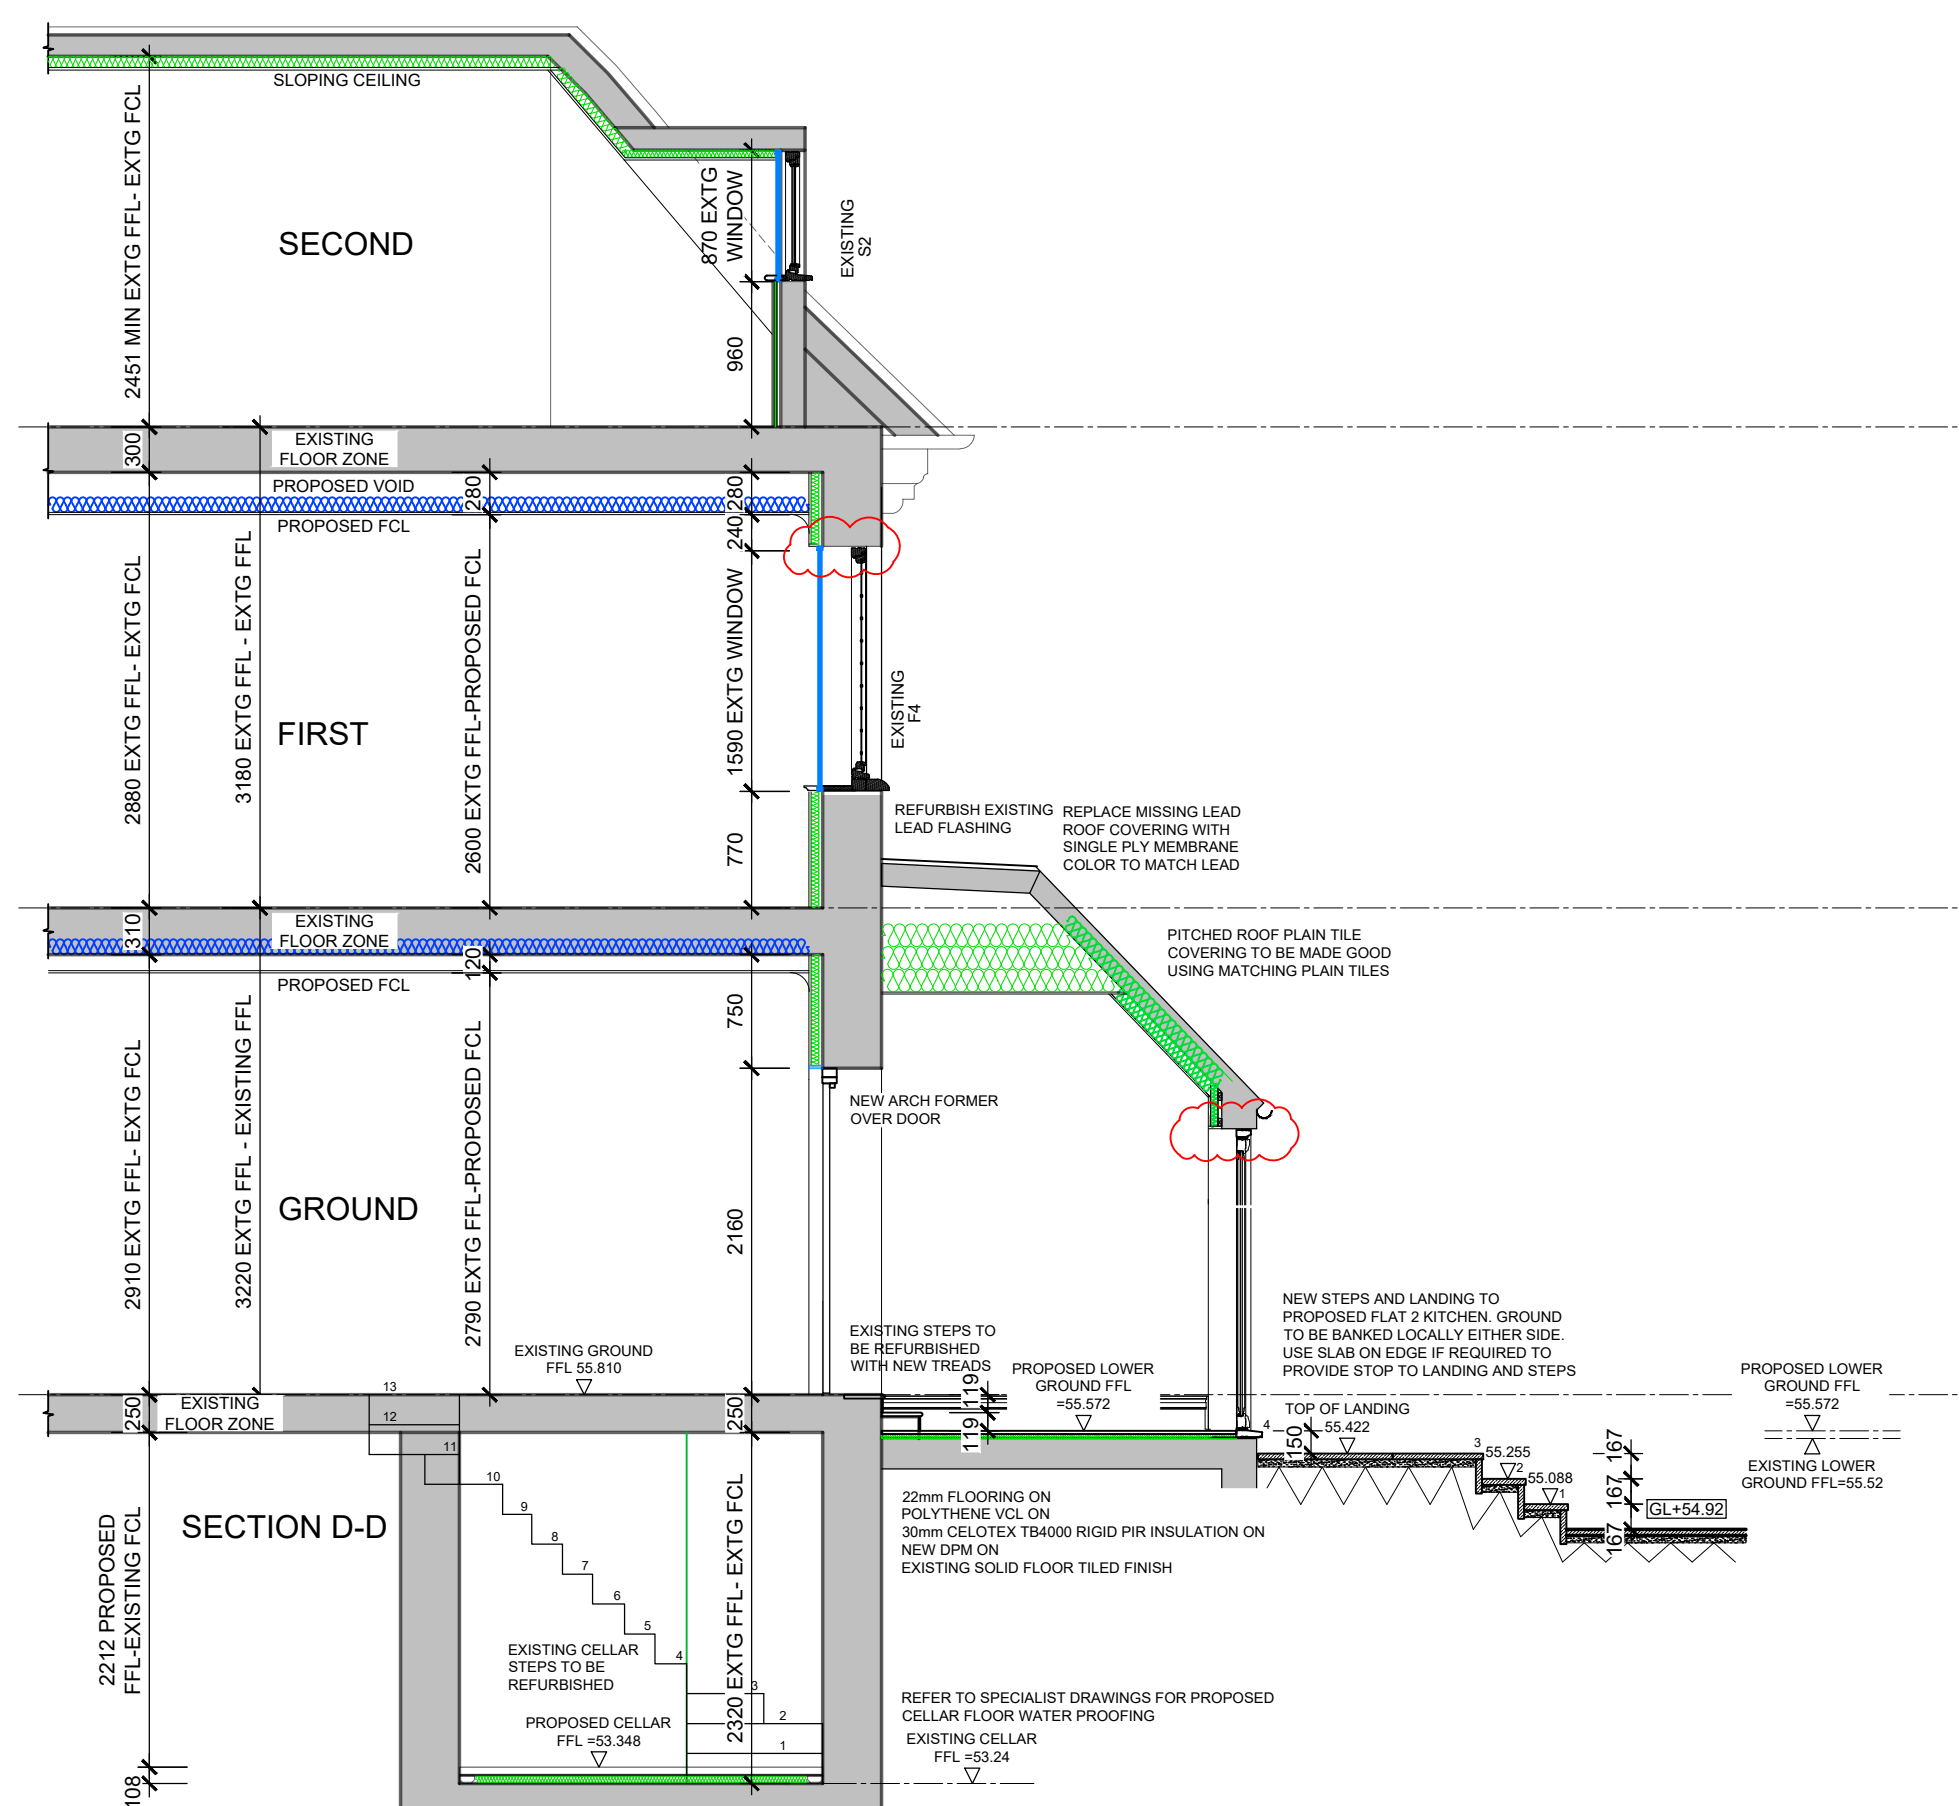

SECTION D-D

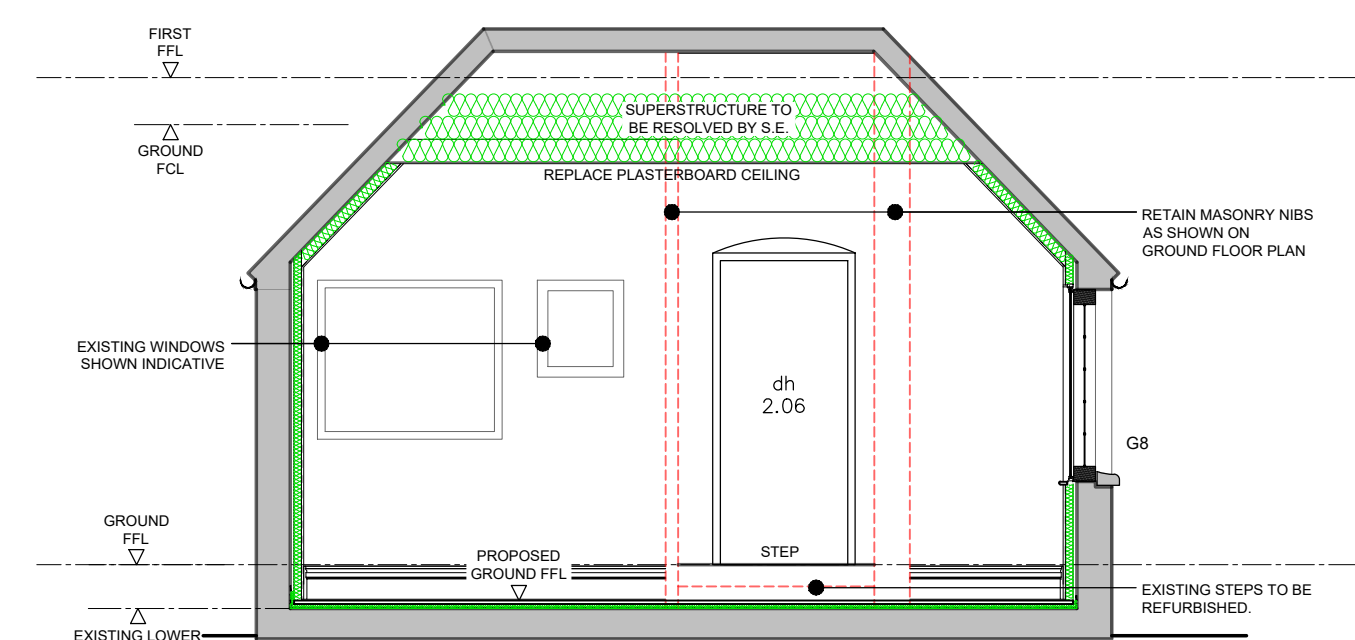

SECTION C-C