







FRONT

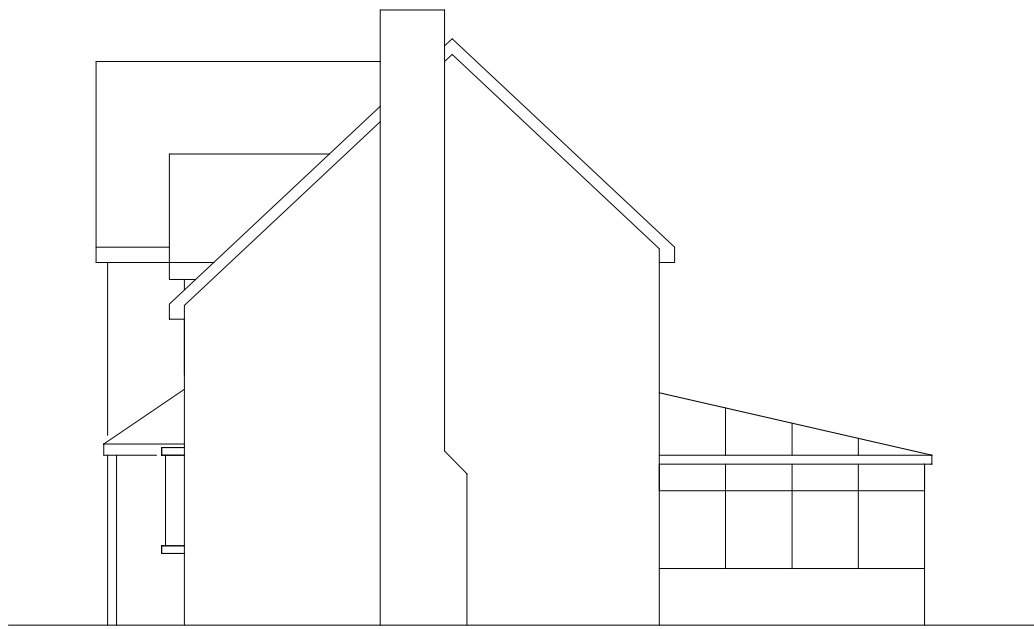

SIDE

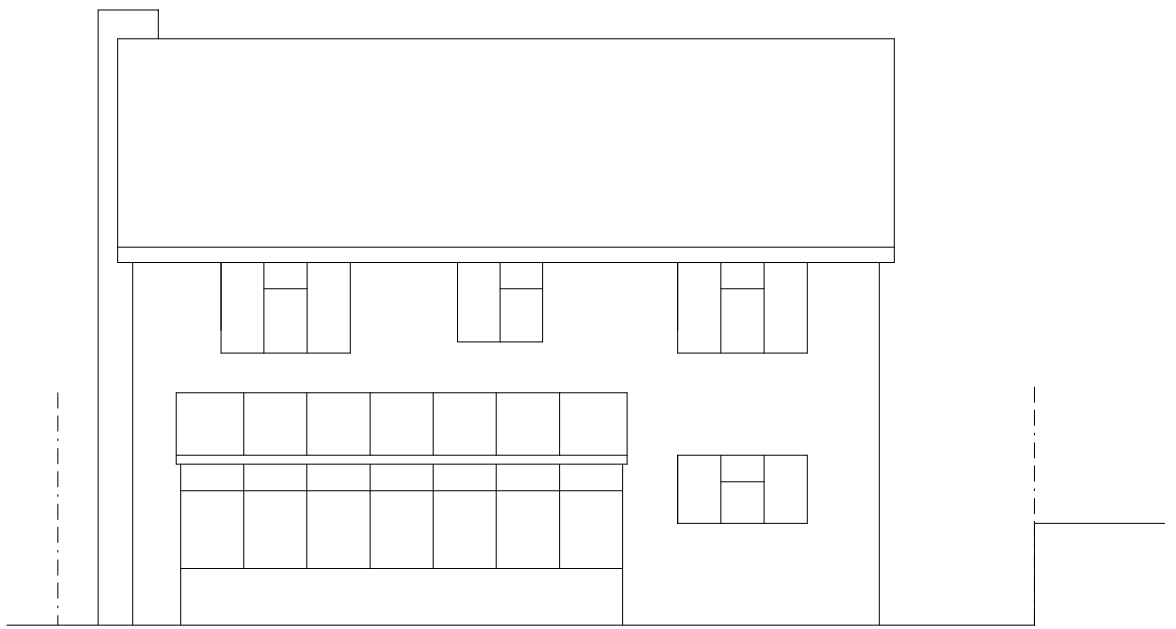

REAR

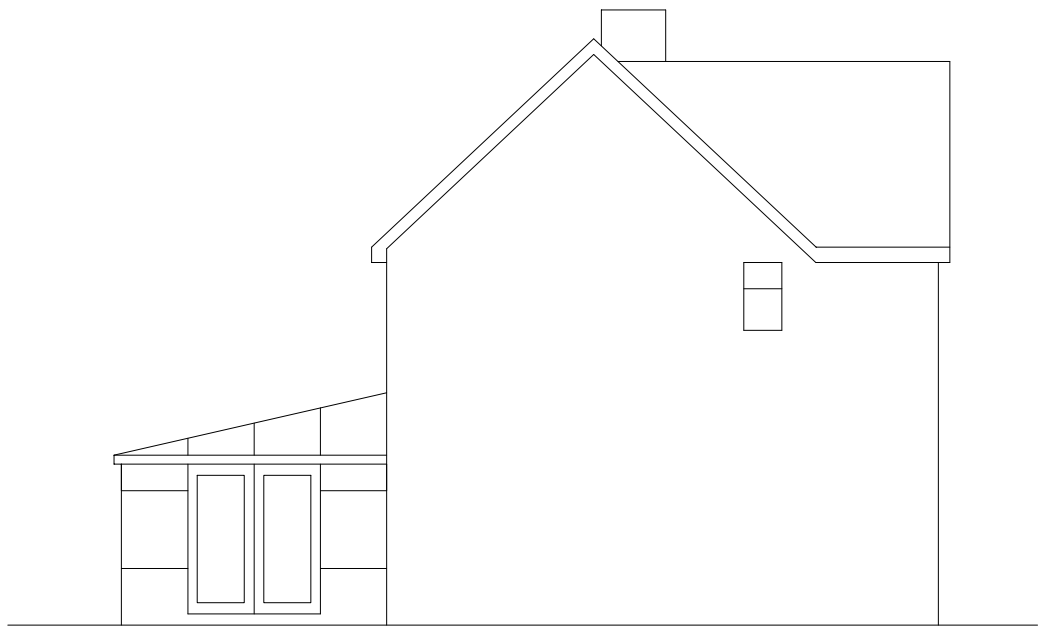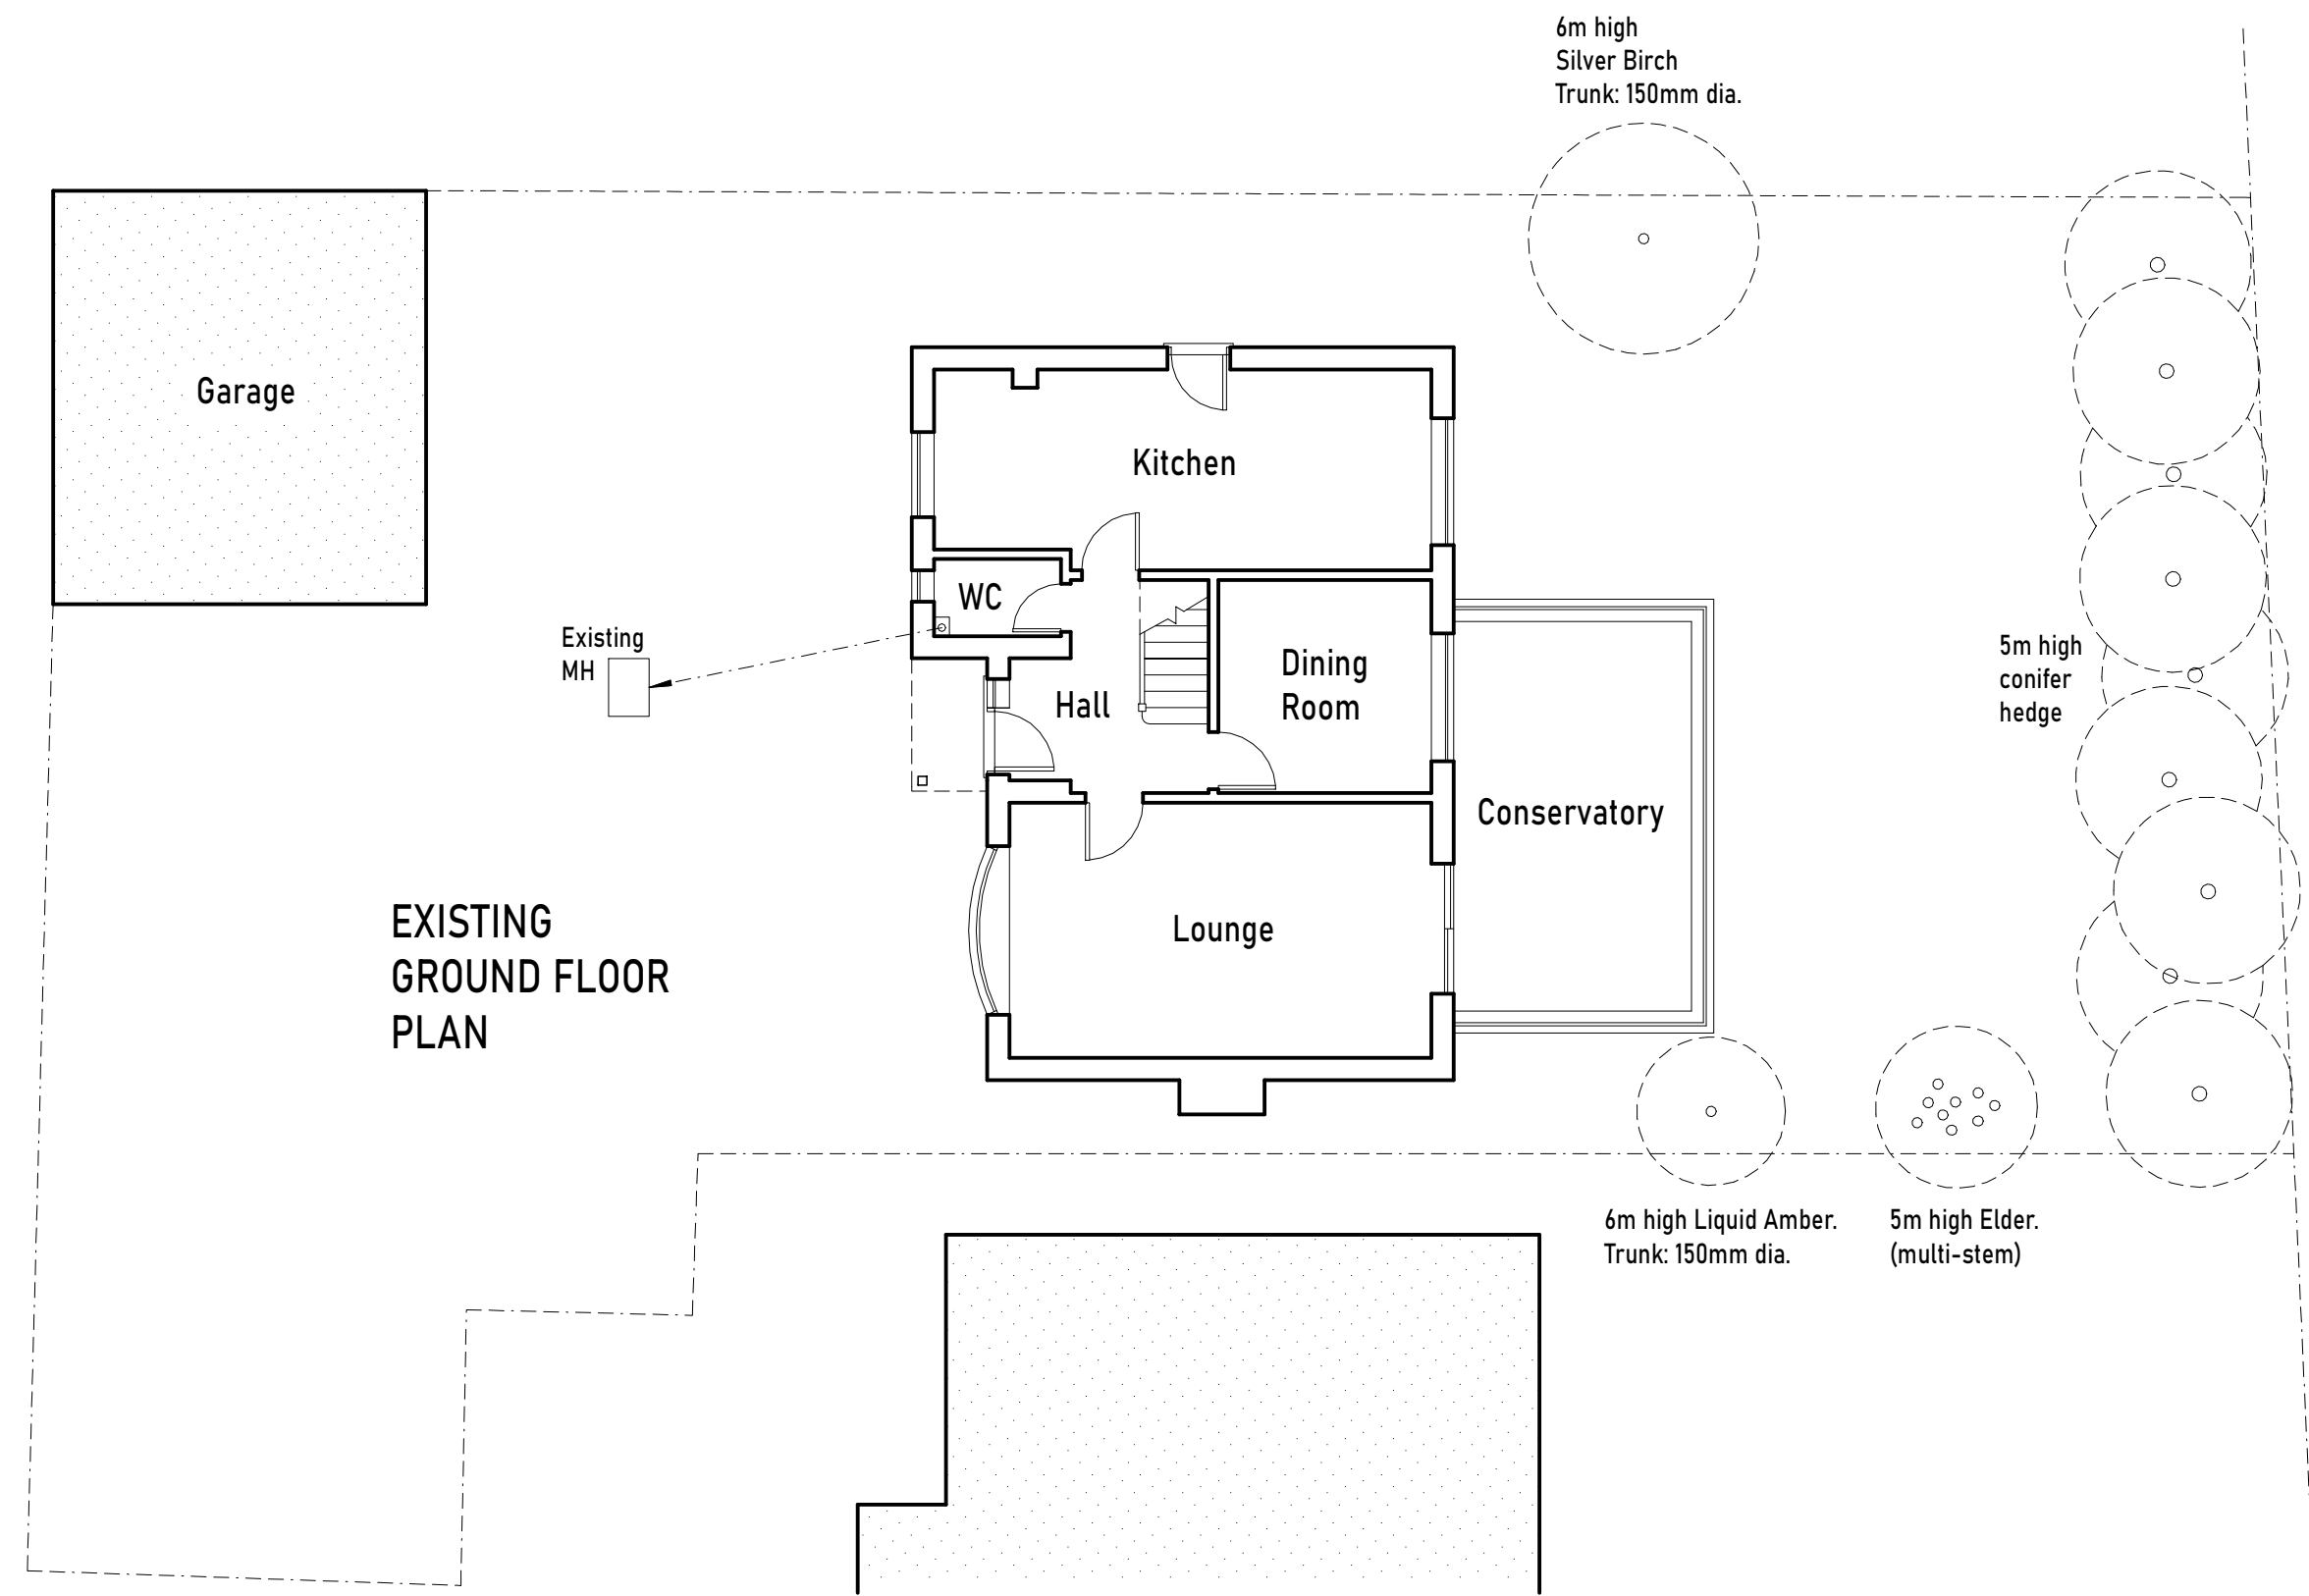

SIDE

Revision				Drwg No	HINARI-1224-04			(A2)	1:100
				Title	EXISTING PLAN AND ELEVATIONS				
						2m	4m	6m	8m

	S BIDDLE Ltd			Stephen Biddle BSc CEng FICE
	Email: stephen@sbiddle.co.uk	Mob: 07864 122 313	Web: www.sbiddle.co.uk	

Client	Mr & Mrs H. Hirani		
--------	--------------------	--	--

Address	12 Bradmore Way, Lower Earley, Reading RG6 4DS		
---------	--	--	--

Drwg No	HINARI-1224-04			Scale: (A2) 1:100
---------	----------------	--	--	-------------------

Title	EXISTING PLAN AND ELEVATIONS		
-------	------------------------------	--	--