



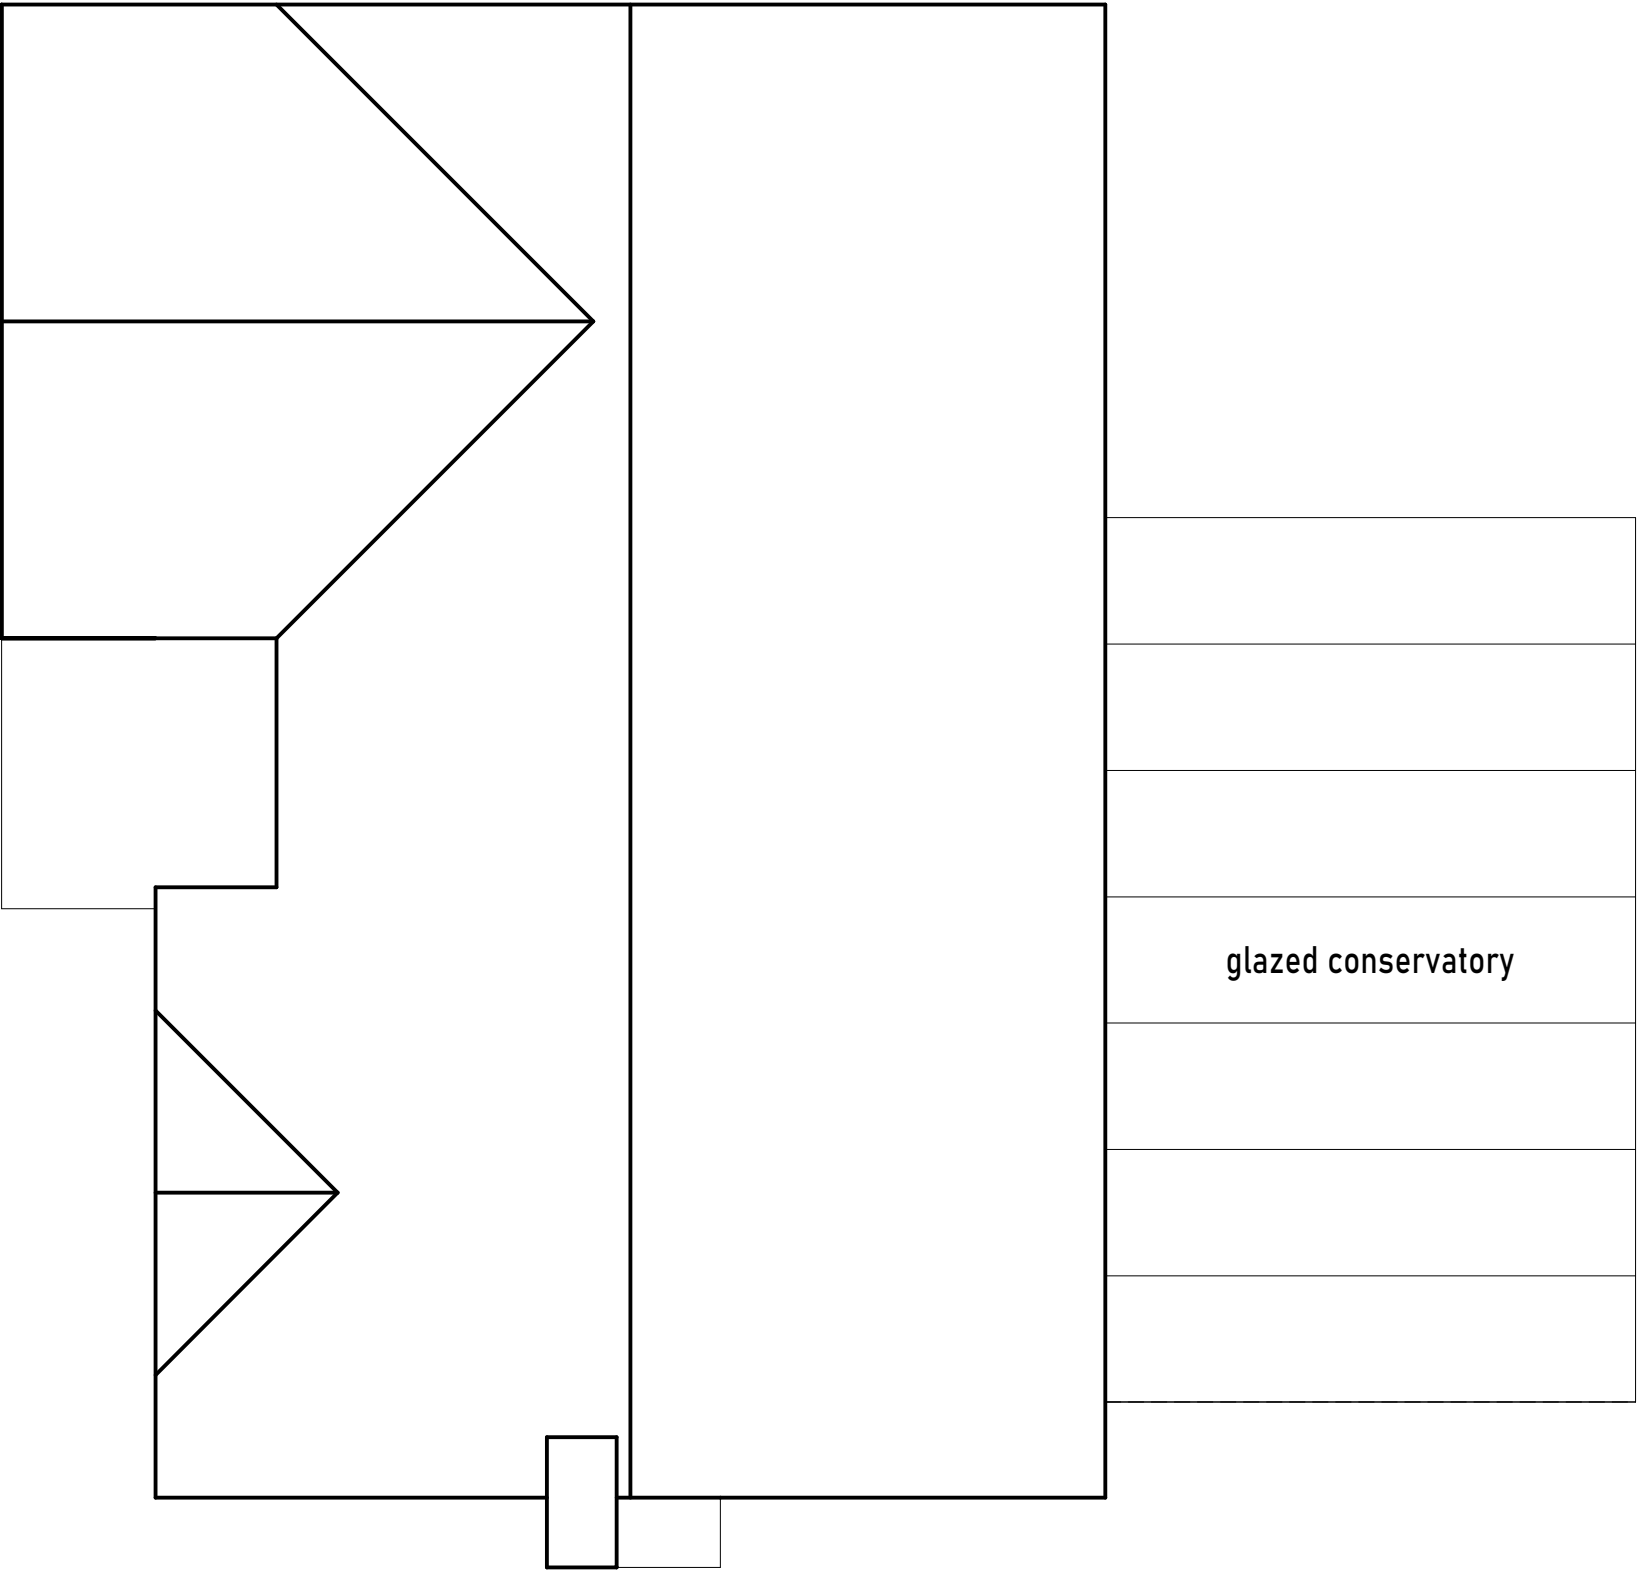

EXISTING ROOF PLAN

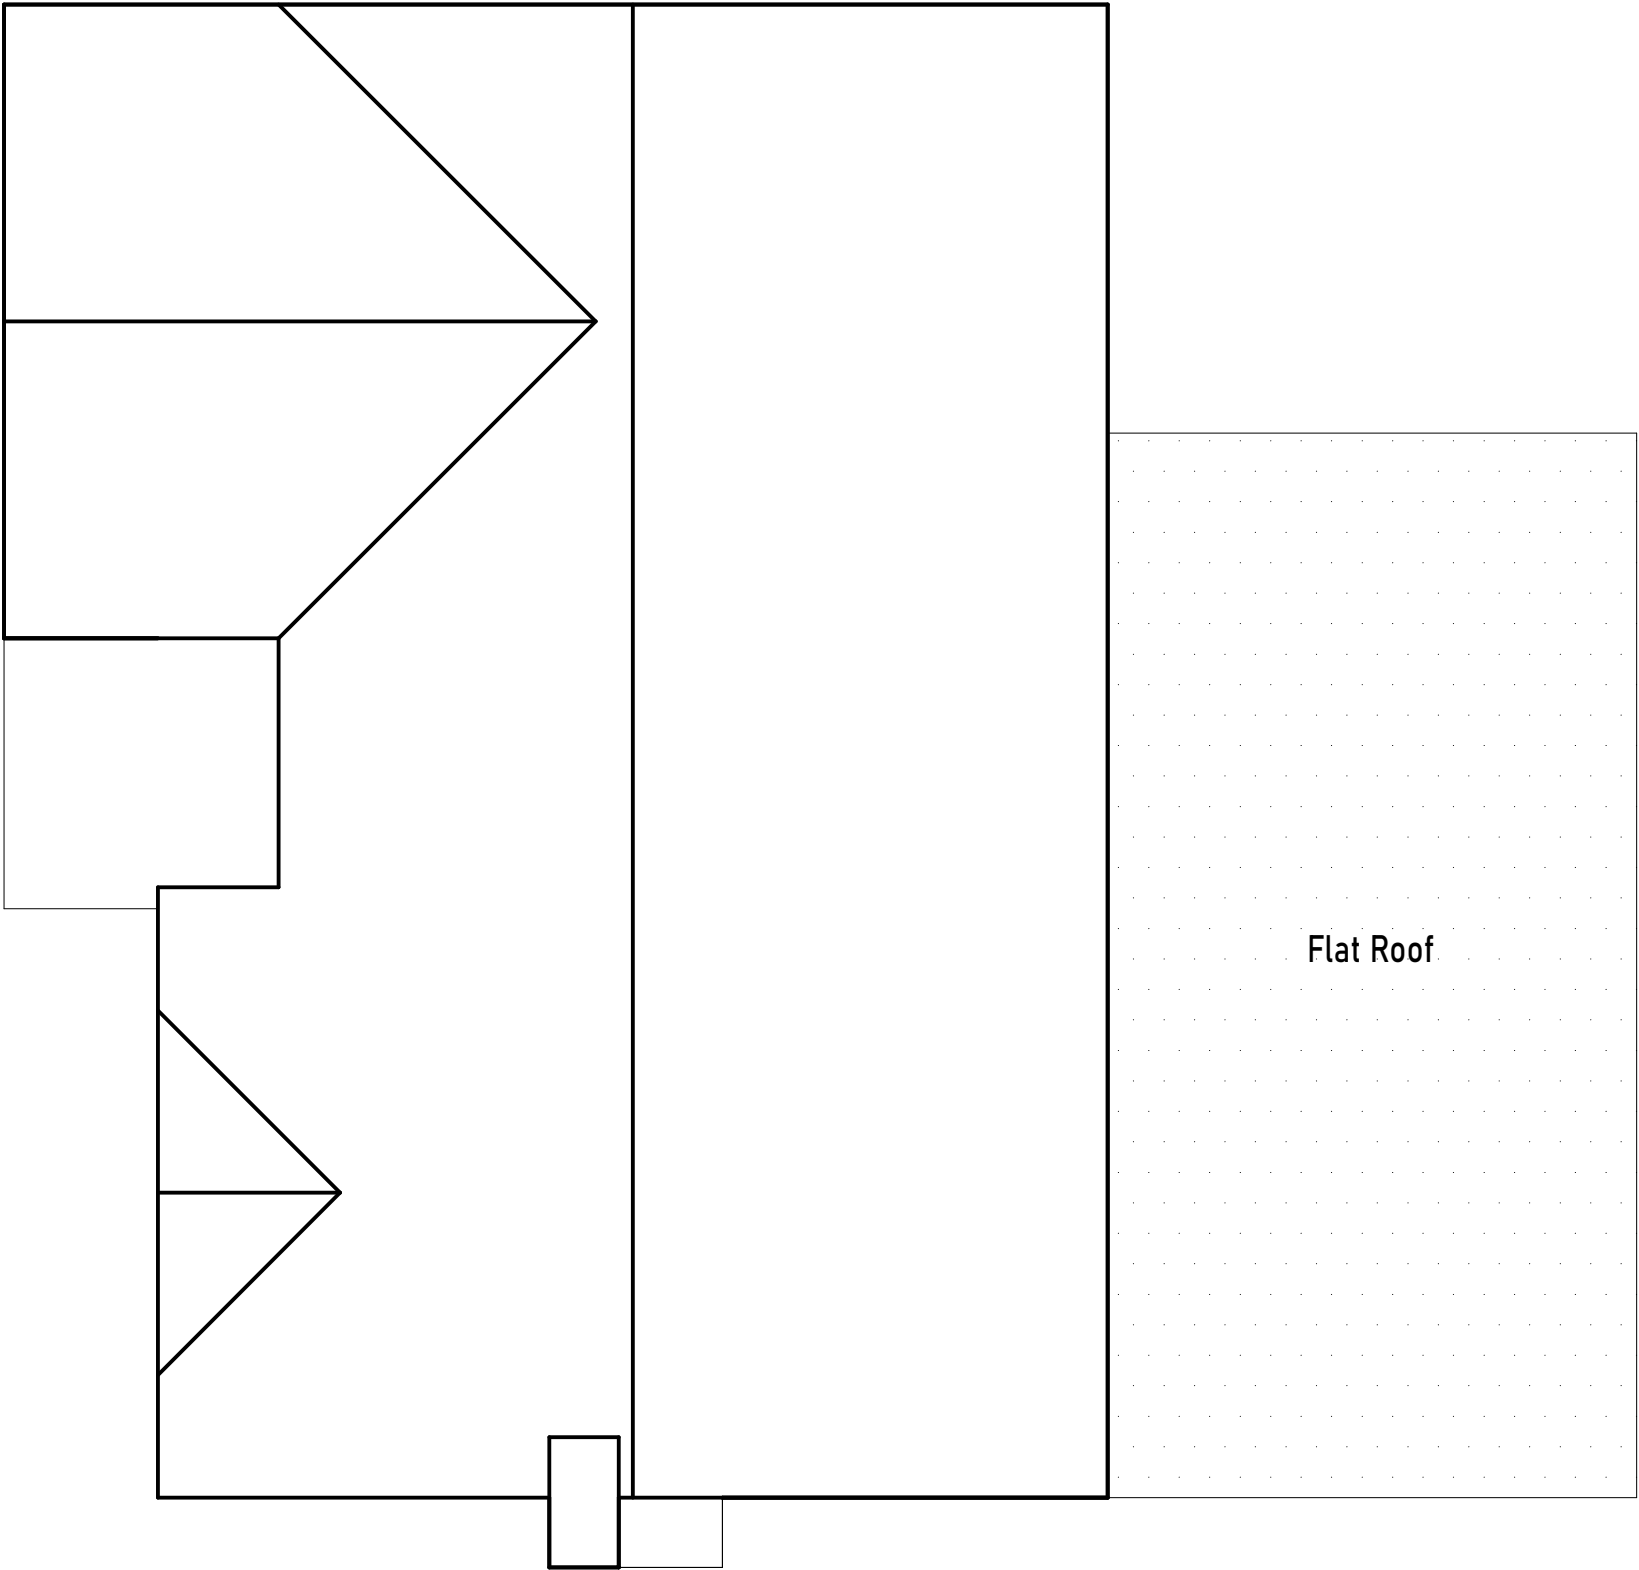

PROPOSED ROOF PLAN

Revision			

	S BIDDLE Ltd Email: stephen@sbiddle.co.uk	Stephen Biddle BSc CEng FICE Mob: 07864 122 313 Web: www.sbiddle.co.uk
Client	Mr & Mrs H. Hirani	
Address	12 Bradmore Way, Lower Earley, Reading RG6 4DS	
Drwg No	HIRANI-1224-06	Scale: (A2) 1:50
Title	ROOF PLANS	
1m 2m 3m 4m		