




- KEY**
- FACING MATERIAL:**
- MULTI BRICK
 - RED/ORANGE BRICK
 - RED/ORANGE BRICK WITH TILE HANGING
 - MULTI BRICK WITH WEATHERBOARDING
- ROOF MATERIAL:**
- CLAY EFFECT ROOF TILE
 - SLATE EFFECT ROOF TILE

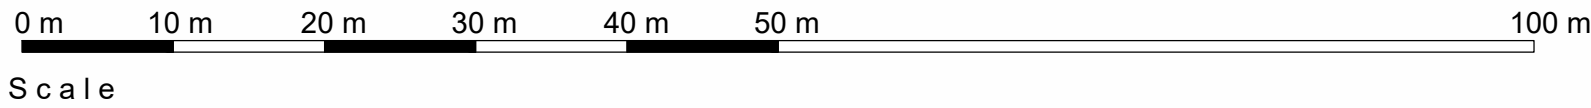

Client:
Cala Homes

Project:
Land South of P15, Hogwood Farm, Finchampstead

Drawing Title:
Materials Plan

Scale:
1:500 @ A1

Revision	Drawn	Check	Date
A	MP	--	30.08.24
B	MP	--	07.03.25



Project No	Class	Dwg No	Status	Rev
3232	A	1705	PL	B

CLASS: C - COLOURS & BACKS VIEW
STATUS: PL - PRELIMINARY, PD - PRELIMINARY, DT - DEVELOPMENT, DS - DEVELOPMENT, DS - DEVELOPMENT

© 2024 Omega Architects Ltd. All rights reserved. Omega Architects Ltd. is a registered company in England. Registered office: 100, The Priory, Finchampstead, Hampshire, RG53 7JL. Tel: 01372 470 313. Web: www.omega-architects.co.uk