



STREET SCENE A-A




STREET SCENE B-B



STREET SCENE C-C



STREET SCENE D-D

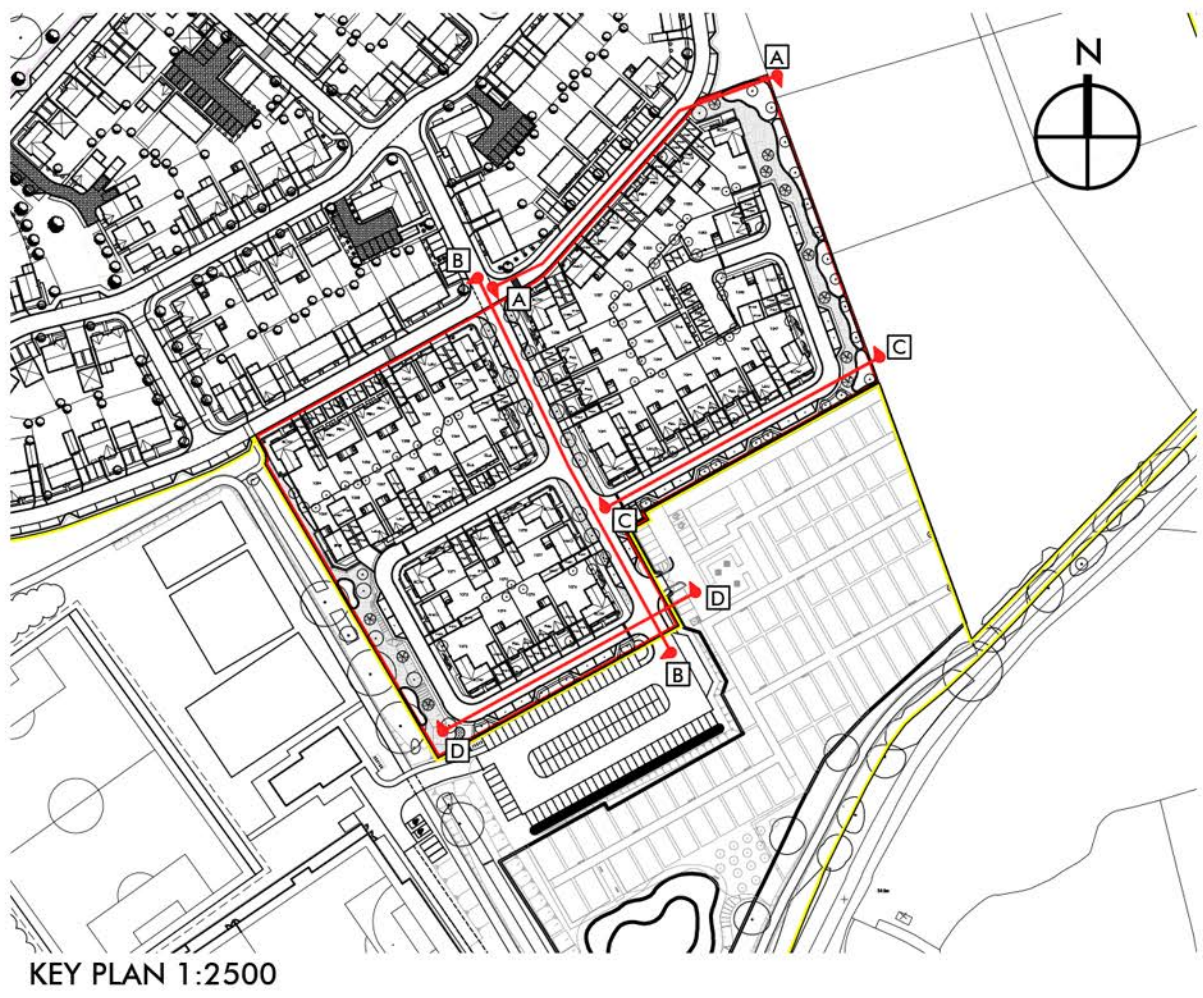

Client: Cala Homes		Drawing Title: Street Elevations					 The Front Barn, 124 Manor Road North, Thames Ditton, KT7 0BH T: 01372 470 313 W: www.omega-architects.co.uk		Project No'	Class	Dwg No'	Status	Rev
Project: Land South of P15, Hogwood Farm, Finchampstead		Scale: 1:200 @ A1	Revision A B	Drawn MP AC	Check -- MP	Date 30.08.24 06.01.24			3232	C	1010	PL	B

DAVE C. COOKEBA A. BUCK & HENRY
DAVID B. SUTCH N. HARRISON A. KENNEDY AND J. HARRISON DRAWING