



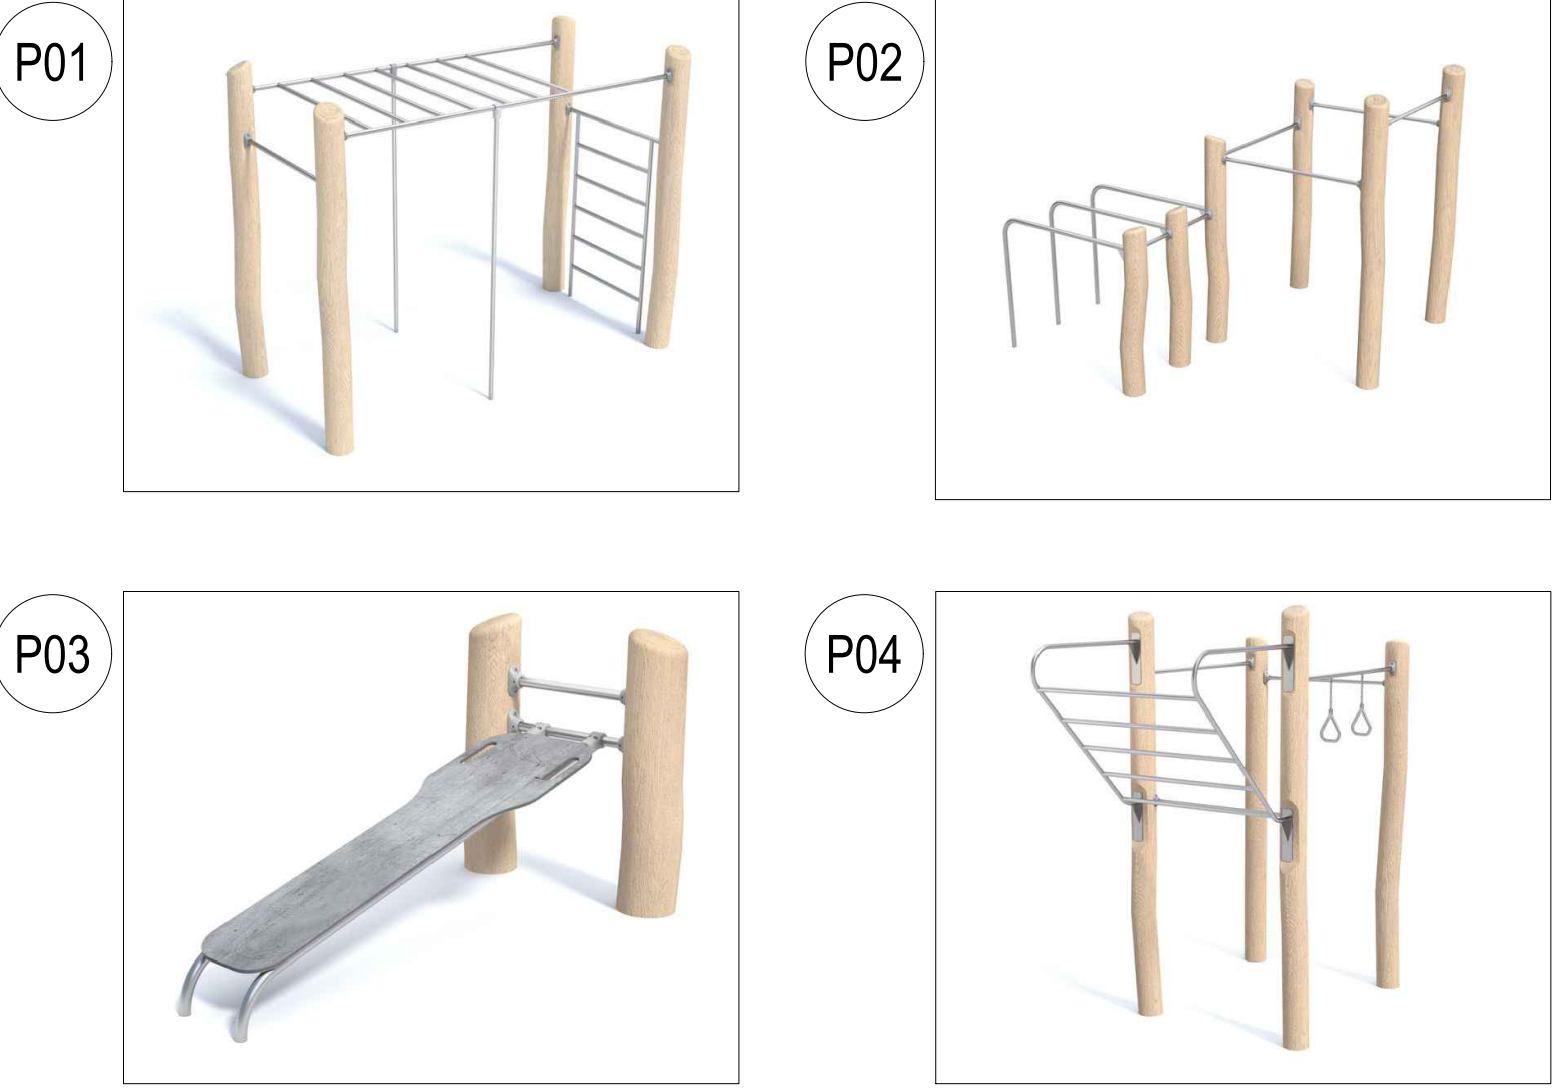

TRIM TRAIL - CLIMBING , PARKOUR & GYMNASTICS

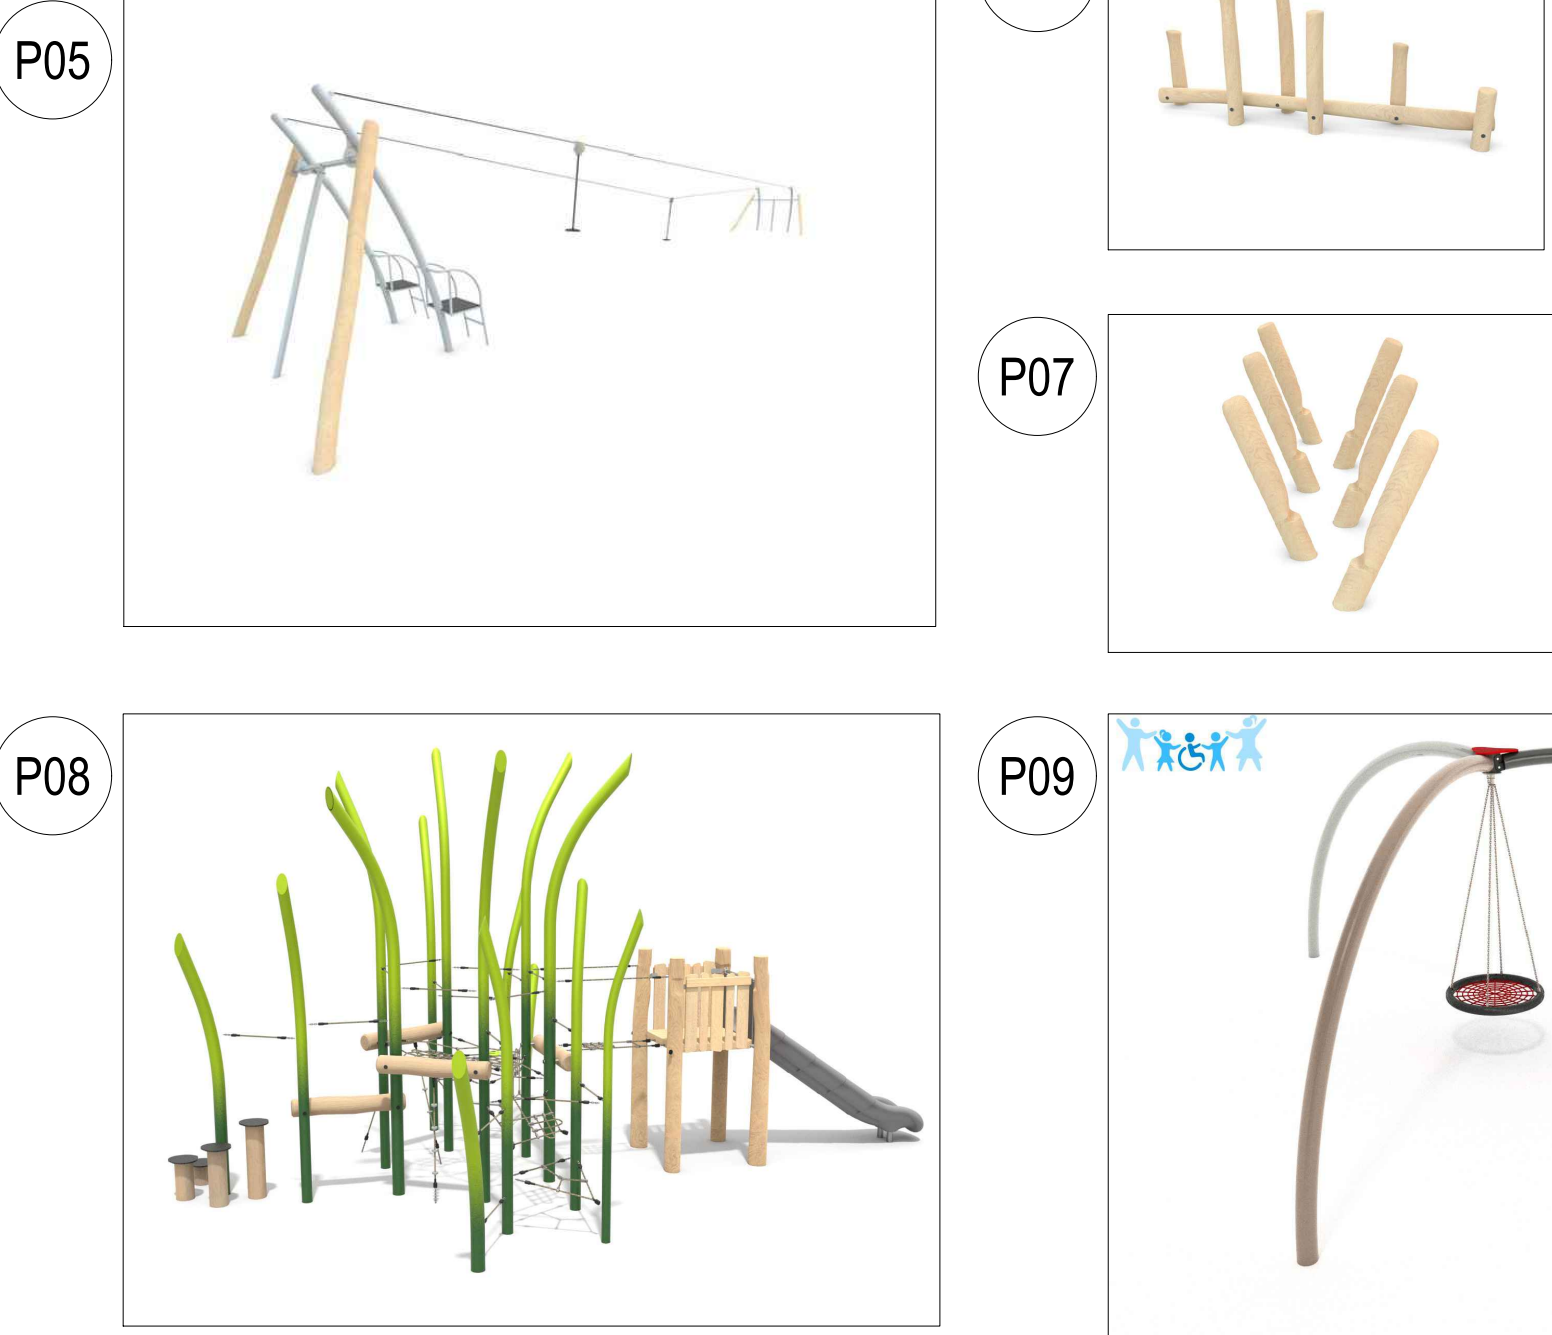

LOCAL LANDSCAPED AREA OF PLAY



LOCAL AREA OF PLAY



SCHEDULE OF PLAY EQUIPMENT

REF.	PART NO.	NO. Units	ITEM
P01	TBR7237	1	Overhead Ladder
P02	TBR7245	1	Multi-Fitness Apparatus
P03	TBR7234	1	Inclined Sit-up Bench
P04	TBR7243	1	Hanging Exercise Bars
P05	TBR7192	1	Zipline
P06	TBR7140	1	In-out Balance Beam
P07	TBR7143	1	Stepping Stilts
P08	SB8437	1	Multi-play Unit
P09	SB2040	1	Nest Swing
P10	TBR7134	1	Swing Unit
P11	MN20849	1	Multi-play Unit
P12	SB4050	1	Spinner
P13	MN20100	2	Play House
P14	MN20534	1	Clamber Stack
P15	SB30665	1	Jeep Springer
F01	MN20880	3	Picnic Bench
F02	MN20882	2	Bench
F03	MBX45G2550 - CMP	2	Derby Compact Litter Bin


Installation Notes

1. All play equipment to be similar or approved.
2. Protective steel sleeves are required to the base of all timber posts to protect and prolong the life of the timber.
3. All play equipment and safety surfacing to be installed in accordance with European Safety Standards BS EN 1176, BS EN 1177 and BS EN 7188 to be confirmed by the installing specialist contractor/supplier.
4. Exact extent of and minimum depth of any safety surfacing must be in accordance with the relevant EU Standards taking account of maximum fall height to be determined by installing contractor/supplier. Refer to manufacturers installation instructions.
5. All equipped play areas should be subject to an independent post-installation inspection; by a certified inspector as registered with the Register of Playground Inspectors International (RPII) e.g. ROSPA prior to opening.
6. Final installed design to be the responsibility of the specialist contractor/supplier.
7. All surface materials are to be installed as specified of equal or approved specification to be agreed with Landscape Architect.

LANDSCAPE FURNITURE



LEGEND

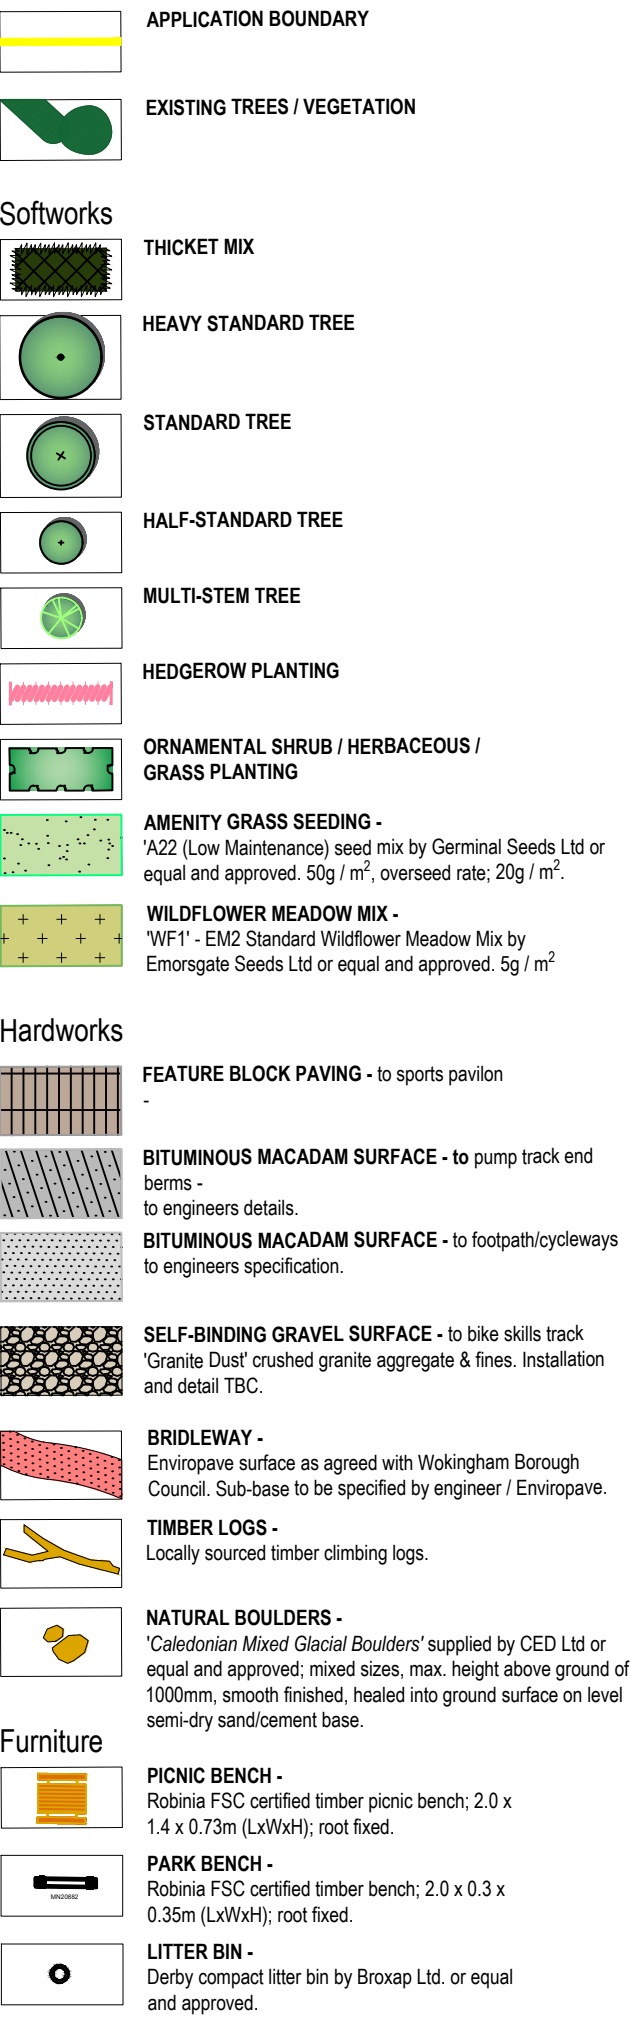

Notes:

- All proposed planting had been designed to reflect the guidance set out in Chapter 4 of the NHBC Standards and assumes minimum strip foundations (0.9m) and moderate shrinkable soil.
- Structural engineers to review all proposed planting during technical design stage and advise of any species changes required to comply with NHBC Standards.

PLAY AREA SIGNAGE CONTENT

Play area signage should to be approved by Local Planning Authority / adopting authority and include information detailing:

- Dogs
- Use (Access, Suitability, Supervision etc.)
- Cycling
- Ball Games
- Broken Glass
- Smoking and Drinking
- 24 hour emergency contact number (Adur & Worthing Councils)
- LPA branding
- For Aesthetic Specification Refer to Accompanying West Durrington Inclusive Play Space document by Eibe Play Ltd.

B	11/03/25	JG	LAP Equipment Improvements
A	14/02/25	JG	Post WBC Consultation Changes
Rev	Date	By	Description

Drawing Status

FOR PLANNING

CSA
environmental

Dixies Barns, High Street,
Ashwell, Hertfordshire SG7 5NT

01462 743647
ashwell@csaenvironmental.co.uk
csaenvironmental.co.uk

Project: Finchwood Park, Hogwood Farm, Finchampstead

Title: Sports Hub Play Area Proposals - Hard Landscape & Play Equipment Proposals Plan

Client: CALA Homes Thames Ltd

Scale	1:200@ A1	Drawn	JG/SS
Date	November 2024	Checked	GC
Drawing No.	CSA/6689/147	Rev	A