




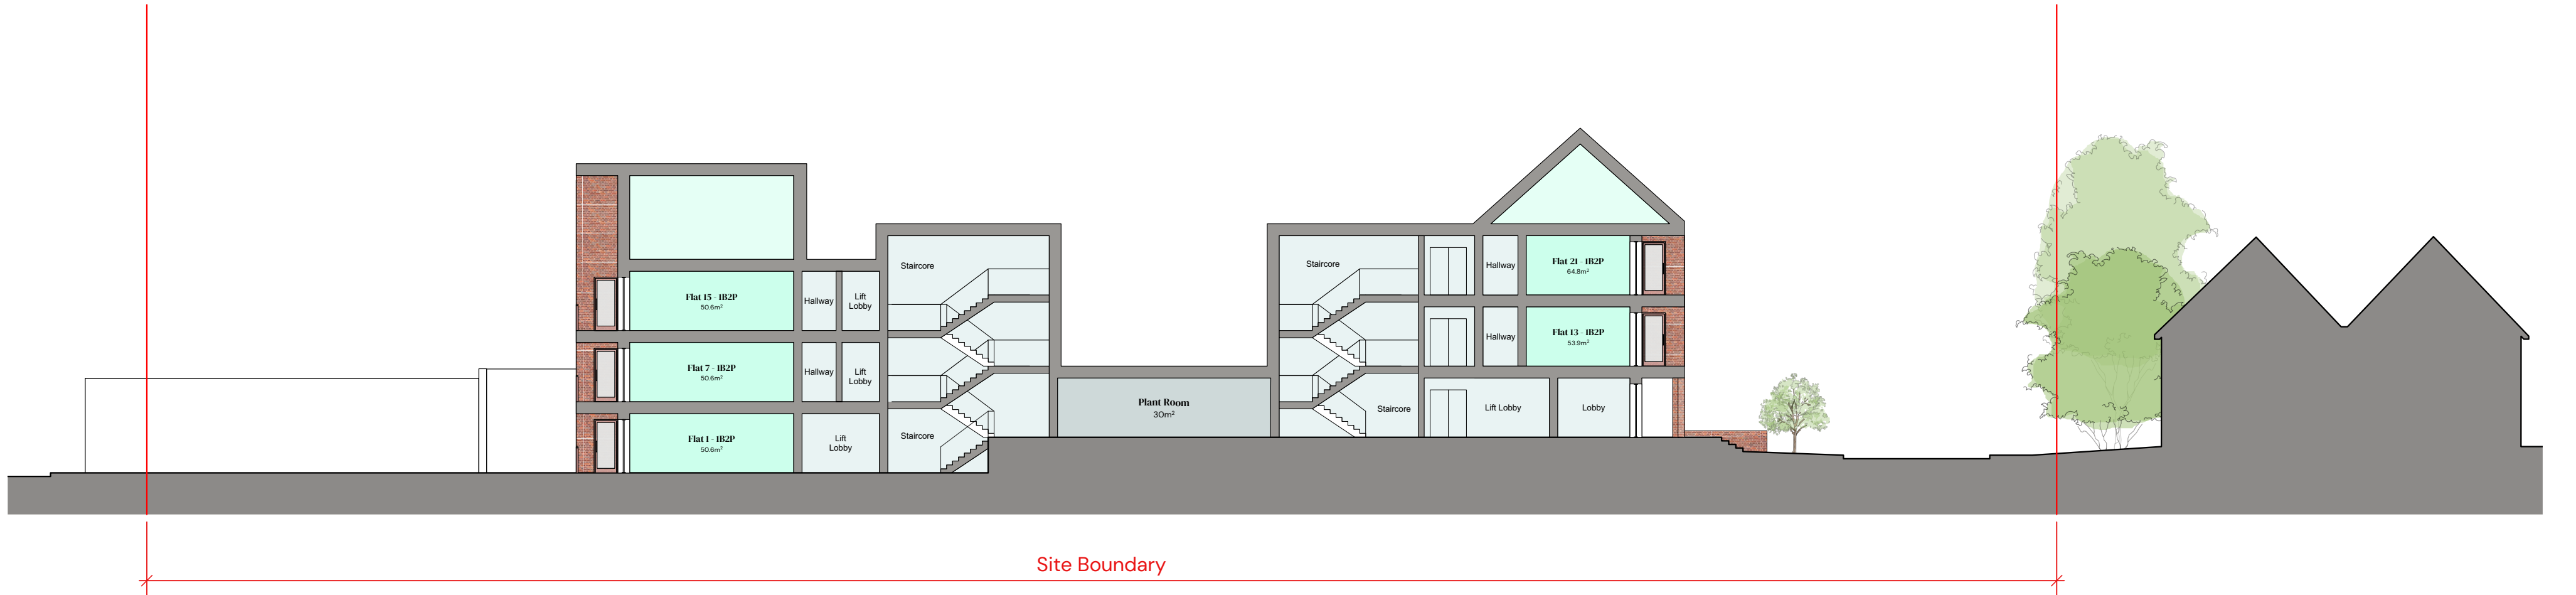

Proposed Section A - A
1: 200 @ A2

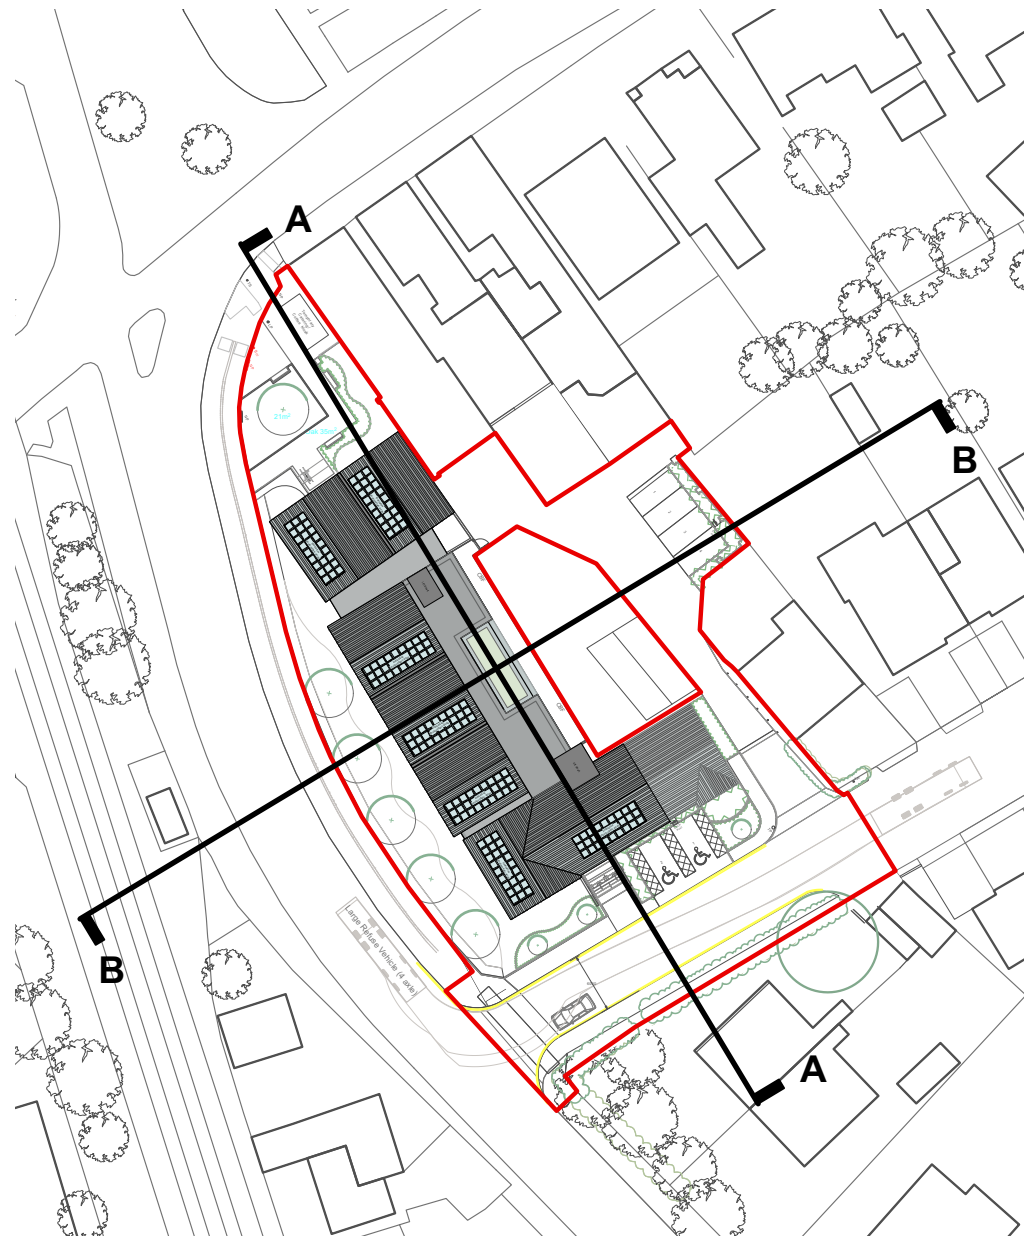

Key Plan

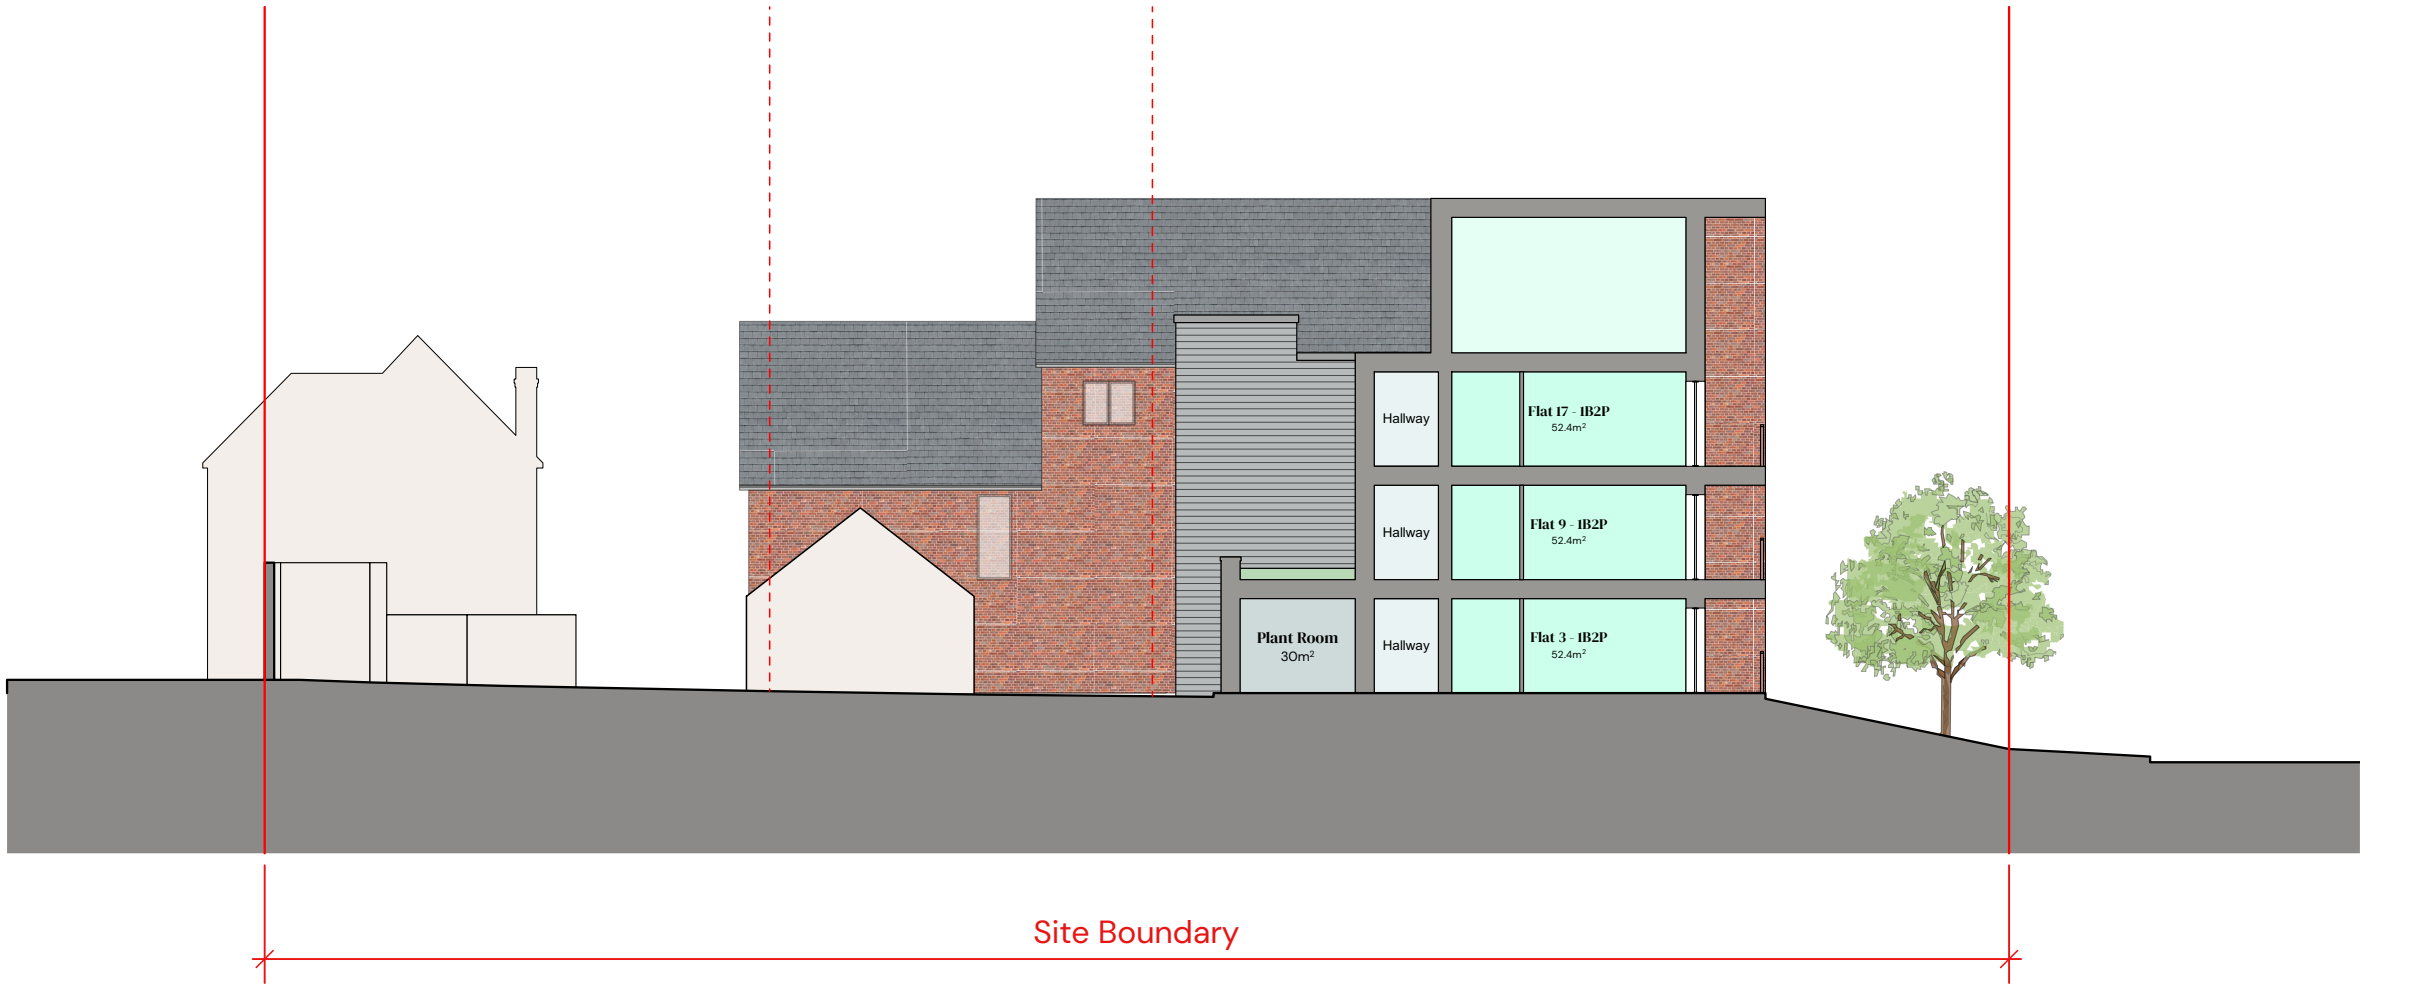

Proposed Section B - B
1: 200 @ A2



Glentworth Court, Lime Kiln Close,
Stoke Gifford, Bristol, BS34 8SR
+44 (0)117 931 2062
www.kendallkingscott.co.uk

Do not scale this drawing

Project
Wellington Road

Client
Wokingham Borough Council

Date
29/05/2025
Scale
1:200
Filename
210806 Wellington Road Planning
Master 2.vwx

Purpose/Status
PLANNING
Drawn
AS
Checked
LB
Paper Size
ISO A2

PO2 28/10/2025 AS LB Sections amended to include evacuation lifts.
PO1 17/06/2025 AS LB Planning Issue.

Rev Date By Ap Note

Drawing Title
Proposed Sections A-B

Project Number/Drawing Number
210806-1401
Check all dimensions and levels on site

Revision
P02
© Copyright

Only to be used on the site for which designed. The electronic transmission of designs/information contained in this drawing is carried out entirely at the User's risk and Kendall Kingscott Ltd. will have no liability for any errors or inaccuracies arising therefrom. The production of amended or updated information from the said designs/information by the User is entirely the responsibility of the User and Kendall Kingscott Ltd. shall have no responsibility in respect thereof whatsoever.