



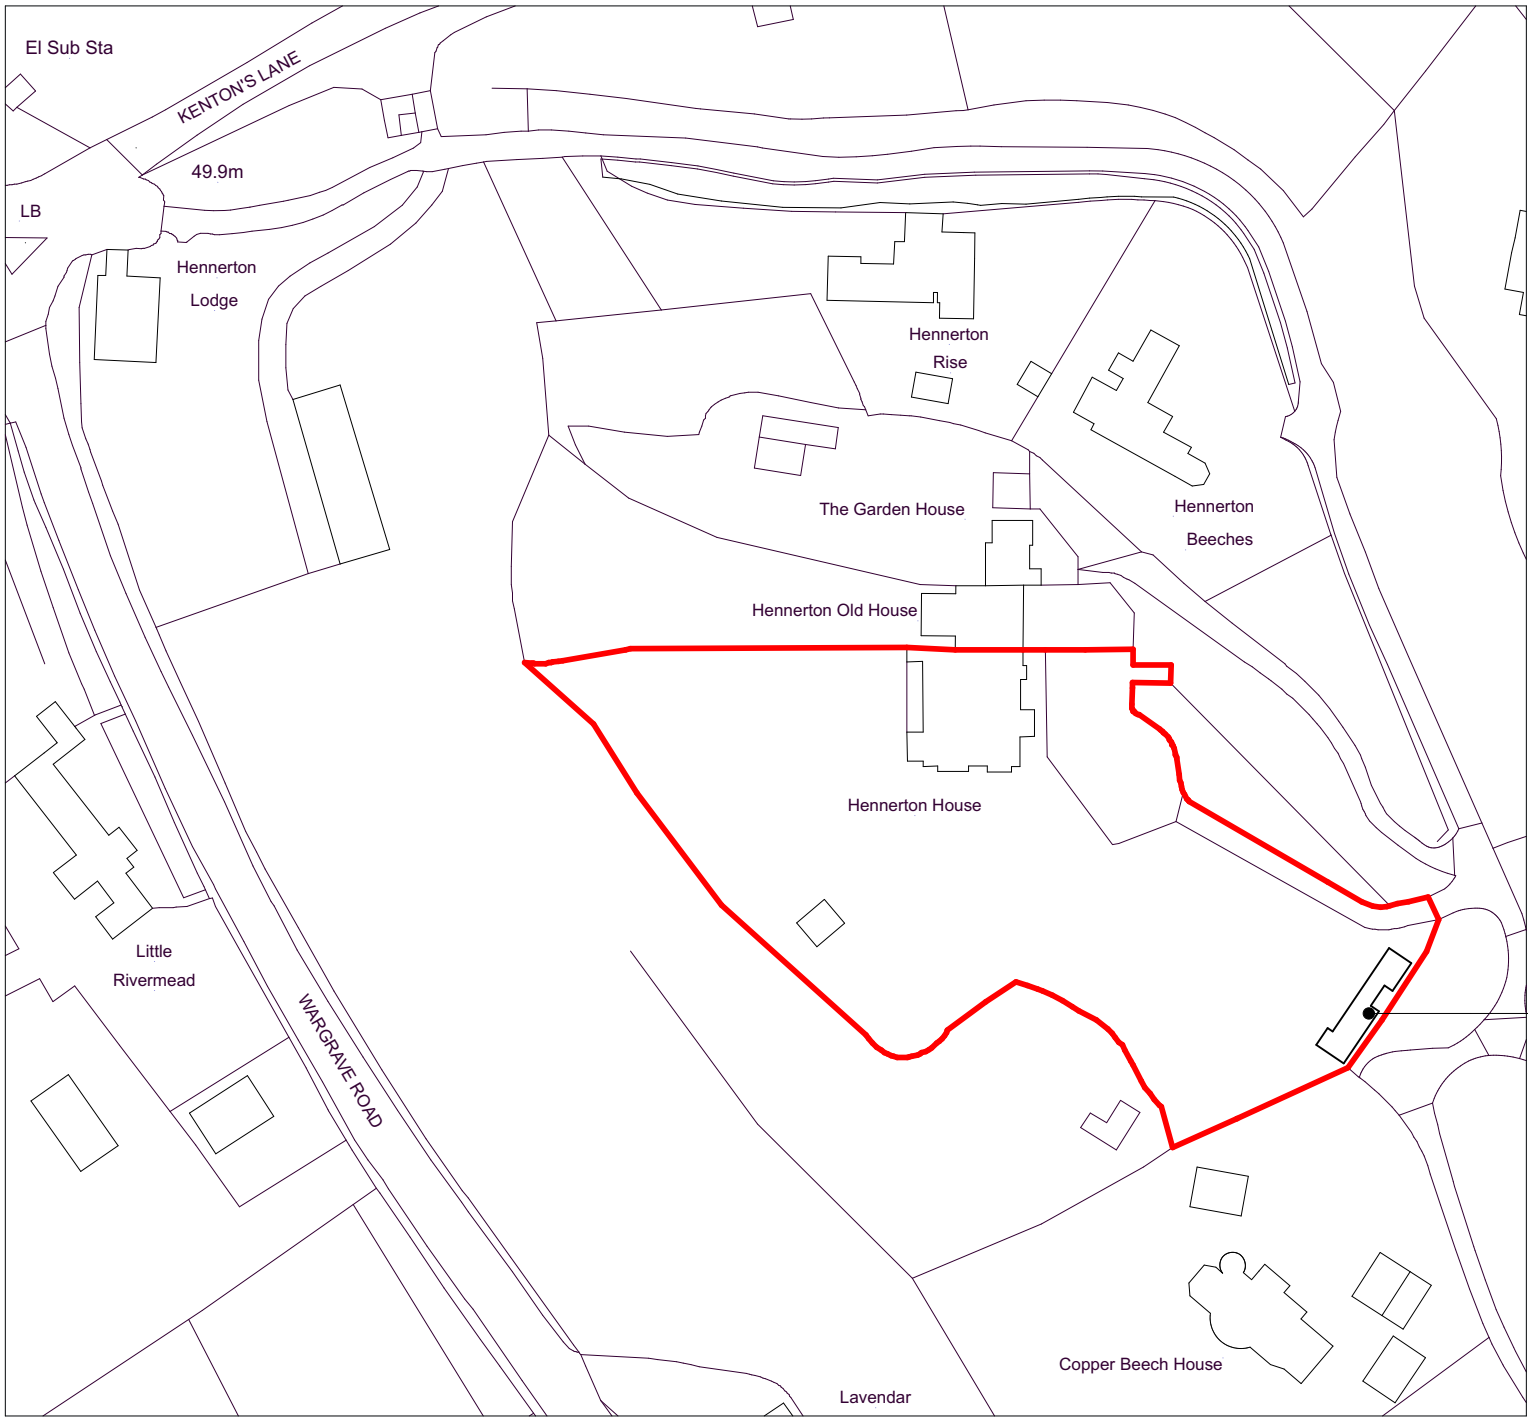

©Crown Copyright and database rights 2025 OS Licence no. 100059809


LOCATION PLAN EXISTING

1:1250

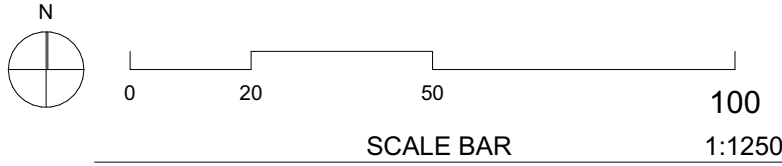

EXISTING BUILDING
OUTLINE ADDED TO
OS MAP FOR CLARITY

PRIVATE
DRIVE

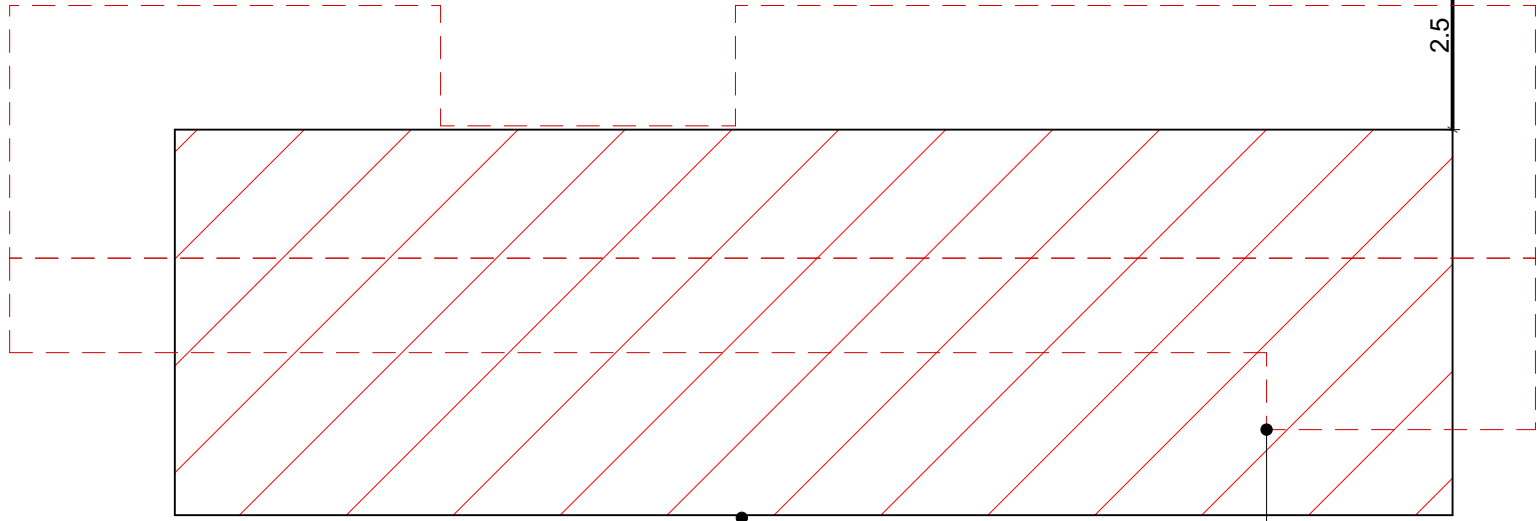


PROPOSED BUILDING

EXISTING BUILDING
TO BE DEMOLISHED

PROPOSED BLOCK PLAN

1:100

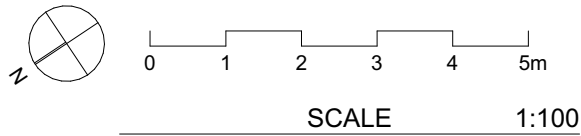

NOTES
NOT FOR CONSTRUCTION.
THIS DRAWING IS FOR PLANNING STAGE ONLY.
SUBJECT TO DETAILED DESIGN, DESIGN COORDINATION WITH
OTHERS AND PLANNING AND BUILDING CONTROL APPROVAL.
EXISTING BUILDING AND SITE LAYOUT BASED ON CLIENT
SURVEY AND OS MAP INFORMATION ONLY.
COPYRIGHT HIVES ARCHITECTS LLP

Rev

19/03/2026 PLANNING ISSUE

Client

Dr A Olivarius

Drawing Title

LOCATION PLAN AND BLOCK PLAN

HIVES ARCHITECTS

SINCE 1934

Hives Architects LLP
Quadrant House, Broad Street, Reading, RG1 7QE
0118 958 7331, info@hivesarchitects.co.uk

Site

HENNERTON HOUSE,
HENNERTON, WARGRAVE,
READING RG10 8PD

Scale

1:1250, 1:100 @A2

Project Status

PLANNING

Drawn Checked

VL HW

Project

Drawing

Revision

2911 001P3