

FRONT ELEVATION. (N.E.)



SIDE ELEVATION. (N.W.)

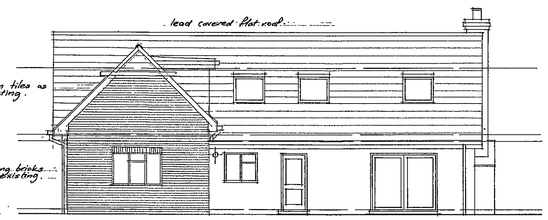

REAR ELEVATION (S.W.)

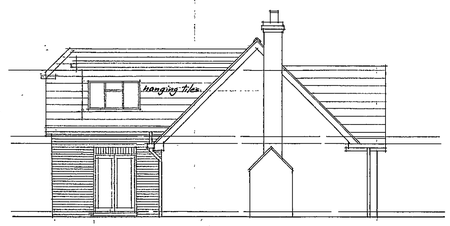

SIDE ELEVATION. (S.E.)

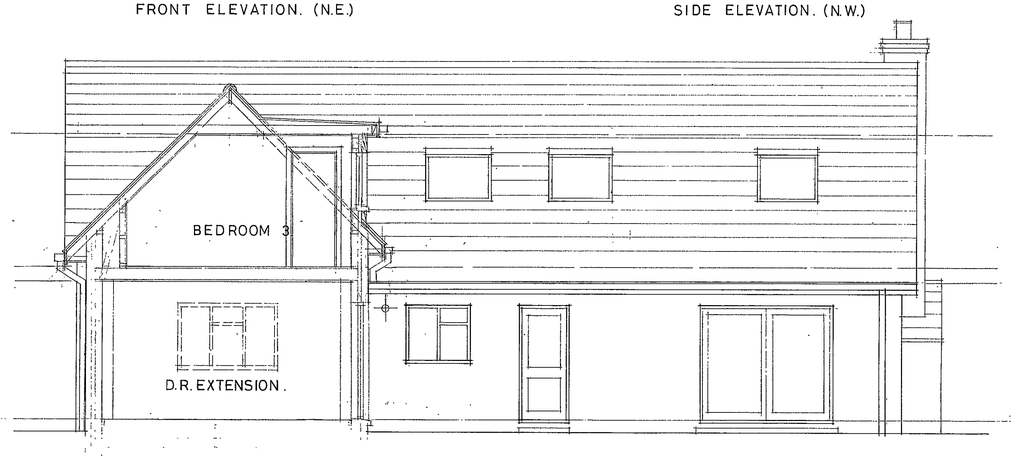

SECTION A - A.

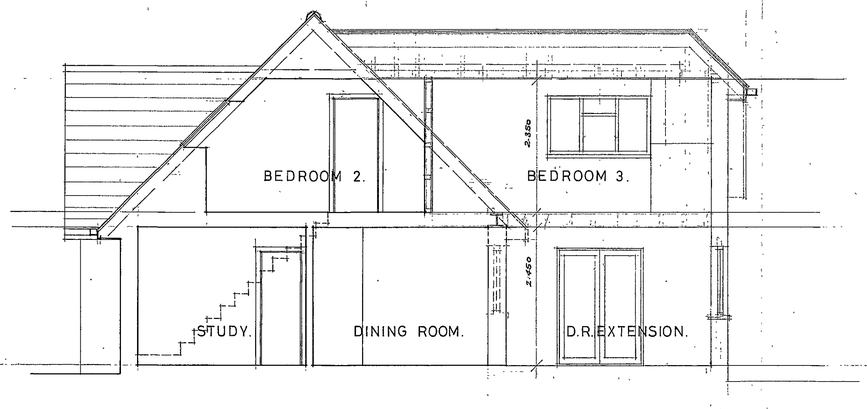

SECTION B - B.

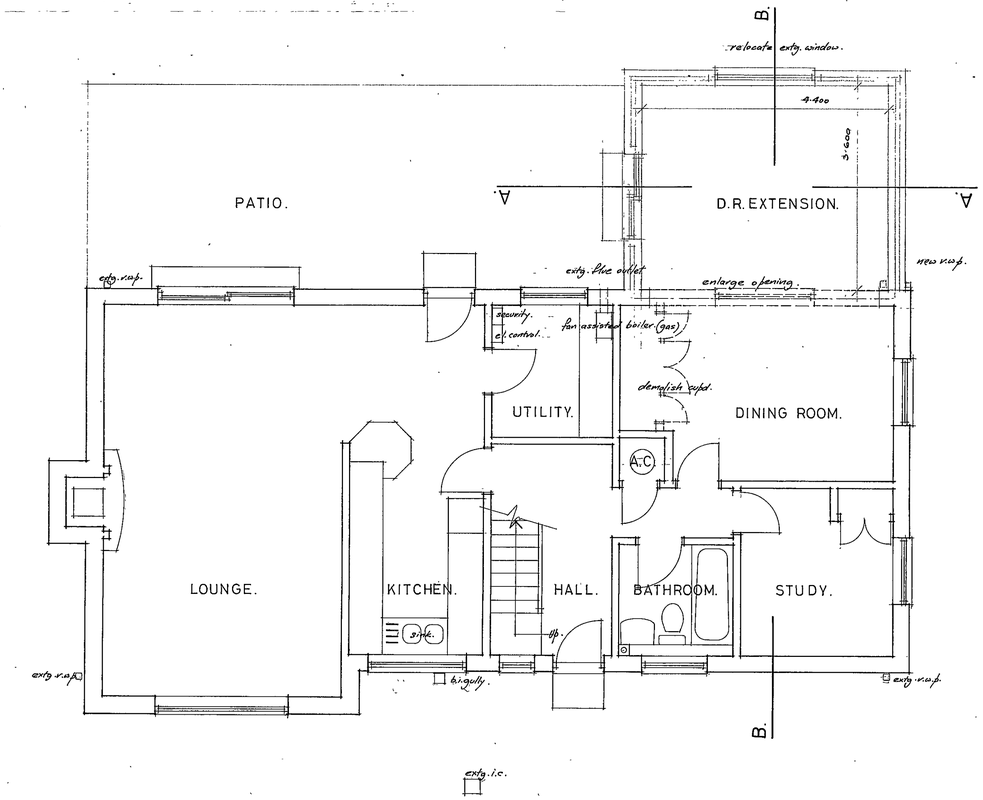

GROUND FLOOR PLAN.

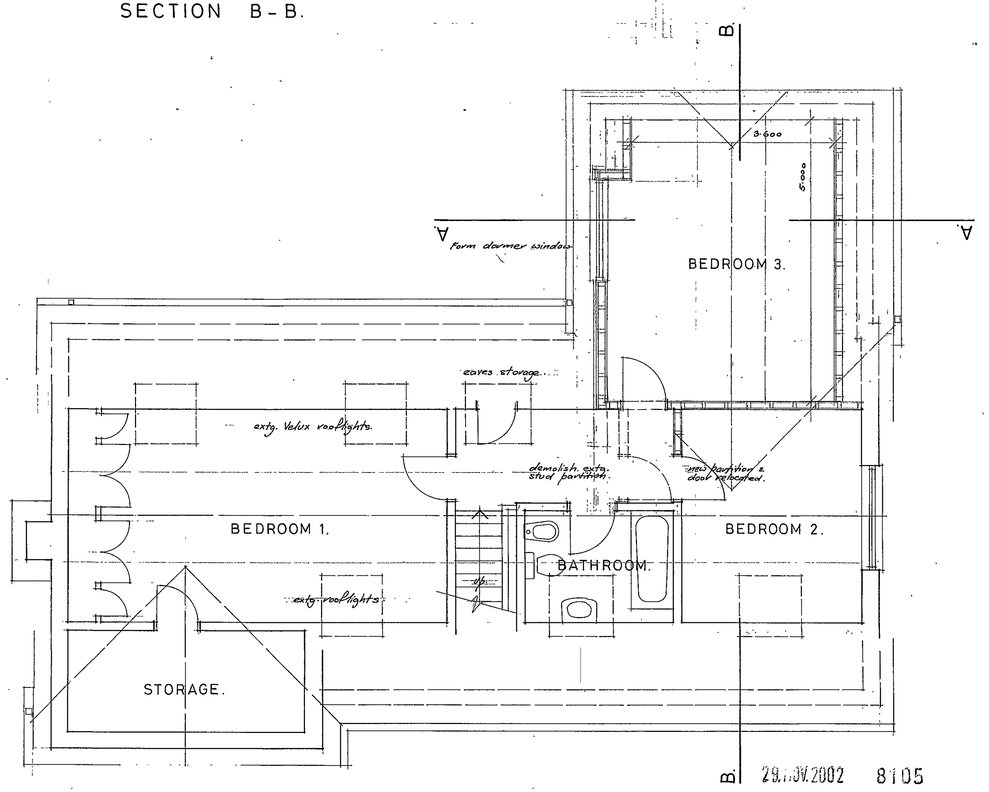

FIRST FLOOR PLAN.

notes.

revisions

29.IV.2002 8105

project.

GROVELANDS GARDEN CENTRE,
HYDE END ROAD,
SHINFIELD, READING

PROPOSED EXTENSION TO MANAGERS BUNGALOW.

client.

Mr. JAMES O'ROURKE.

APPROVED

ROY HILL, MBIAT
Architectural Technologist
167 Upper Woodcote Road
Caversham, Reading, Berks, RG4 7JR
Phone/Fax 0118 9473025

THIS DRAWING IS COPYRIGHT.
All dimensions must be checked on site.
Only figured dimensions to be worked from.

date	drawn.
Sept. 2002.	R.H.

scale. 1:50 & 1:100

drg. RH 2002/3/02. rev.

7154B

29/4/03 BIG BANDA

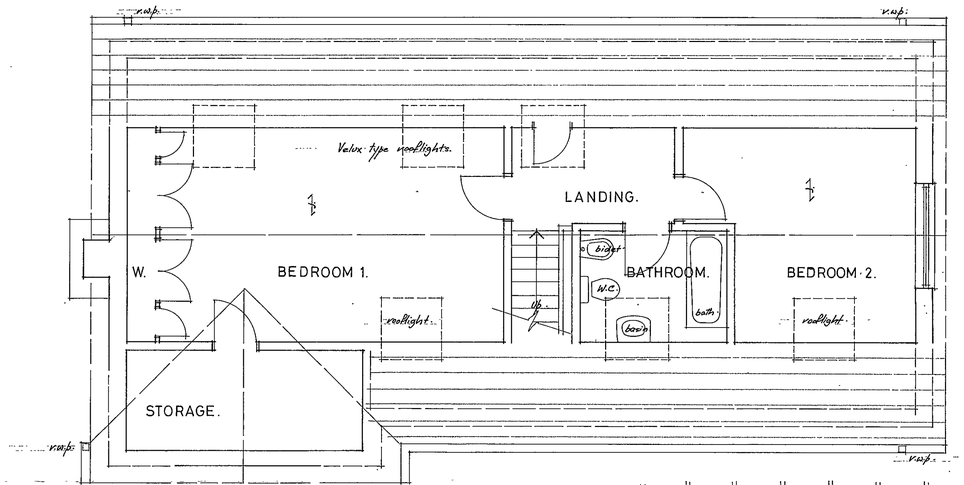

FIRST FLOOR PLAN.

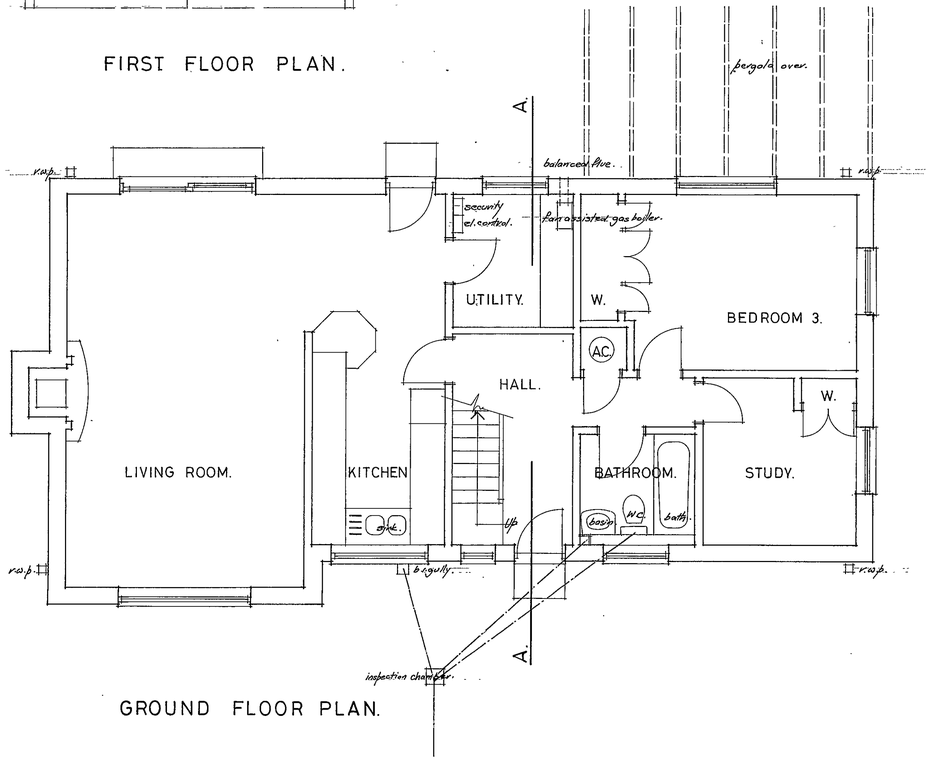

GROUND FLOOR PLAN.

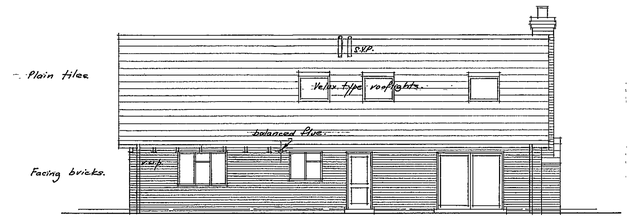

REAR ELEVATION. (SW)



SIDE ELEVATION (N.W.)

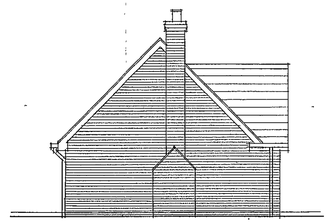

SIDE ELEVATION (S.E.)



FRONT ELEVATION (N.E)

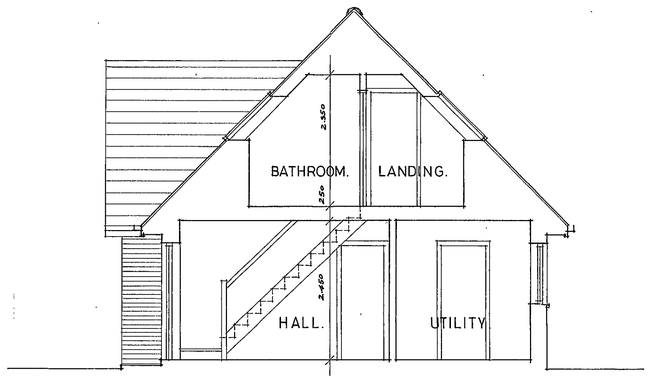

SECTION A-A.

20.NOV.2002 8105

notes.

revisions

project.
GROVELANDS GARDEN CENTRE,
HYDE END ROAD,
SHINFIELD, READING.

MANAGERS BUNGALOW.
SURVEY OF EXISTING CONDITIONS.

client.
Mr. JAMES O'ROURKE.

APPROVED

ROY HILL, MBIAT
Architectural Technologist
167 Upper Woodcote Road
Caversham, Reading, Berks, RG4 7JR
Phone/Fax 0118 9473025

THIS DRAWING IS COPYRIGHT.
All dimensions must be checked on site.
Only figured dimensions to be worked from

date	drawn.
Sept. 2002.	R.H.

scale. 1:50 & 1:100

drg. RH2002/3/01. rev.

71548 NIO BANDA

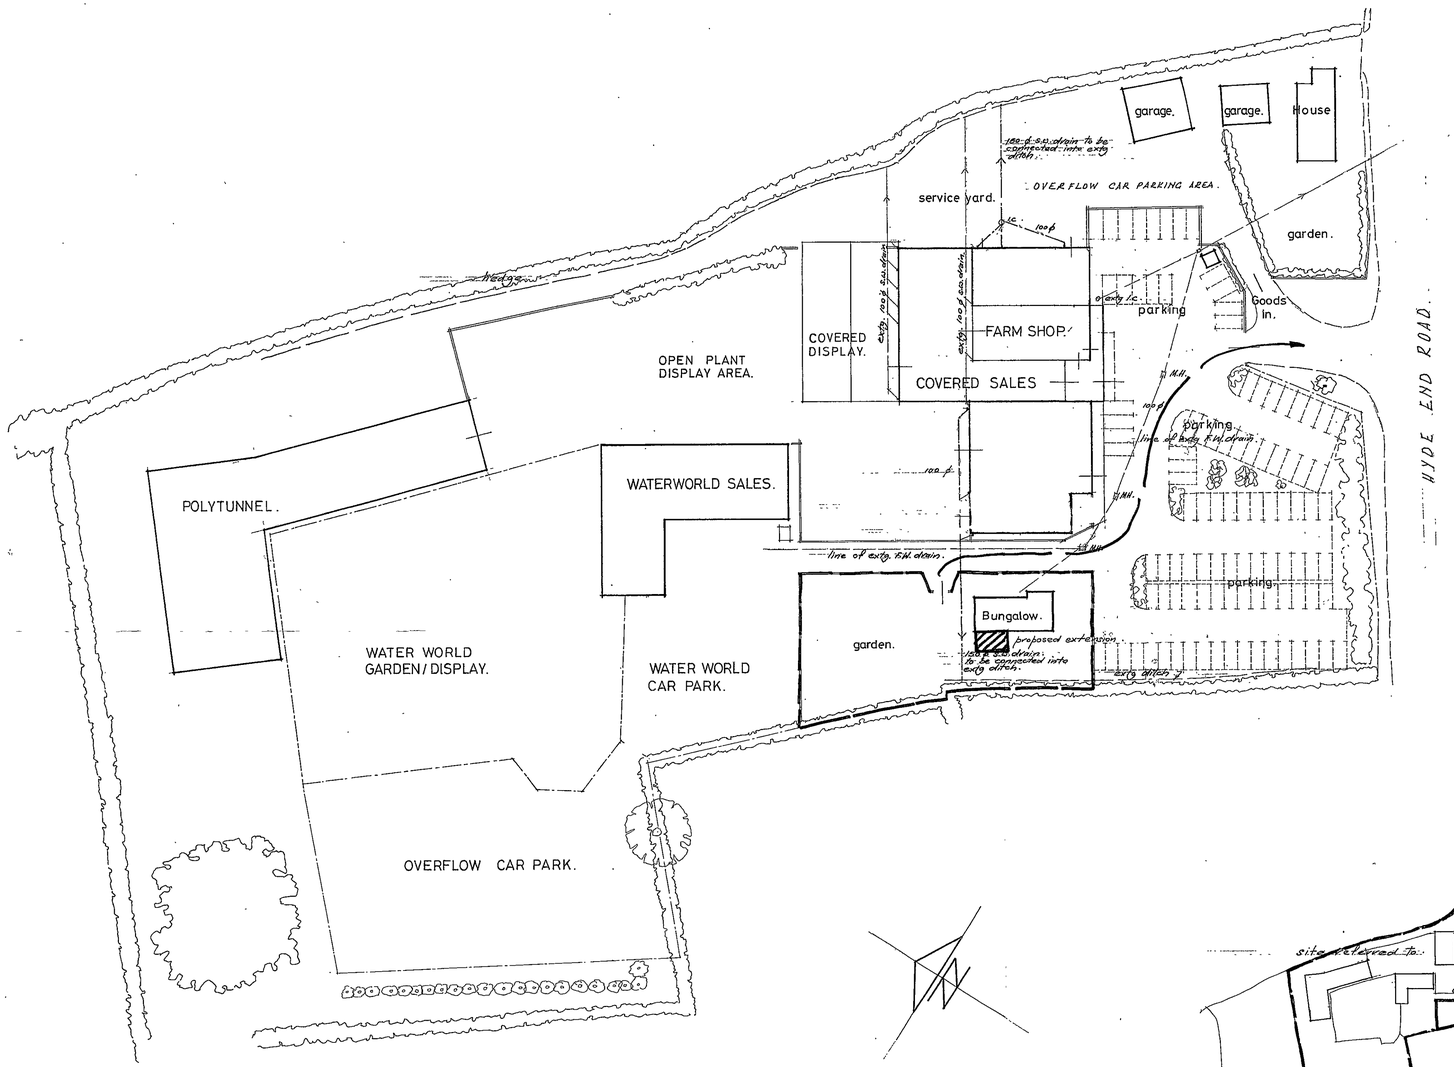

SITE PLAN. scale 1:500

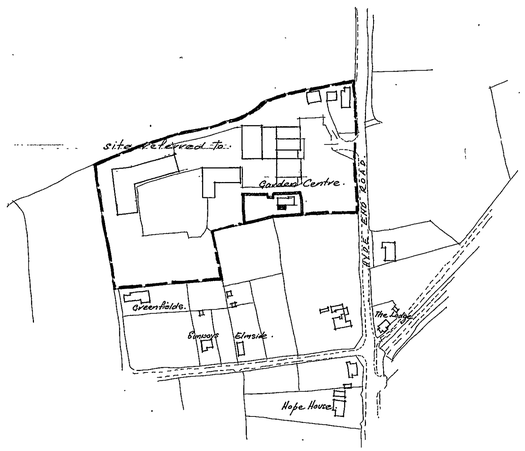

LOCATION PLAN. scale 1:2500

notes.

revisions

project.
GROVELANDS GARDEN CENTRE,
HYDE END ROAD,
SHINFIELD, READING.

APPROVED

SITE PLAN.

client.
Mr. JAMES O'ROURKE.

29.IV.2002 8.05

Roy Hill. MBIAT.
Architectural Technologist,
167 Upper Woodcote Road,
Caversham, Reading RG4 7JR.
tel/fax : 0118 947 3025.

THIS DRAWING IS COPYRIGHT.
All dimensions must be checked on site.
Only figured dimensions to be worked from.

date. Nov. 2002.	drawn. R.H.
scale. 1:500 & 1:2500	

drg. RH 2002/3/03. rev.

71548 NIG BANDA

D 17/1/03

THE FOLLOWING SCANNED IMAGES ARE DOCUMENTS OF BAD QUALITY OR ARE PHOTOCOPIES.



FOR THIS REASON THEY MAY APPEAR UNREADABLE ON SCREEN

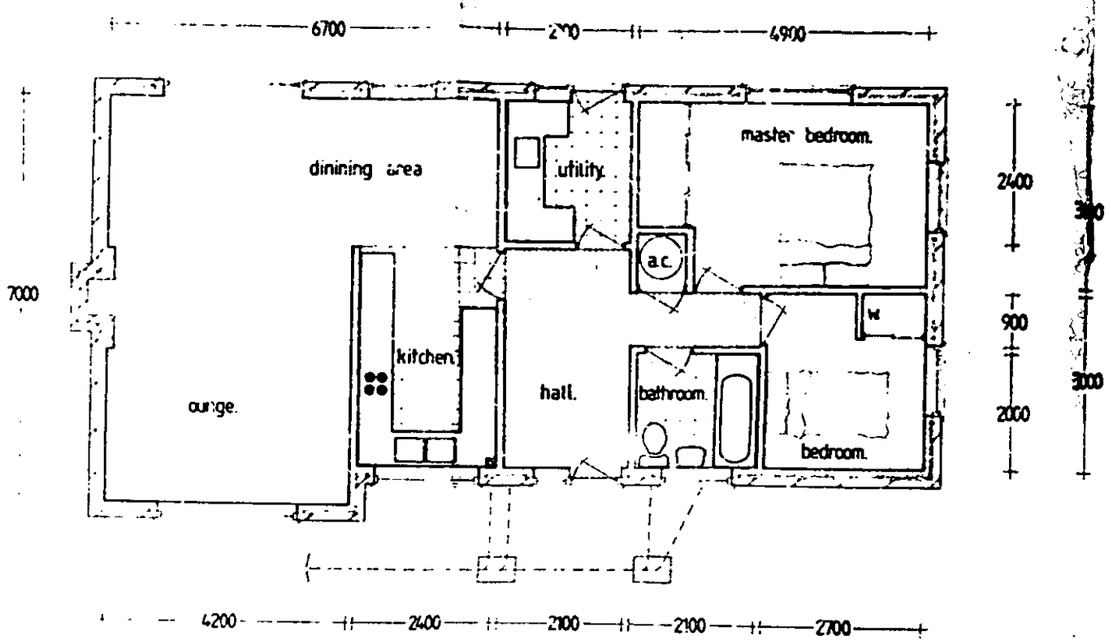

Proposed Plan

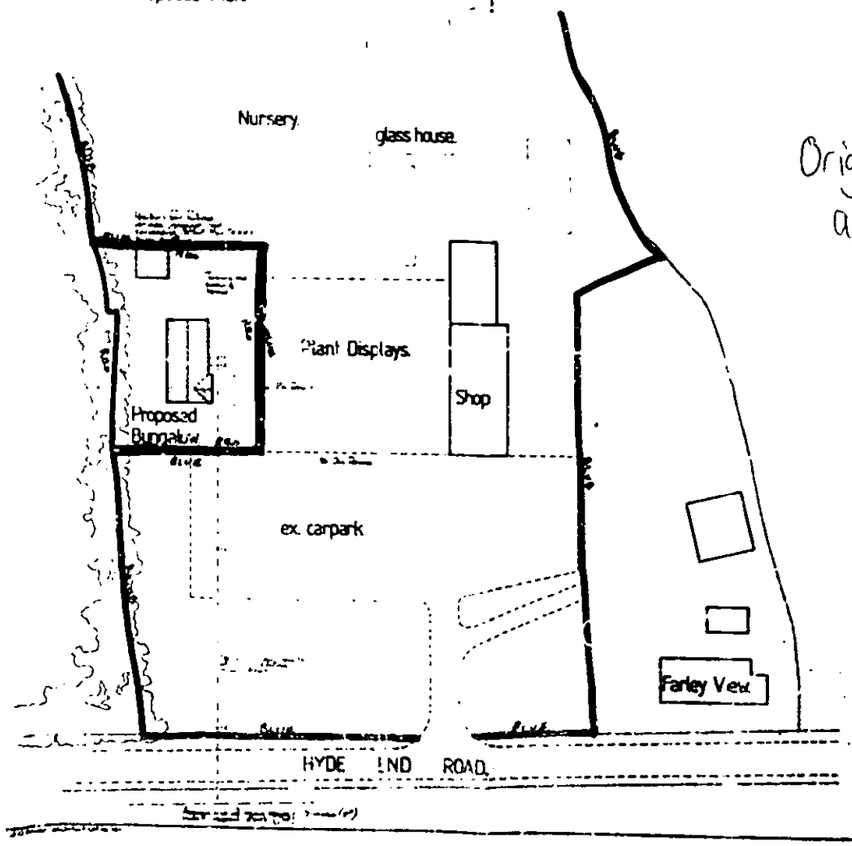

Original House as approved.



Front Elevation

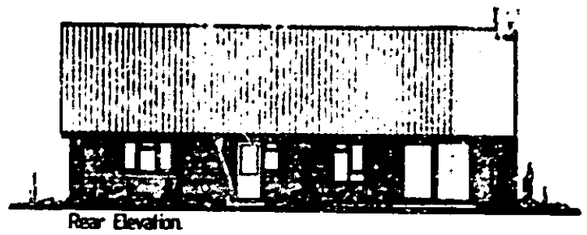

Rear Elevation

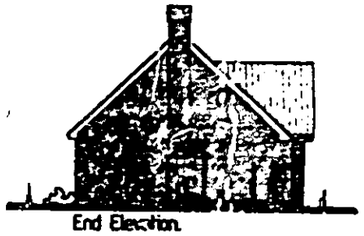

End Election



End Elevation

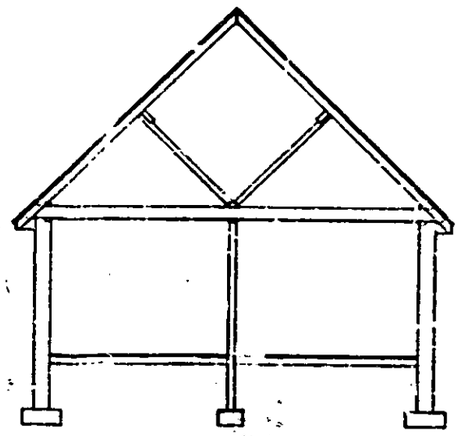

DELEGATED

GROVELANDS NURSERY

Proposed Managers Bungalow,
Grovelands Nursery and Farm Shop
Hyde End Road,
Shinfield,
Reading, Berkshire.

Plans, Elevations, Site Plan.

1:50 1:100 1:500

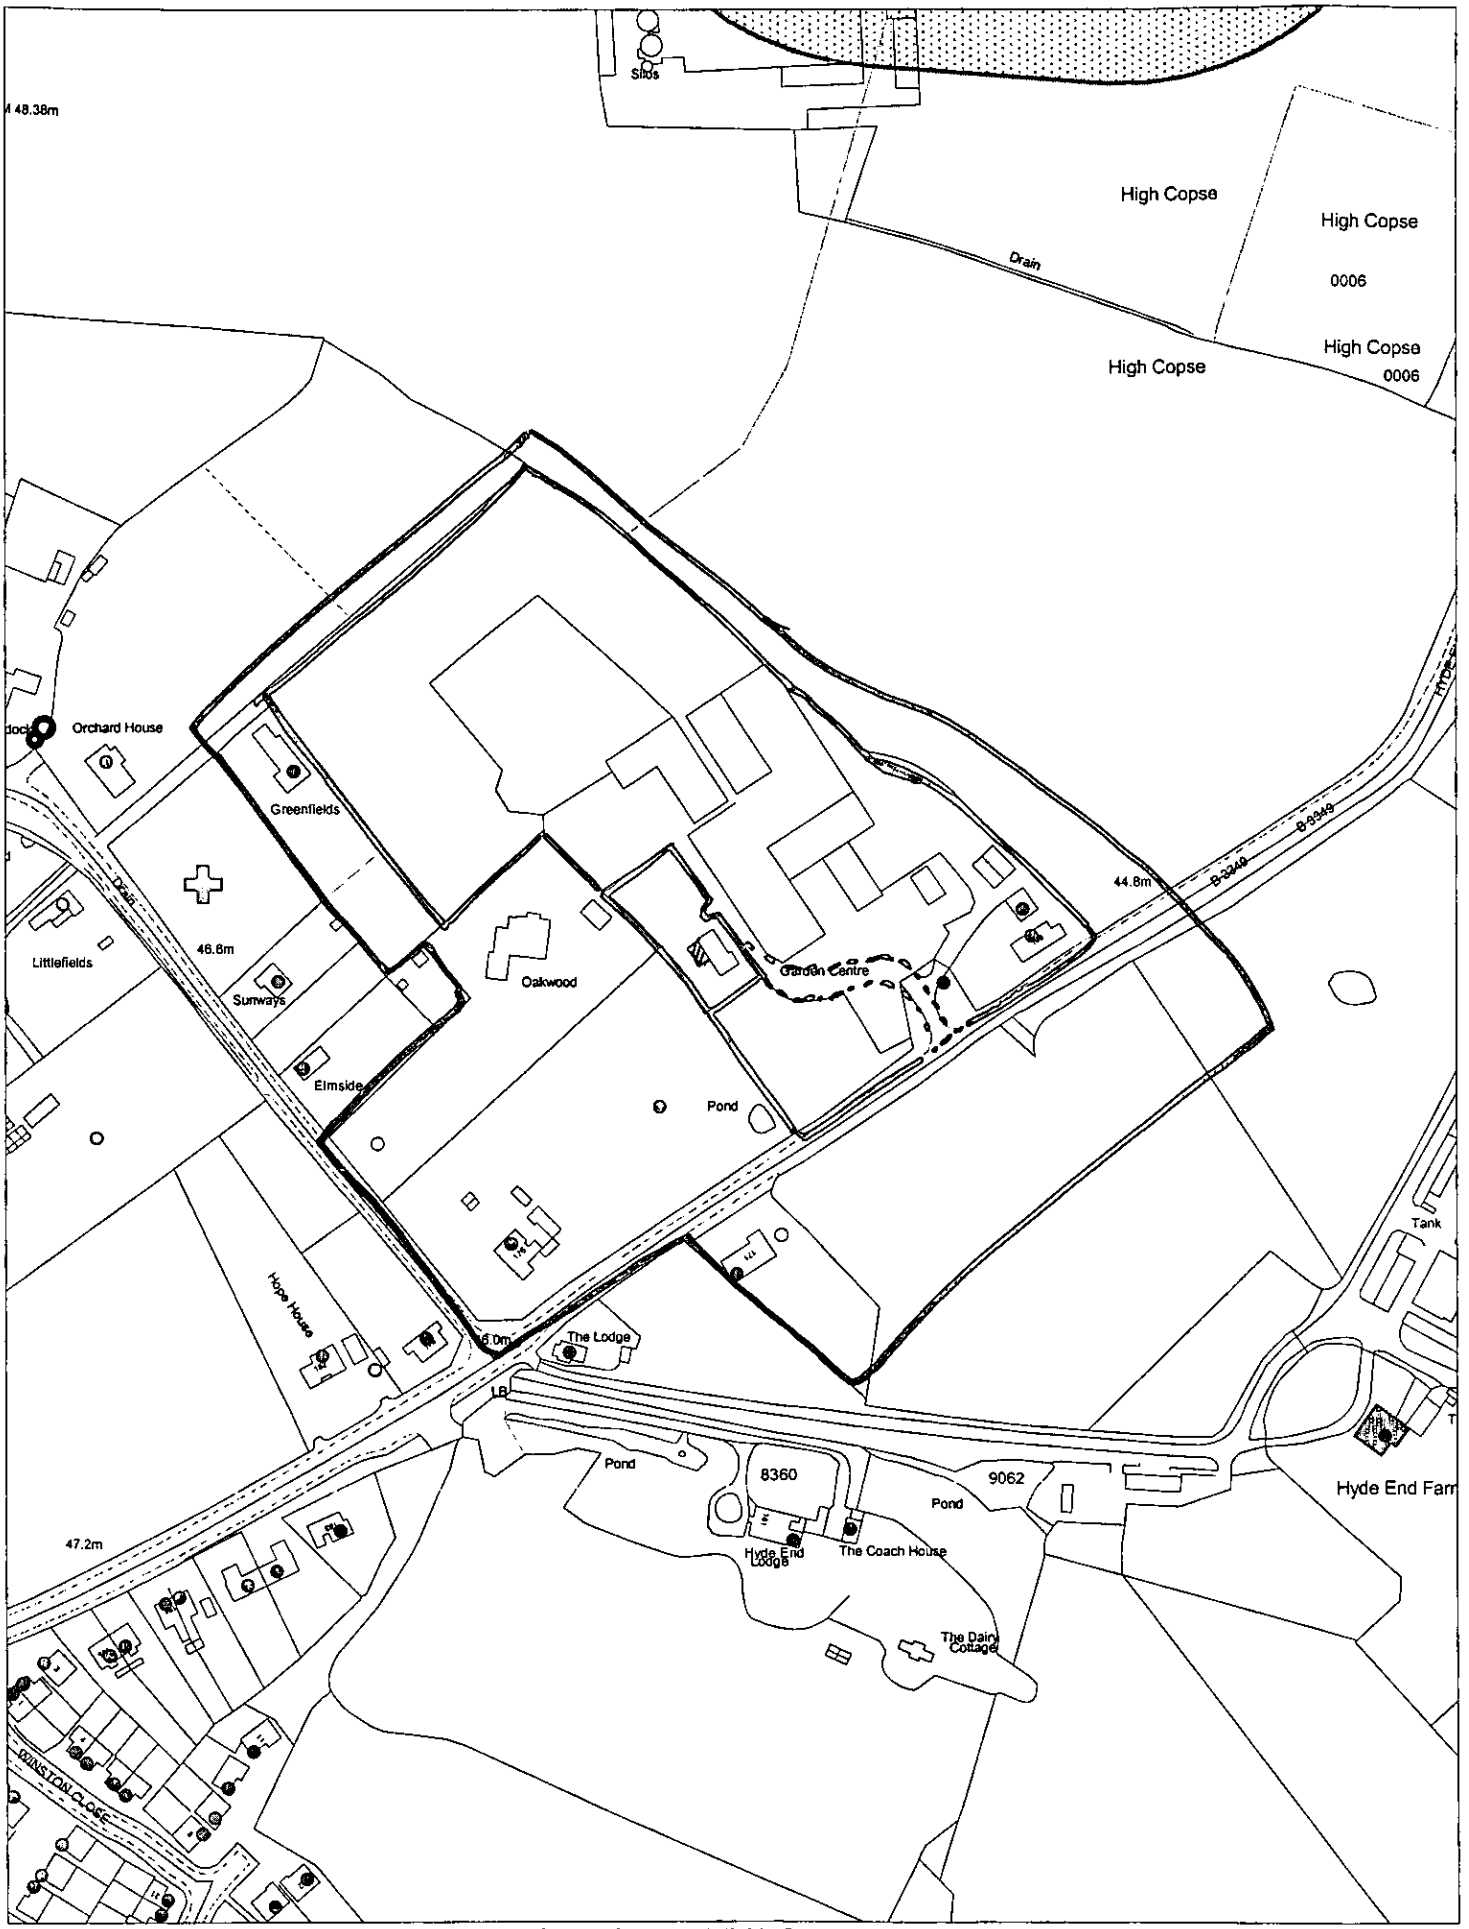

This map is based upon Ordnance Survey material with the permission of Ordnance Survey on behalf of the Controller of HMSO. © Crown Copyright.
Unauthorised reproduction infringes Crown Copyright and may lead to prosecution or civil proceedings.Wokingham District Council Licence LA086134

Development Control,Wokingham District Council.
4 December 2002

Scale: 1 : 2500