23.JAN.2003 8232

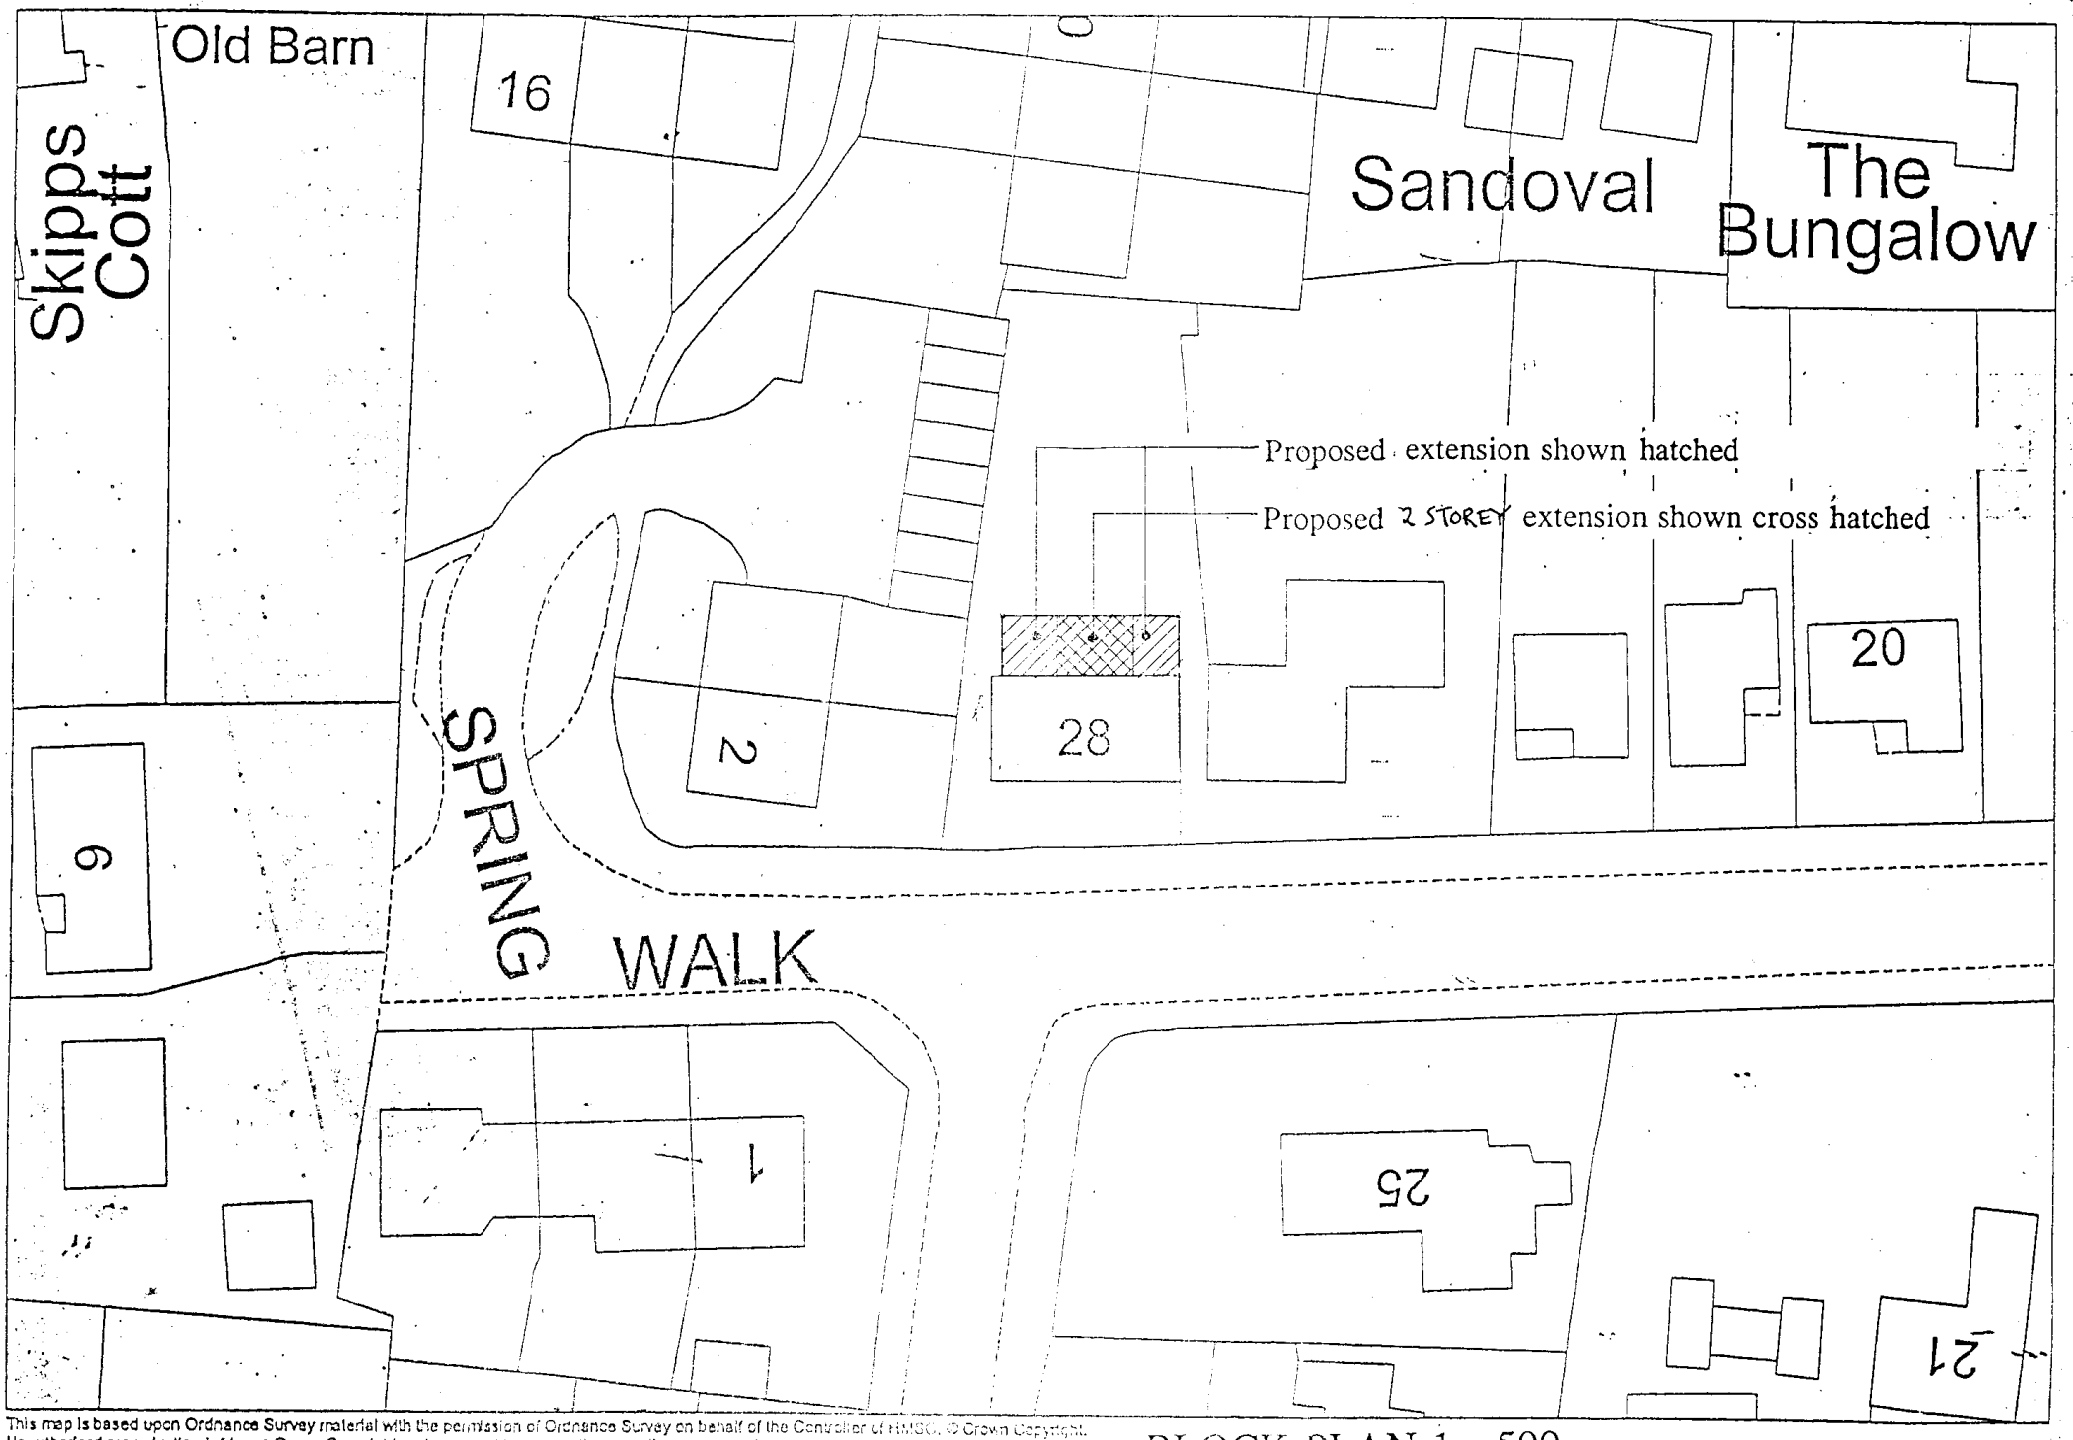


23.JAN.2003 8232

This map is based upon Ordnance Survey material with the permission of Ordnance Survey on behalf of the Controller of HMSO. © Crown Copyright. Unauthorised reproduction infringes Crown Copyright and may lead to prosecution or civil proceedings. Wokingham District Council licence LA088184

Central Support Section, Environmental Services, Wokingham District

BLOCK PLAN 1 : 500

SCALE 1:500

N

PLANNING APPROVAL

F/2002/8232/A

28 BRAMBRIDGE ROAD, WARGRAVE

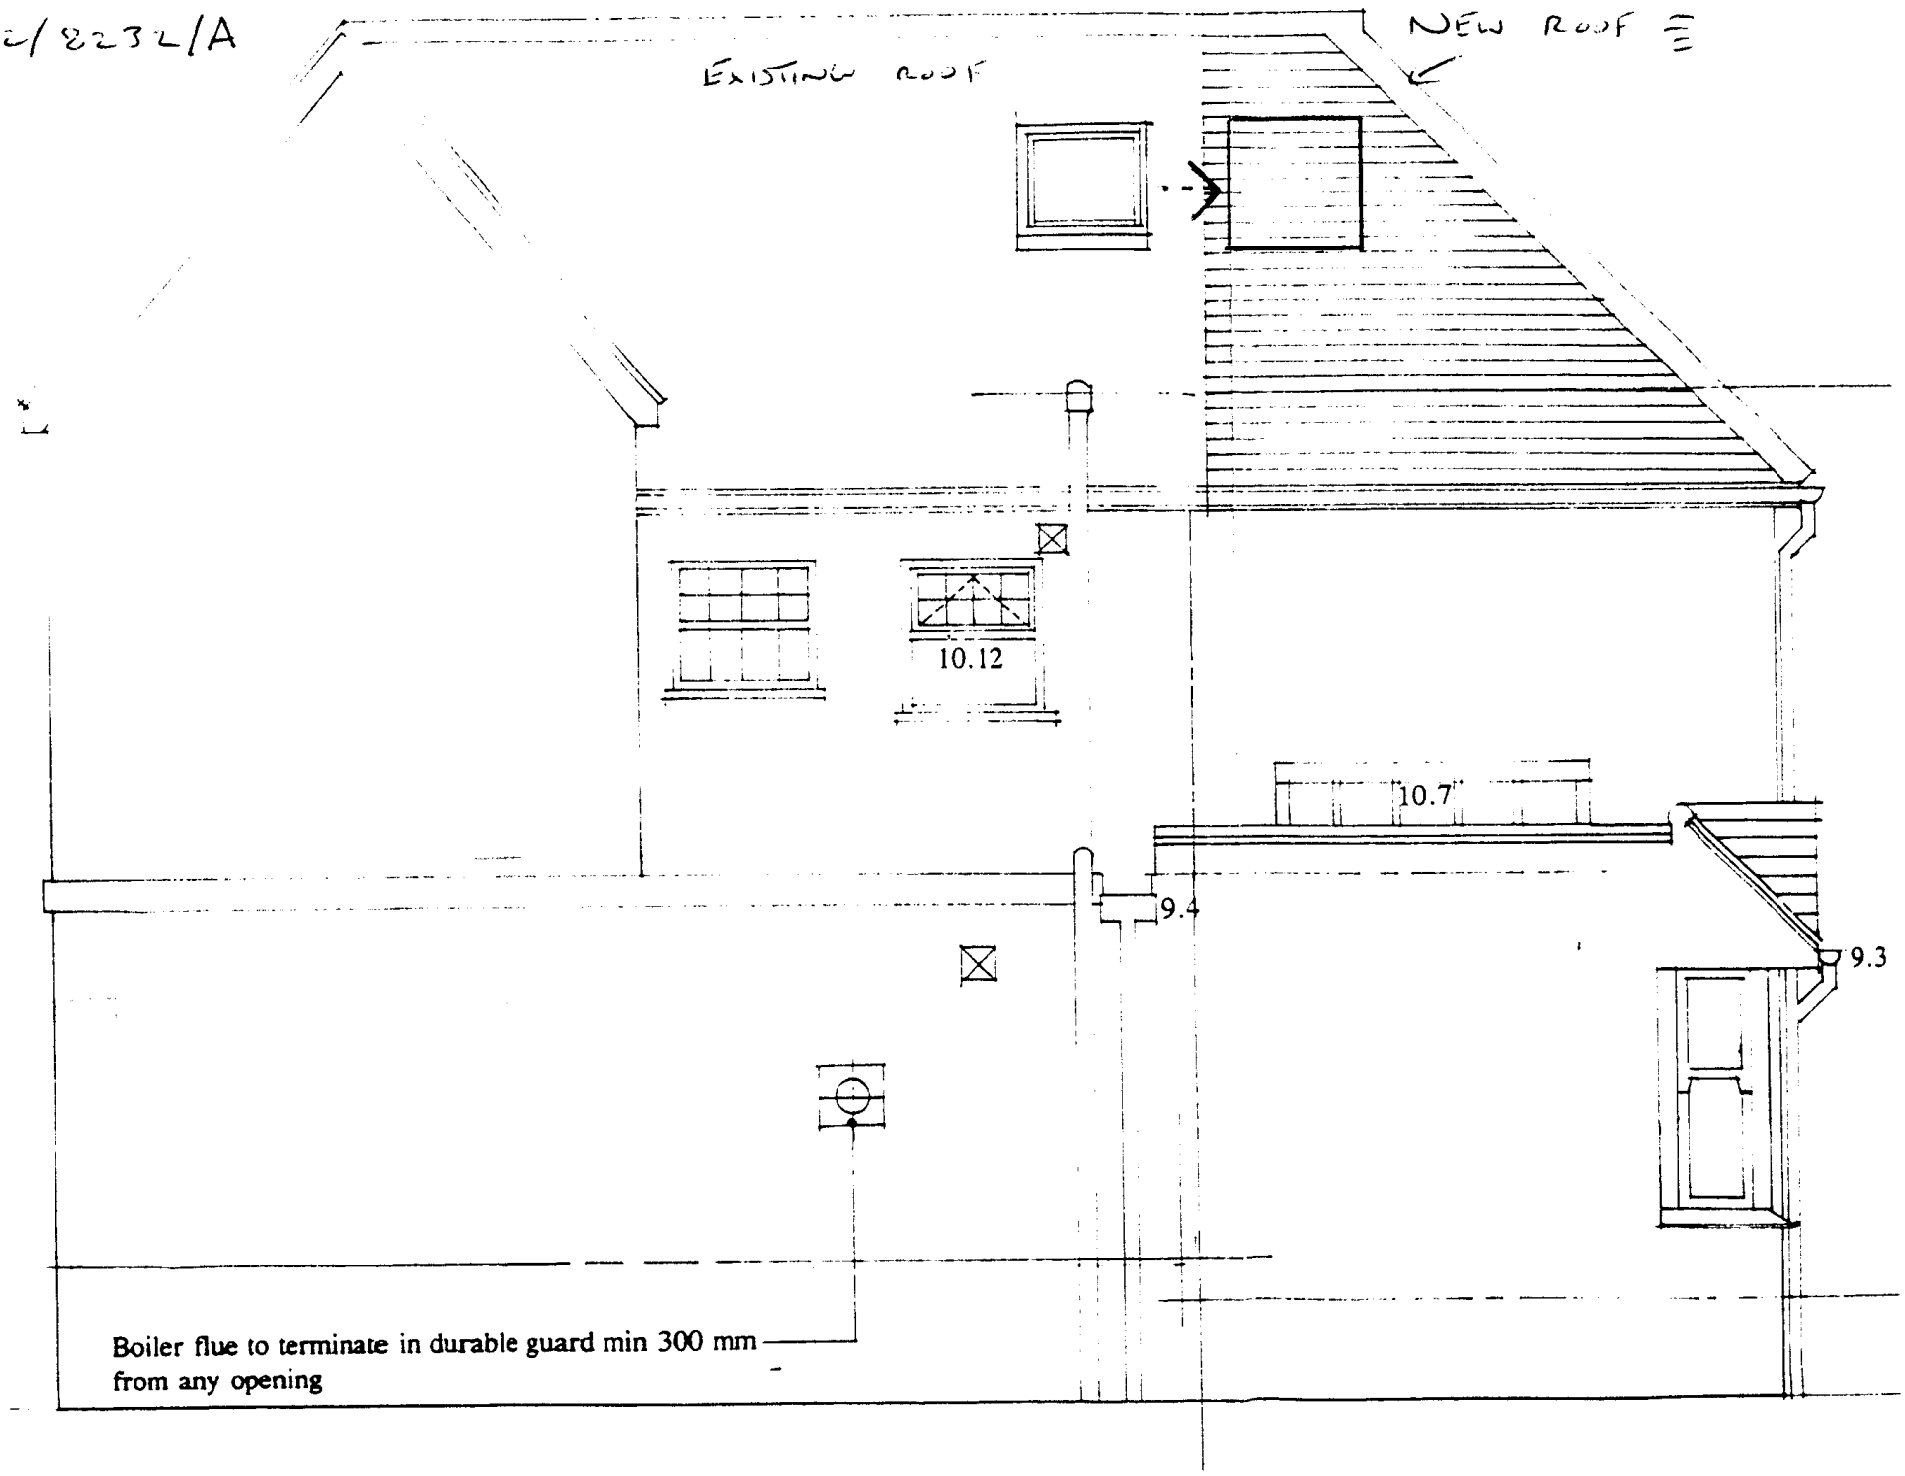

PLANNING APPROVAL

F/2002/823

28 BRAYBROOKE ROAD

WARGRAVE

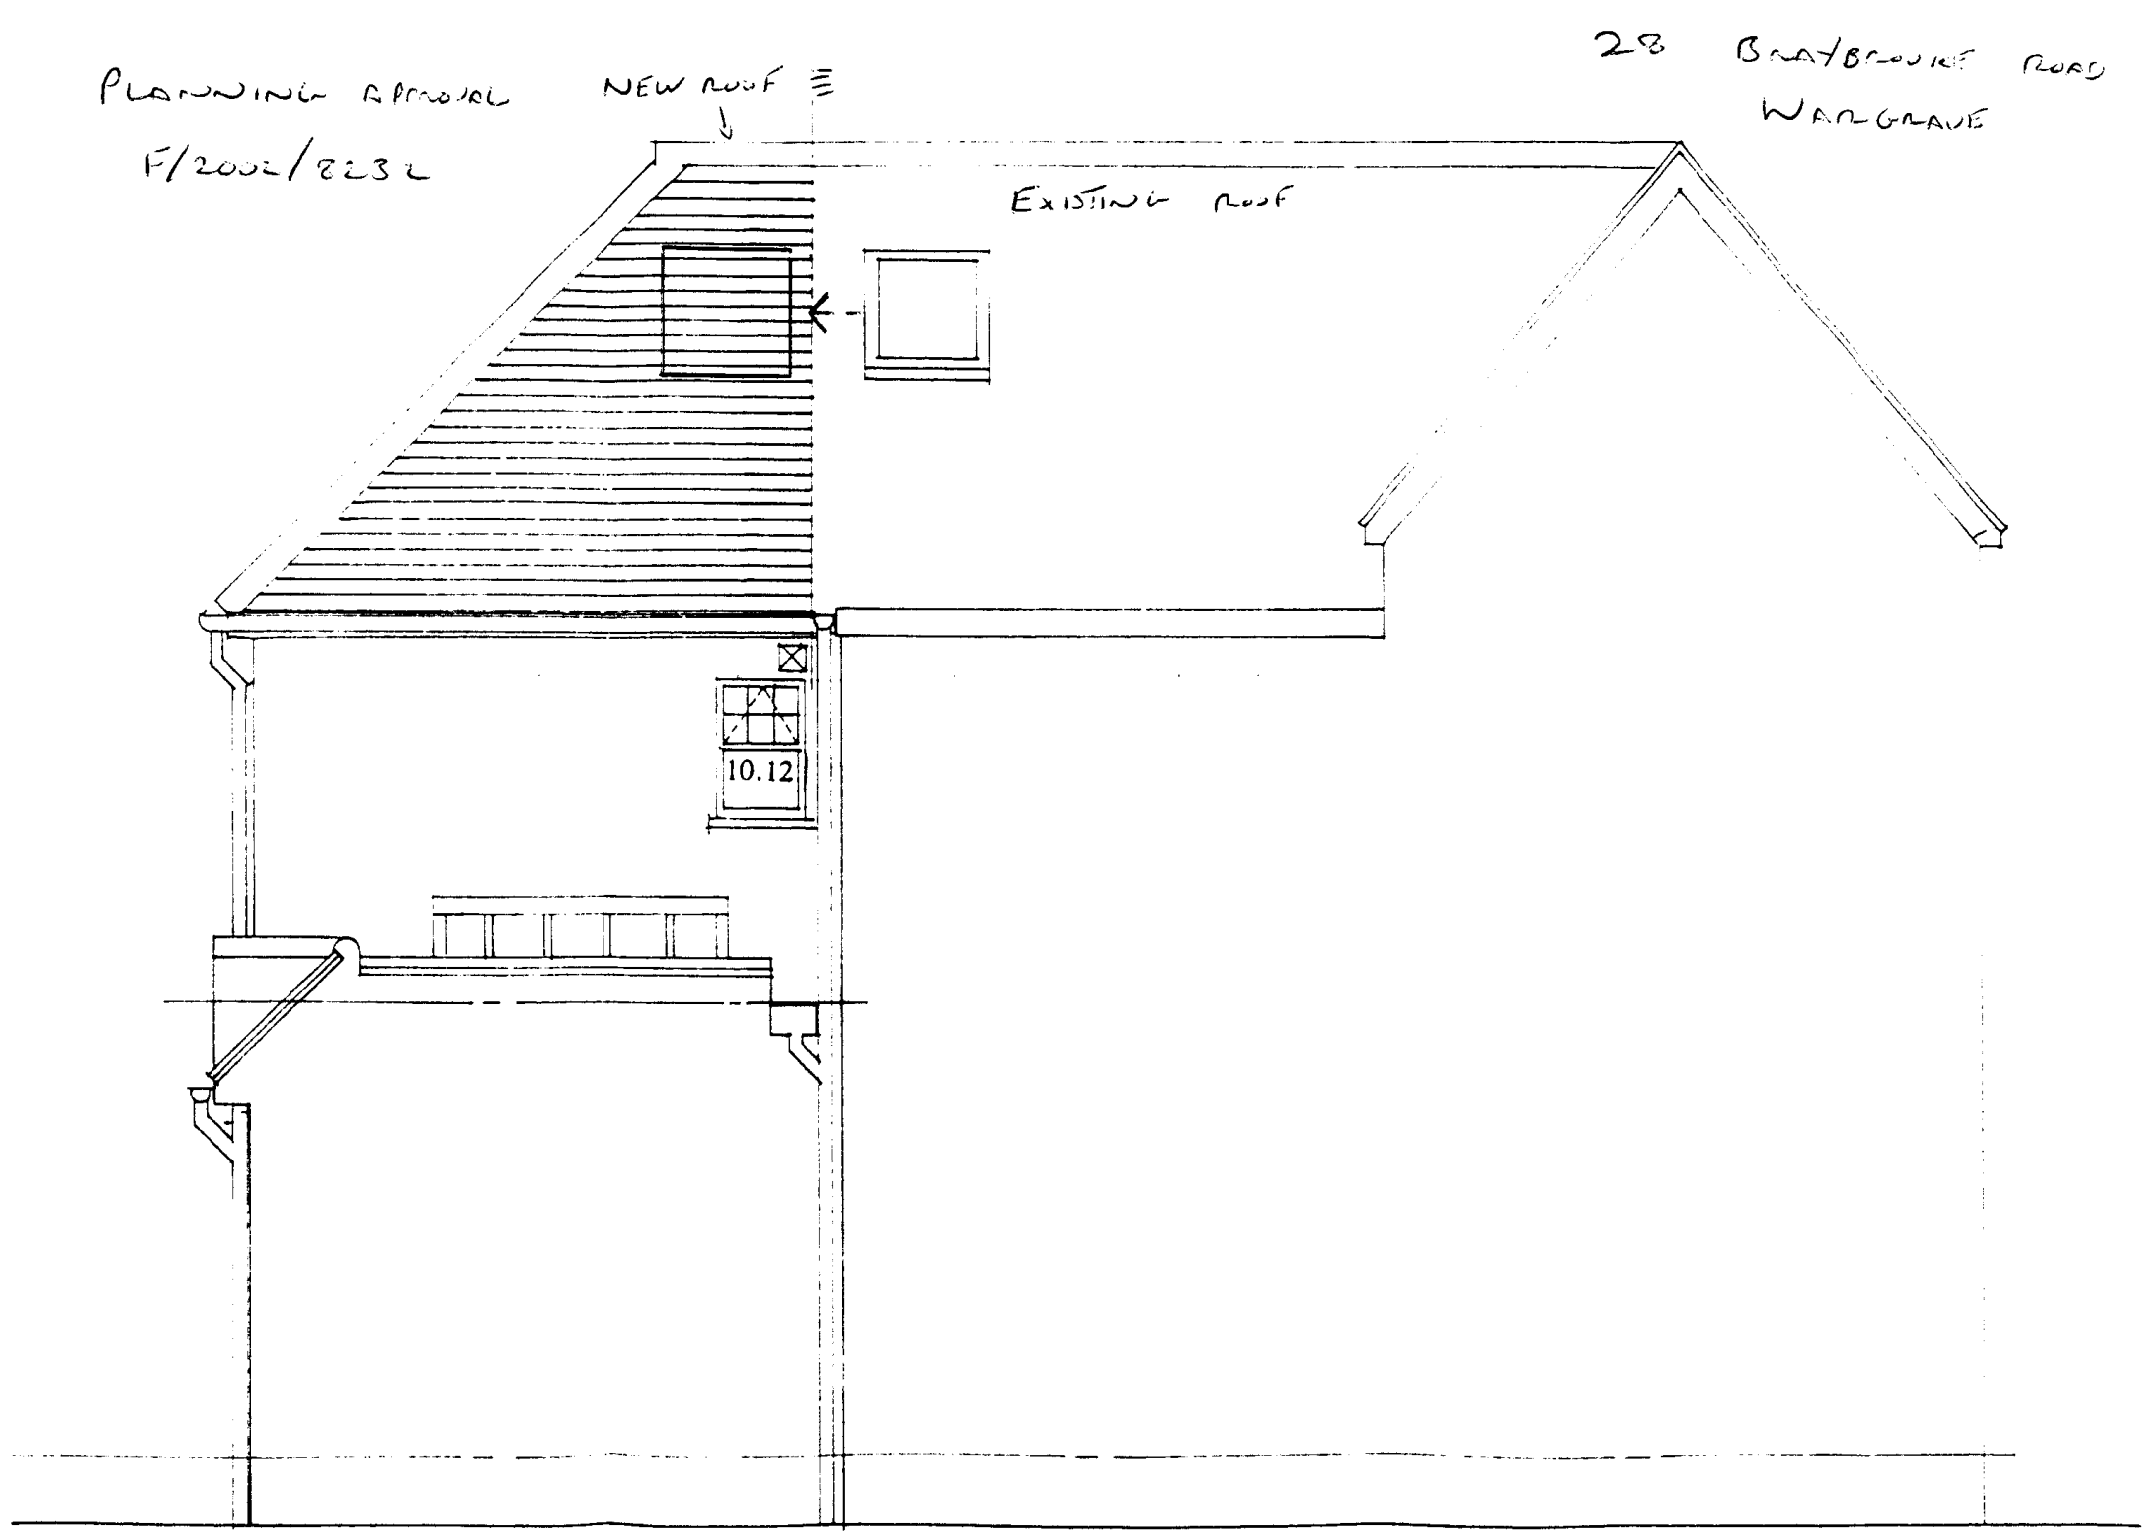

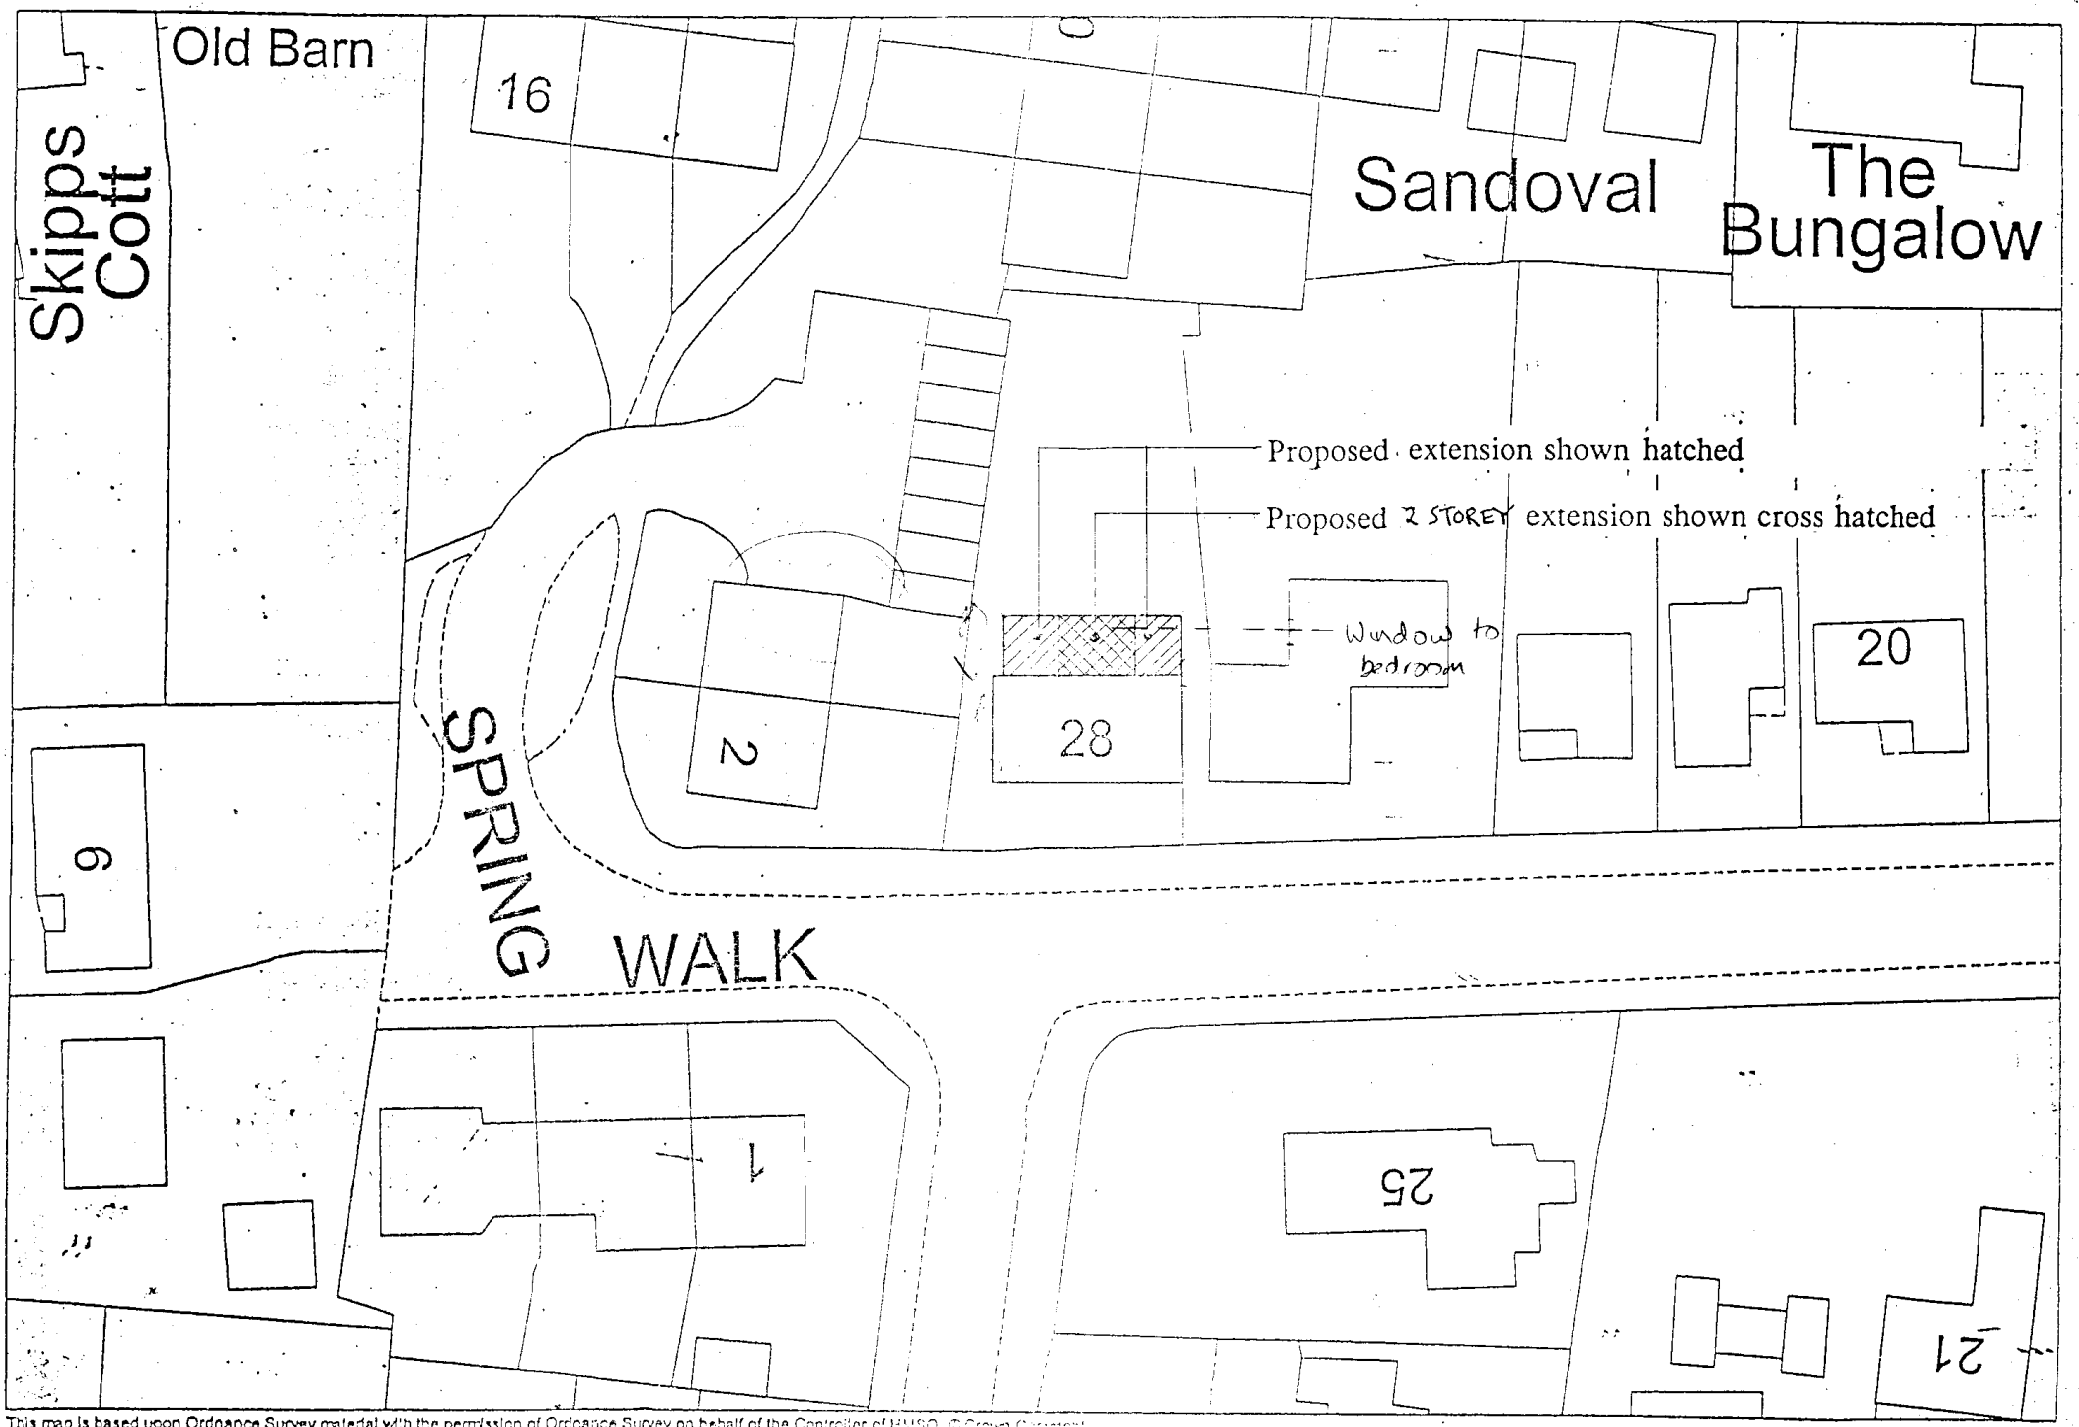


This map is based upon Ordnance Survey material with the permission of Ordnance Survey on behalf of the Controller of HMSO. © Crown Copyright. Unauthorised reproduction infringes Crown Copyright and may lead to prosecution or civil proceedings. Wokingham District Council Licence LA086124

BLOCK PLAN 1 : 500

SCALE 1:500

23.JAN.2003 82312

All materials to match existing. Walls to be facing brickwork to match existing. Roofs to be plain clay tile to match existing

rev a : Feb 03, ridge ht of original house amended.

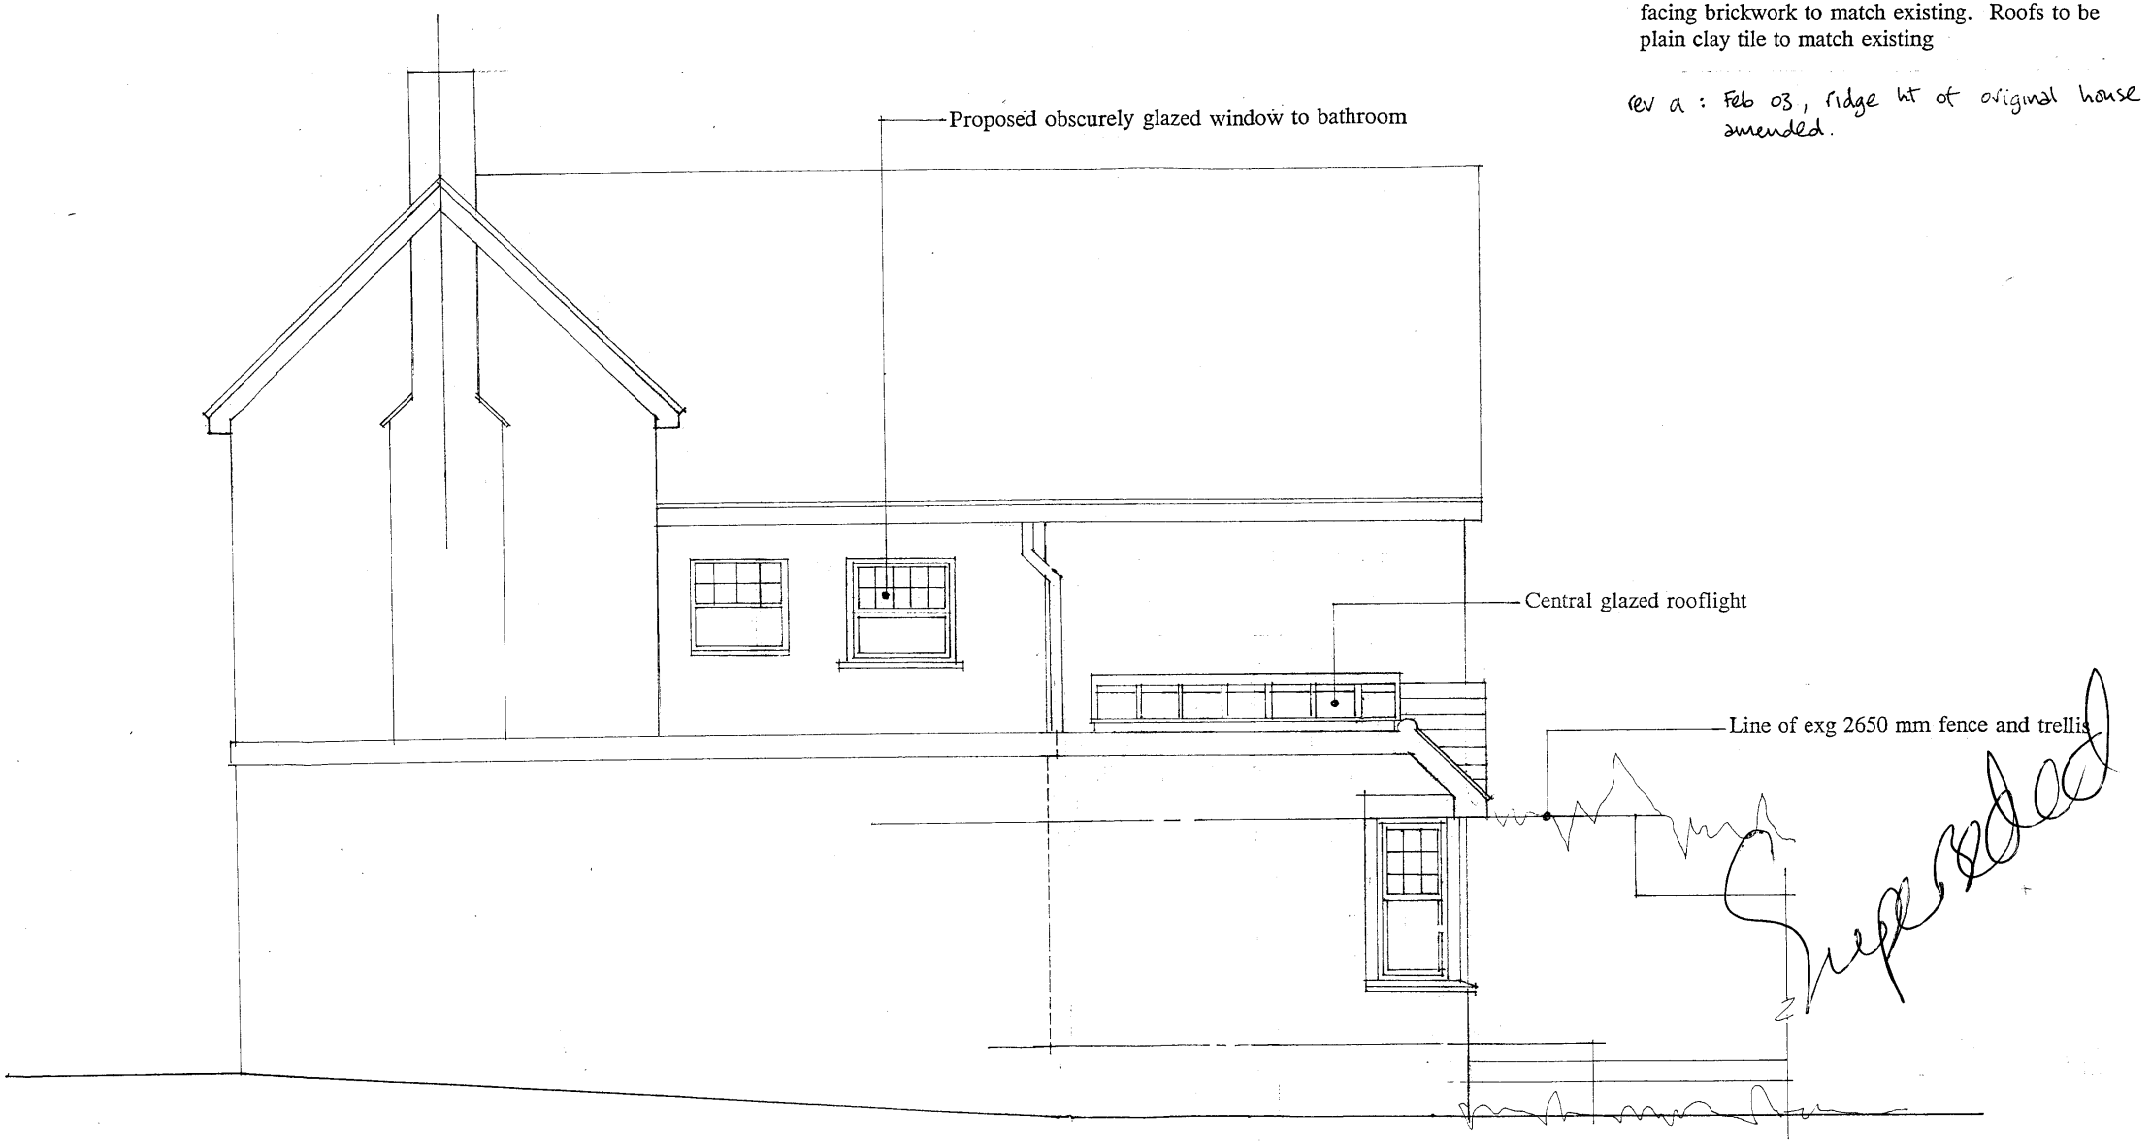


# BRAYBROOKE COTTAGE, 28 BRAYBROOKE ROAD, WARGRAVE
# PROPOSED REAR EXTENSION

## PROPOSED EAST ELEVATION

Dec 2002 Drawn by RT Scale 1 : 50 Dwg No RT/02/82/07 Rev a

**RICHARD TWEEDALE BSc Arch Dip Arch**
**Tel: (01628) 523652 Fax: (01628) 819324**

All materials to match existing. Walls to be facing brickwork to match existing. Roofs to be plain clay tile to match existing

rev a : Feb 03, ridge ht of original house amended.

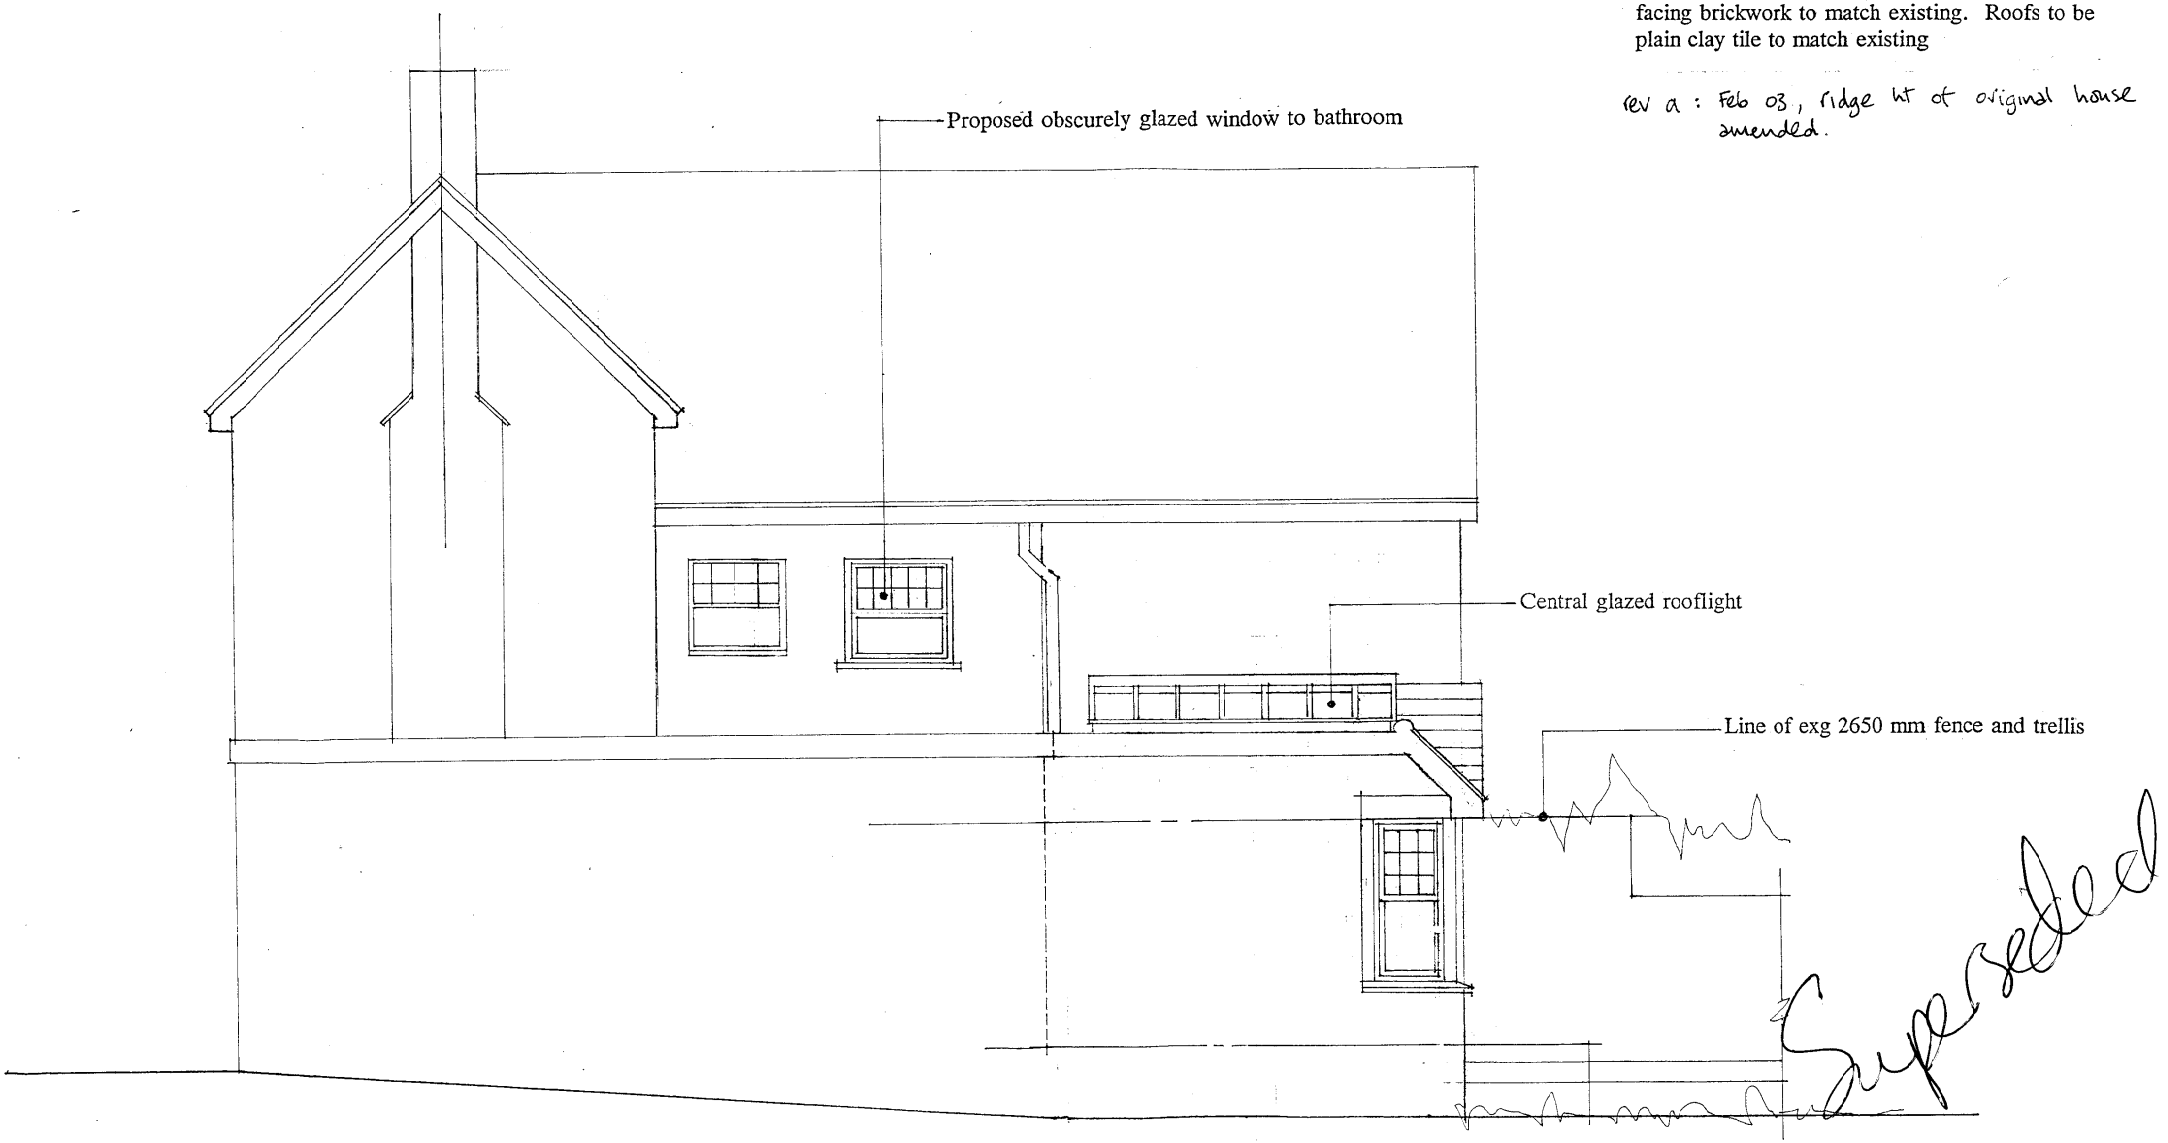


BRAYBROOKE COTTAGE, 28 BRAYBROOKE ROAD, WARGRAVE
PROPOSED REAR EXTENSION

PROPOSED EAST ELEVATION

Dec 2002 Drawn by RT Scale 1 : 50 Dwg No RT/02/82/07 Rev a

RICHARD TWEEDALE BSc Arch Dip Arch
Tel: (01628) 523652 Fax: (01628) 819324

All materials to match existing. Walls to be facing brickwork to match existing. Roofs to be plain clay tile to match existing

rev a : Feb 03, ridge ht of original house amended.

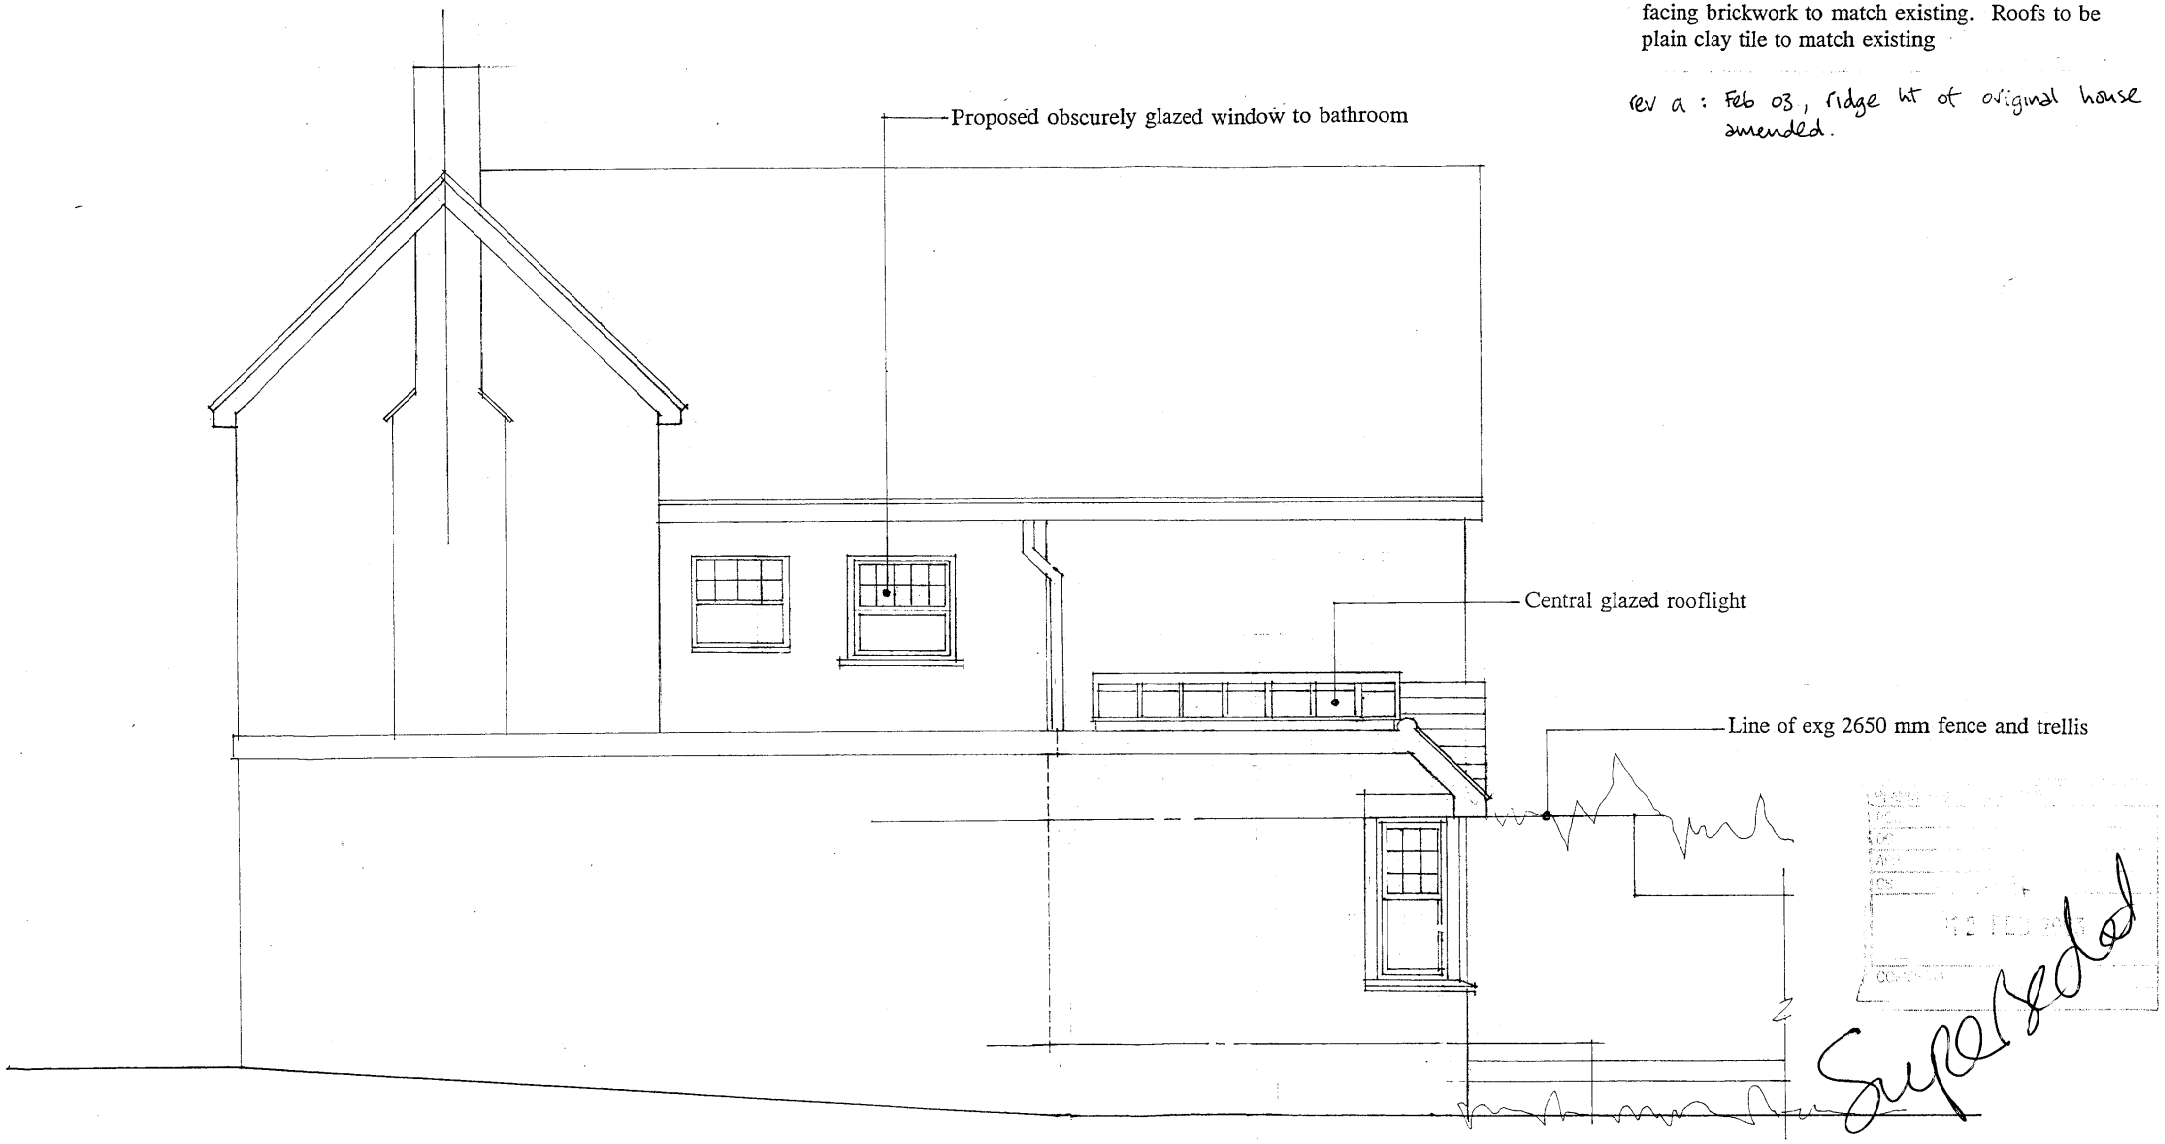


Superseded

# BRAYBROOKE COTTAGE, 28 BRAYBROOKE ROAD, WARGRAVE
# PROPOSED REAR EXTENSION

## PROPOSED EAST ELEVATION

Dec 2002 Drawn by RT Scale 1 : 50 Dwg No RT/02/82/07 Rev a

**RICHARD TWEEDALE** BSc Arch Dip Arch
**Tel: (01628) 523652 Fax: (01628) 819324**

All materials to match existing. Walls to be facing brickwork to match existing. Roofs to be plain clay tile to match existing

rev a : Feb 03, ridge ht of original house amended.

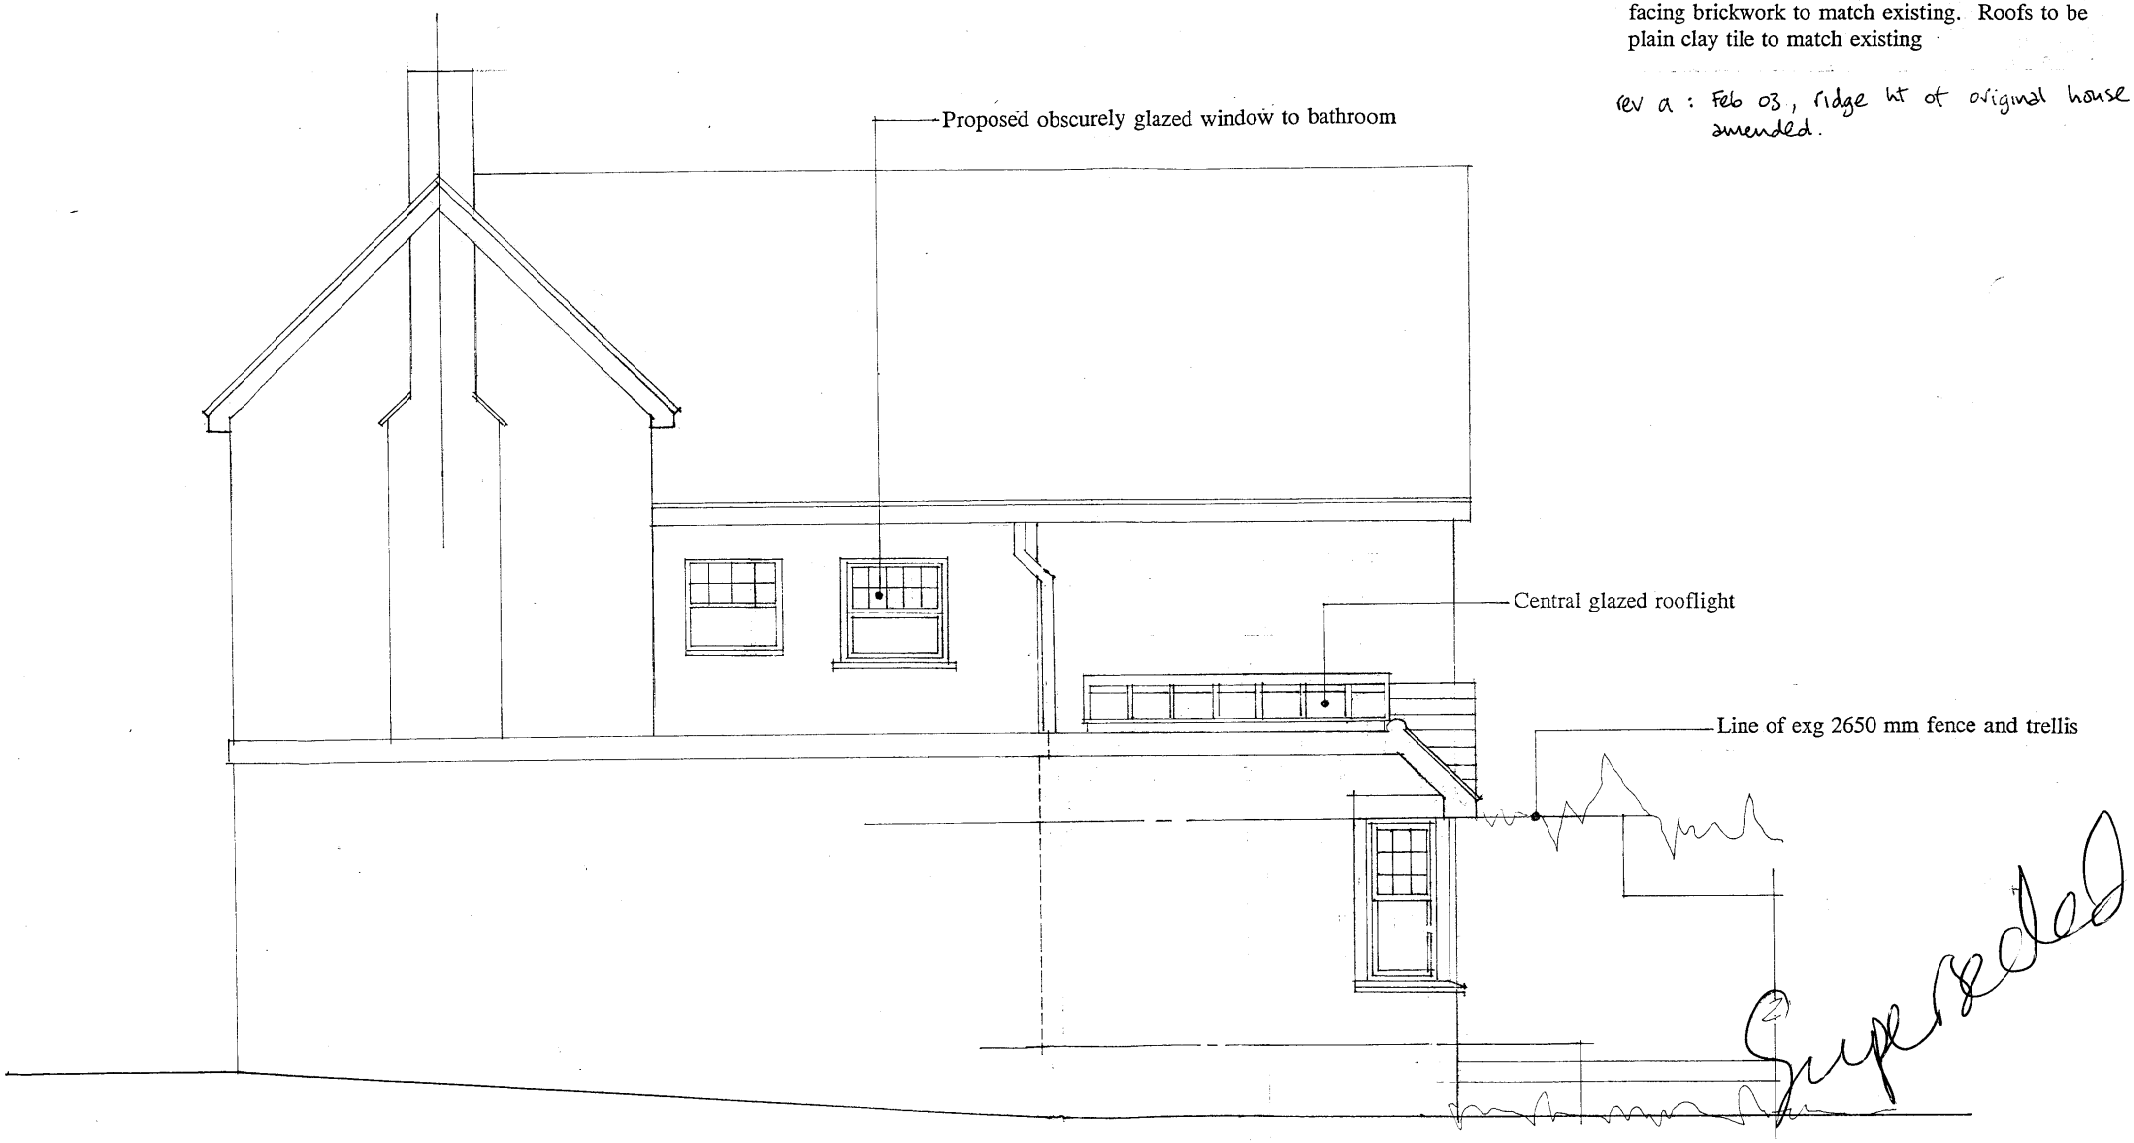


BRAYBROOKE COTTAGE, 28 BRAYBROOKE ROAD, WARGRAVE
PROPOSED REAR EXTENSION

PROPOSED EAST ELEVATION

Dec 2002 Drawn by RT Scale 1 : 50 Dwg No RT/02/82/07 Rev a

**RICHARD TWEEDALE BSc Arch Dip Arch**
**Tel: (01628) 523652 Fax: (01628) 819324**

All materials to match existing. Walls to be facing brickwork to match existing. Roofs to be plain clay tile to match existing

Rev a : Feb 03, Ridge height of original house amended.

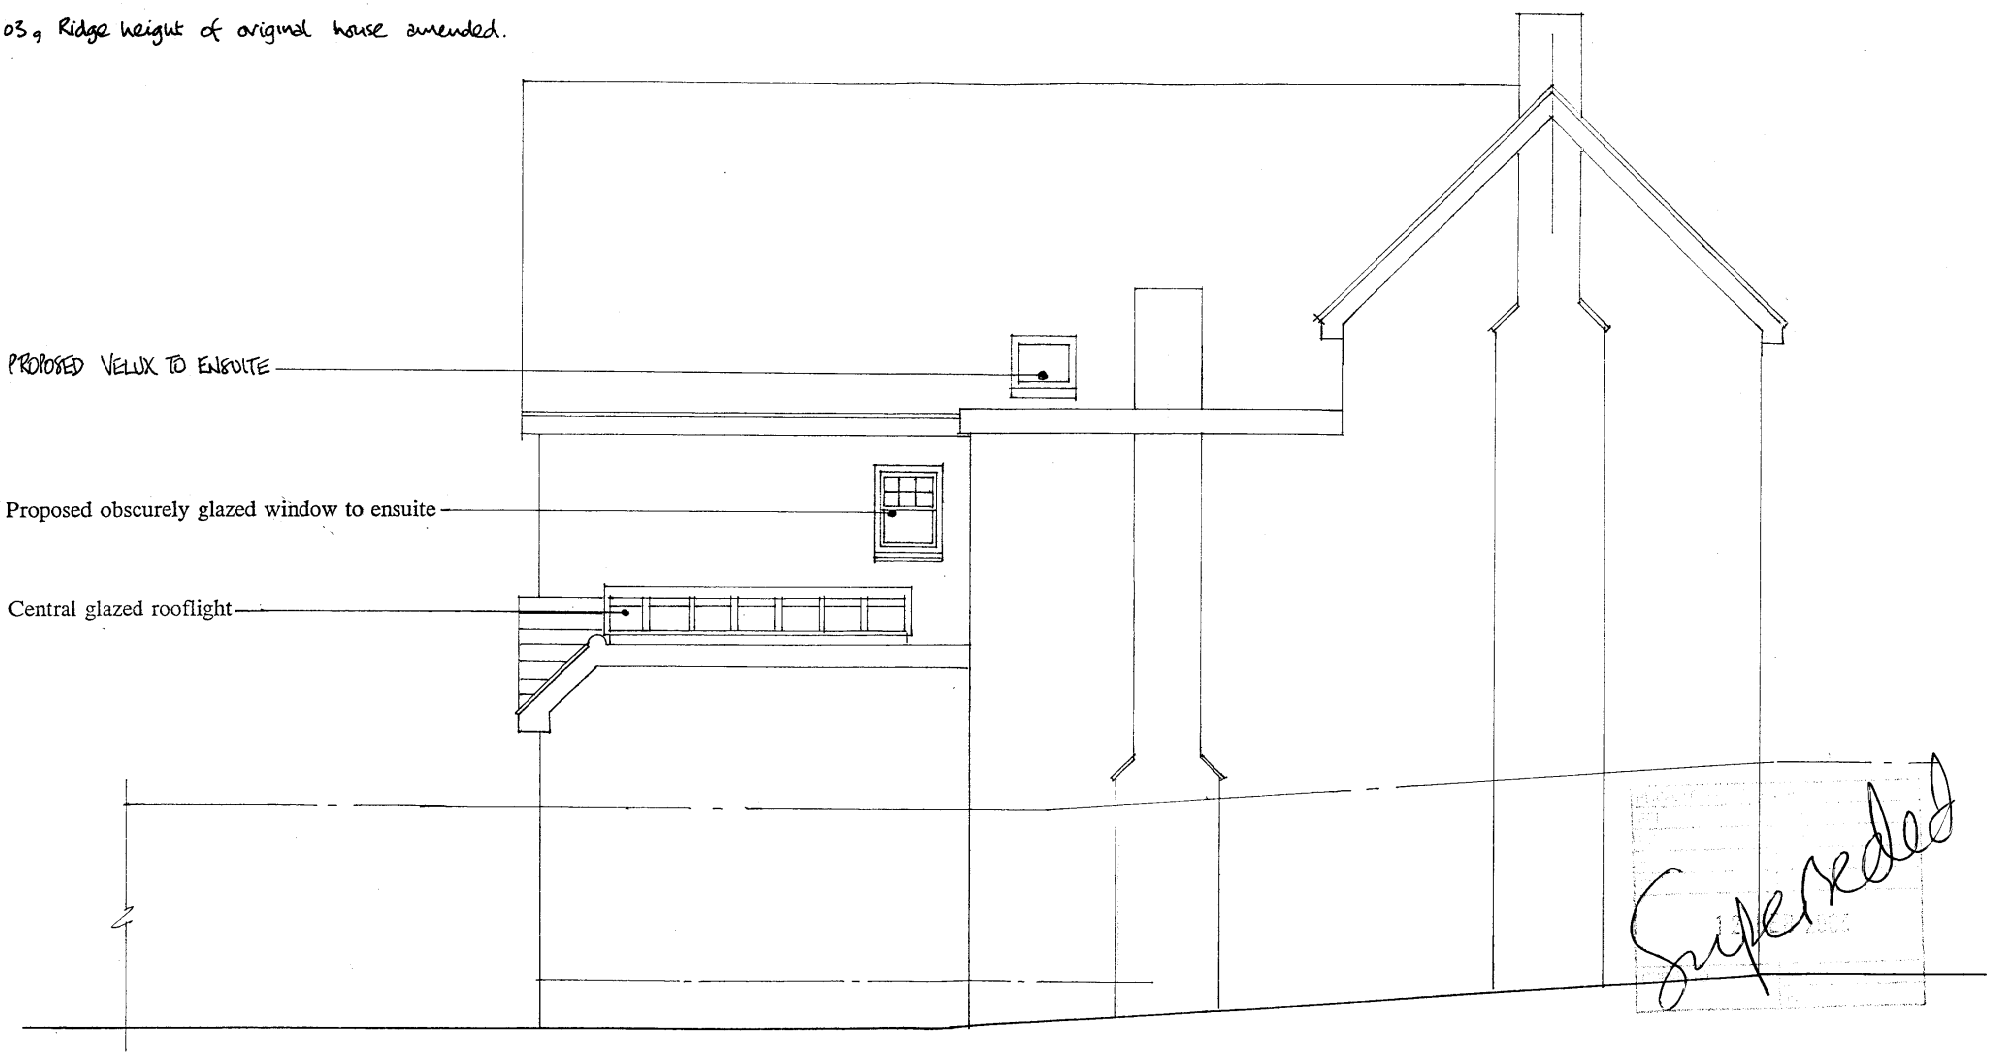


BRAYBROOKE COTTAGE, 28 BRAYBROOKE ROAD, WARGRAVE
PROPOSED REAR EXTENSION

PROPOSED WEST ELEVATION

Dec 2002 Drawn by RT. Scale 1 : 50 Dwg No RT/02/82/08 Rev a.

**RICHARD TWEEDALE** BSc Arch Dip Arch
**Tel: (01628) 523652 Fax: (01628) 819324**

All materials to match existing. Walls to be facing brickwork to match existing. Roofs to be plain clay tile to match existing

Rev a : Feb 03, Ridge height of original house amended.

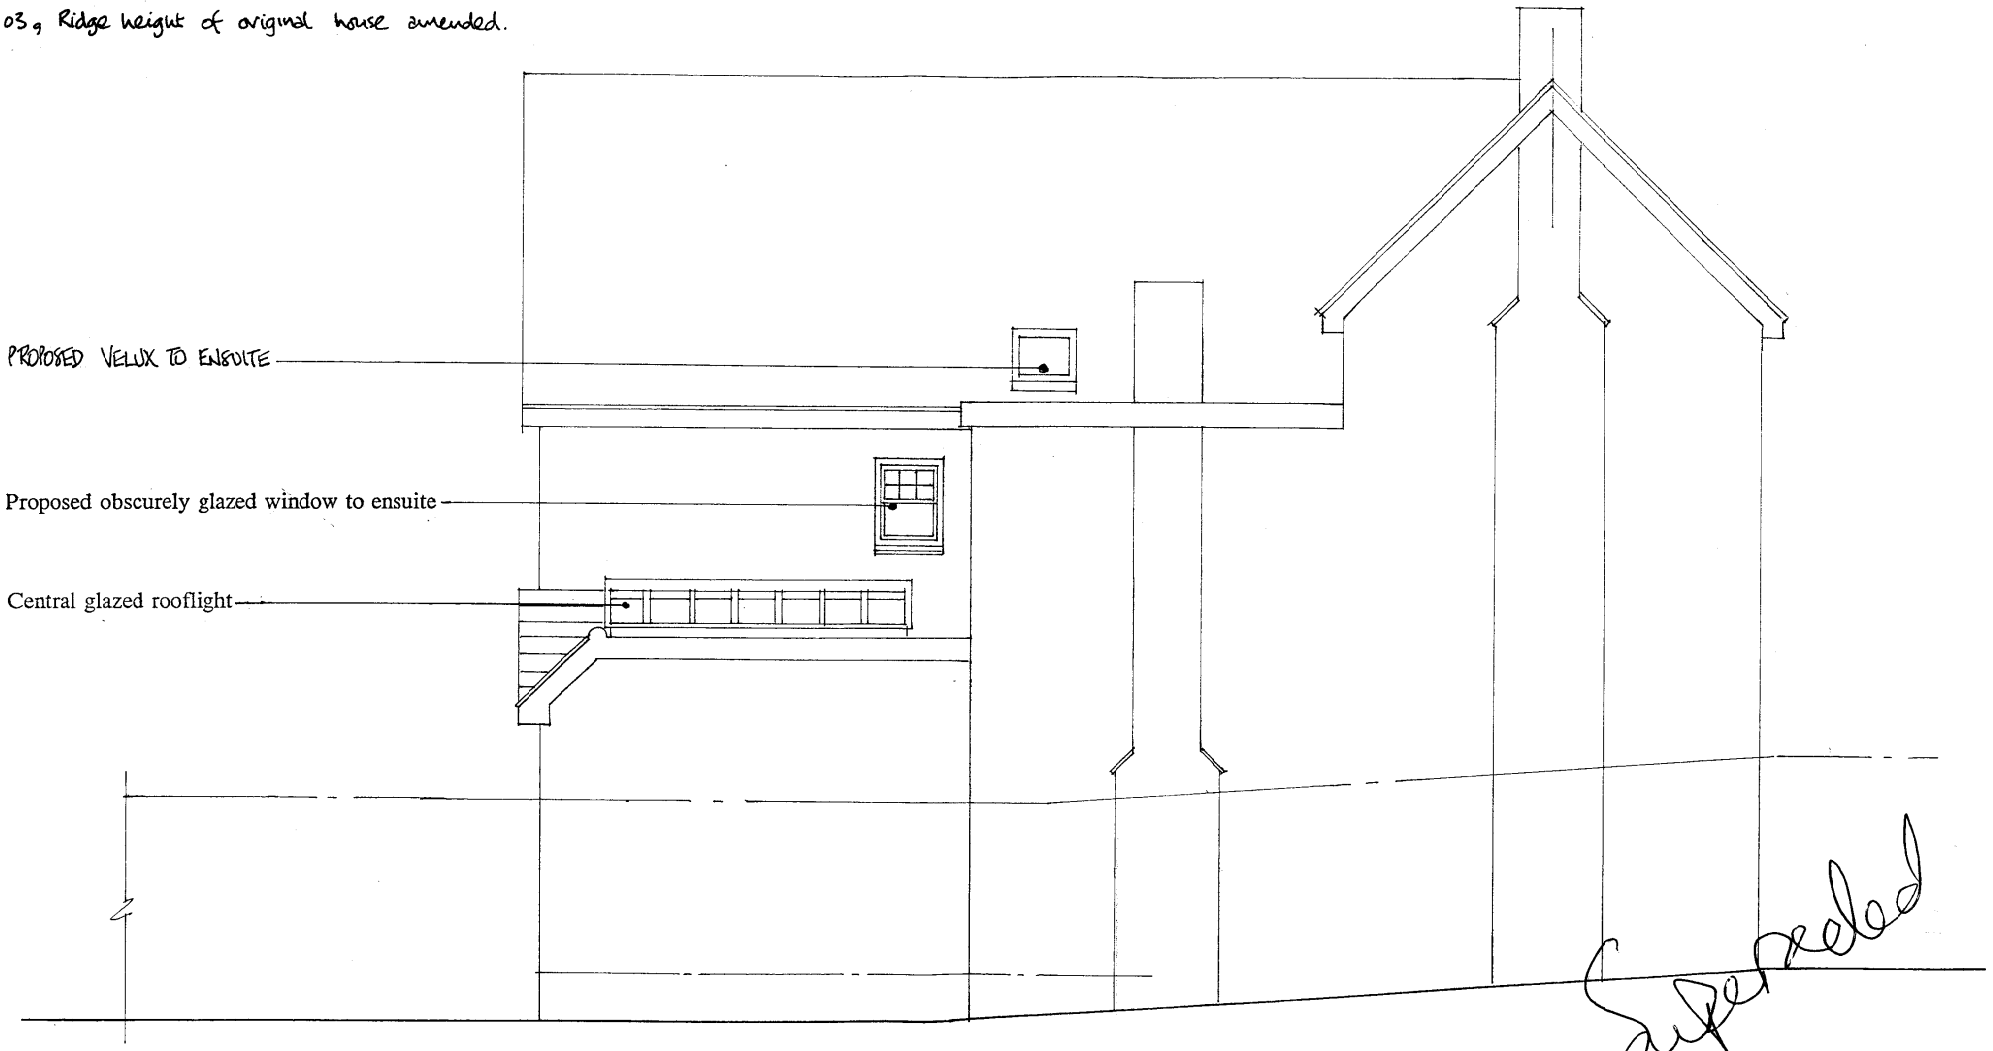


Superseded

BRAYBROOKE COTTAGE, 28 BRAYBROOKE ROAD, WARGRAVE
PROPOSED REAR EXTENSION

PROPOSED WEST ELEVATION

Dec 2002 Drawn by RWT. Scale 1 : 50 Dwg No RT/02/82/08 Rev a.

**RICHARD TWEEDALE** BSc Arch Dip Arch
**Tel: (01628) 523652 Fax: (01628) 819324**

All materials to match existing. Walls to be facing brickwork to match existing. Roofs to be plain clay tile to match existing

Rev a : Feb 03 g Ridge height of original house amended.

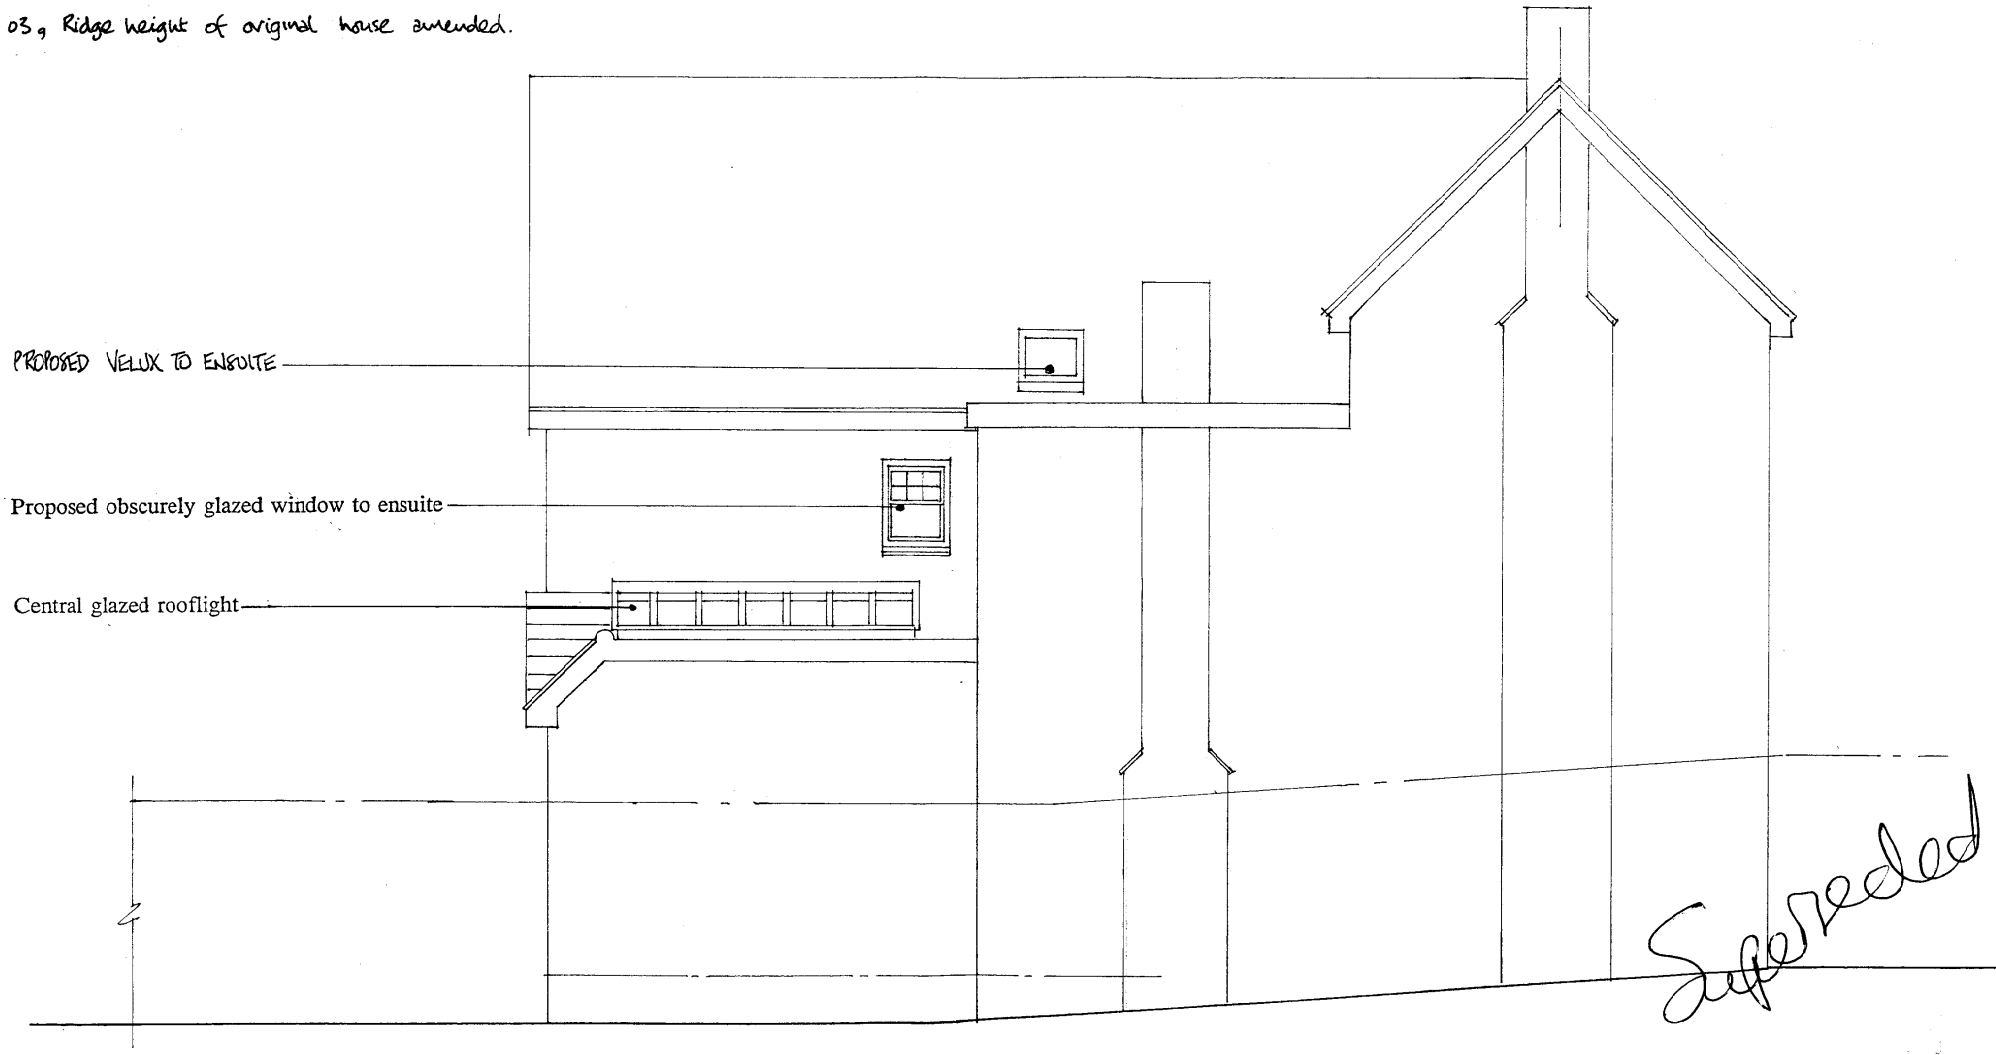


BRAYBROOKE COTTAGE, 28 BRAYBROOKE ROAD, WARGRAVE
PROPOSED REAR EXTENSION

PROPOSED WEST ELEVATION

Dec 2002 Drawn by RWT. Scale 1 : 50 Dwg No RT/02/82/08 Rev a.

**RICHARD TWEEDALE BSc Arch Dip Arch**
**Tel: (01628) 523652 Fax: (01628) 819324**

All materials to match existing. Walls to be facing brickwork to match existing. Roofs to be plain clay tile to match existing

Rev a : Feb 03 g Ridge height of original house amended.

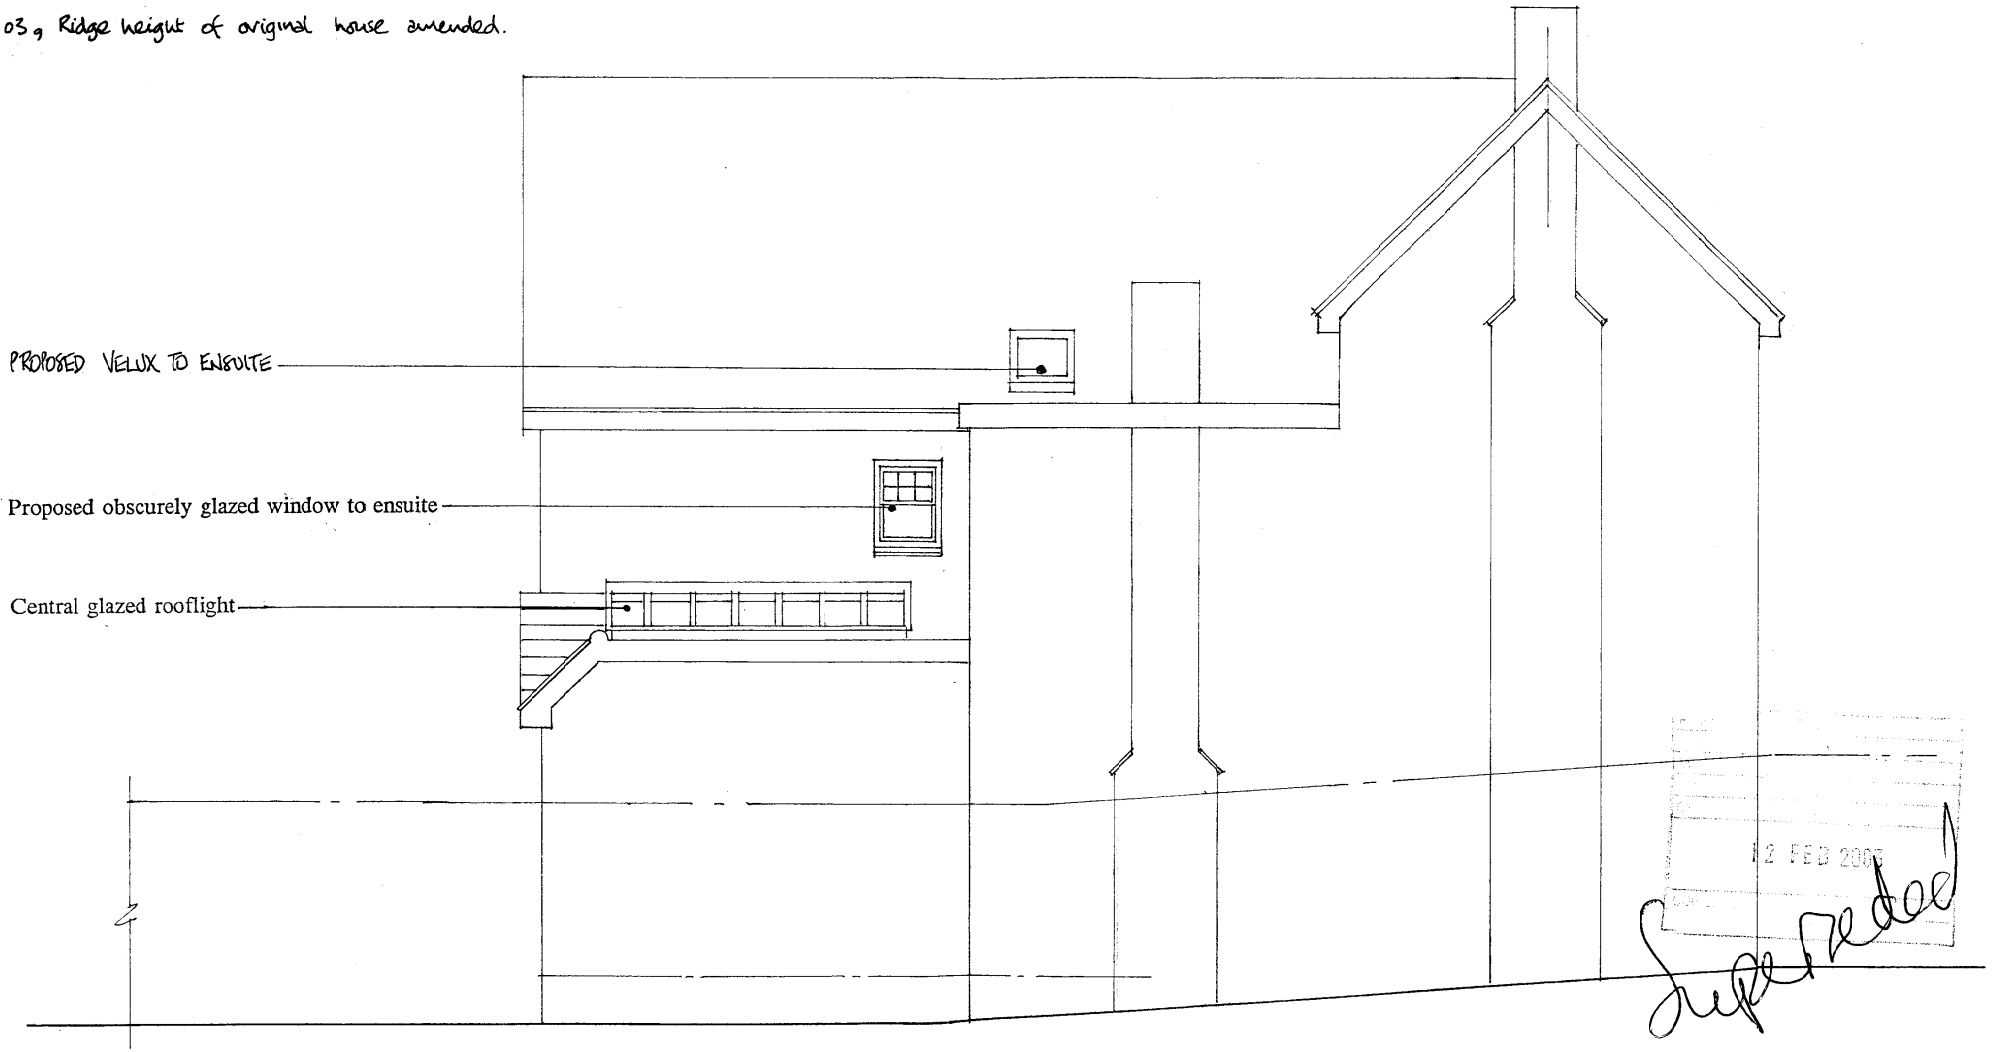


BRAYBROOKE COTTAGE, 28 BRAYBROOKE ROAD, WARGRAVE
PROPOSED REAR EXTENSION

PROPOSED WEST ELEVATION

Dec 2002 Drawn by RWT. Scale 1 : 50 Dwg No RT/02/82/08 Rev a.

**RICHARD TWEEDALE BSc Arch Dip Arch**
**Tel: (01628) 523652 Fax: (01628) 819324**

All materials to match existing. Walls to be facing brickwork to match existing. Roofs to be plain clay tile to match existing

Rev a : Feb 03 - Ridge height of original house amended.

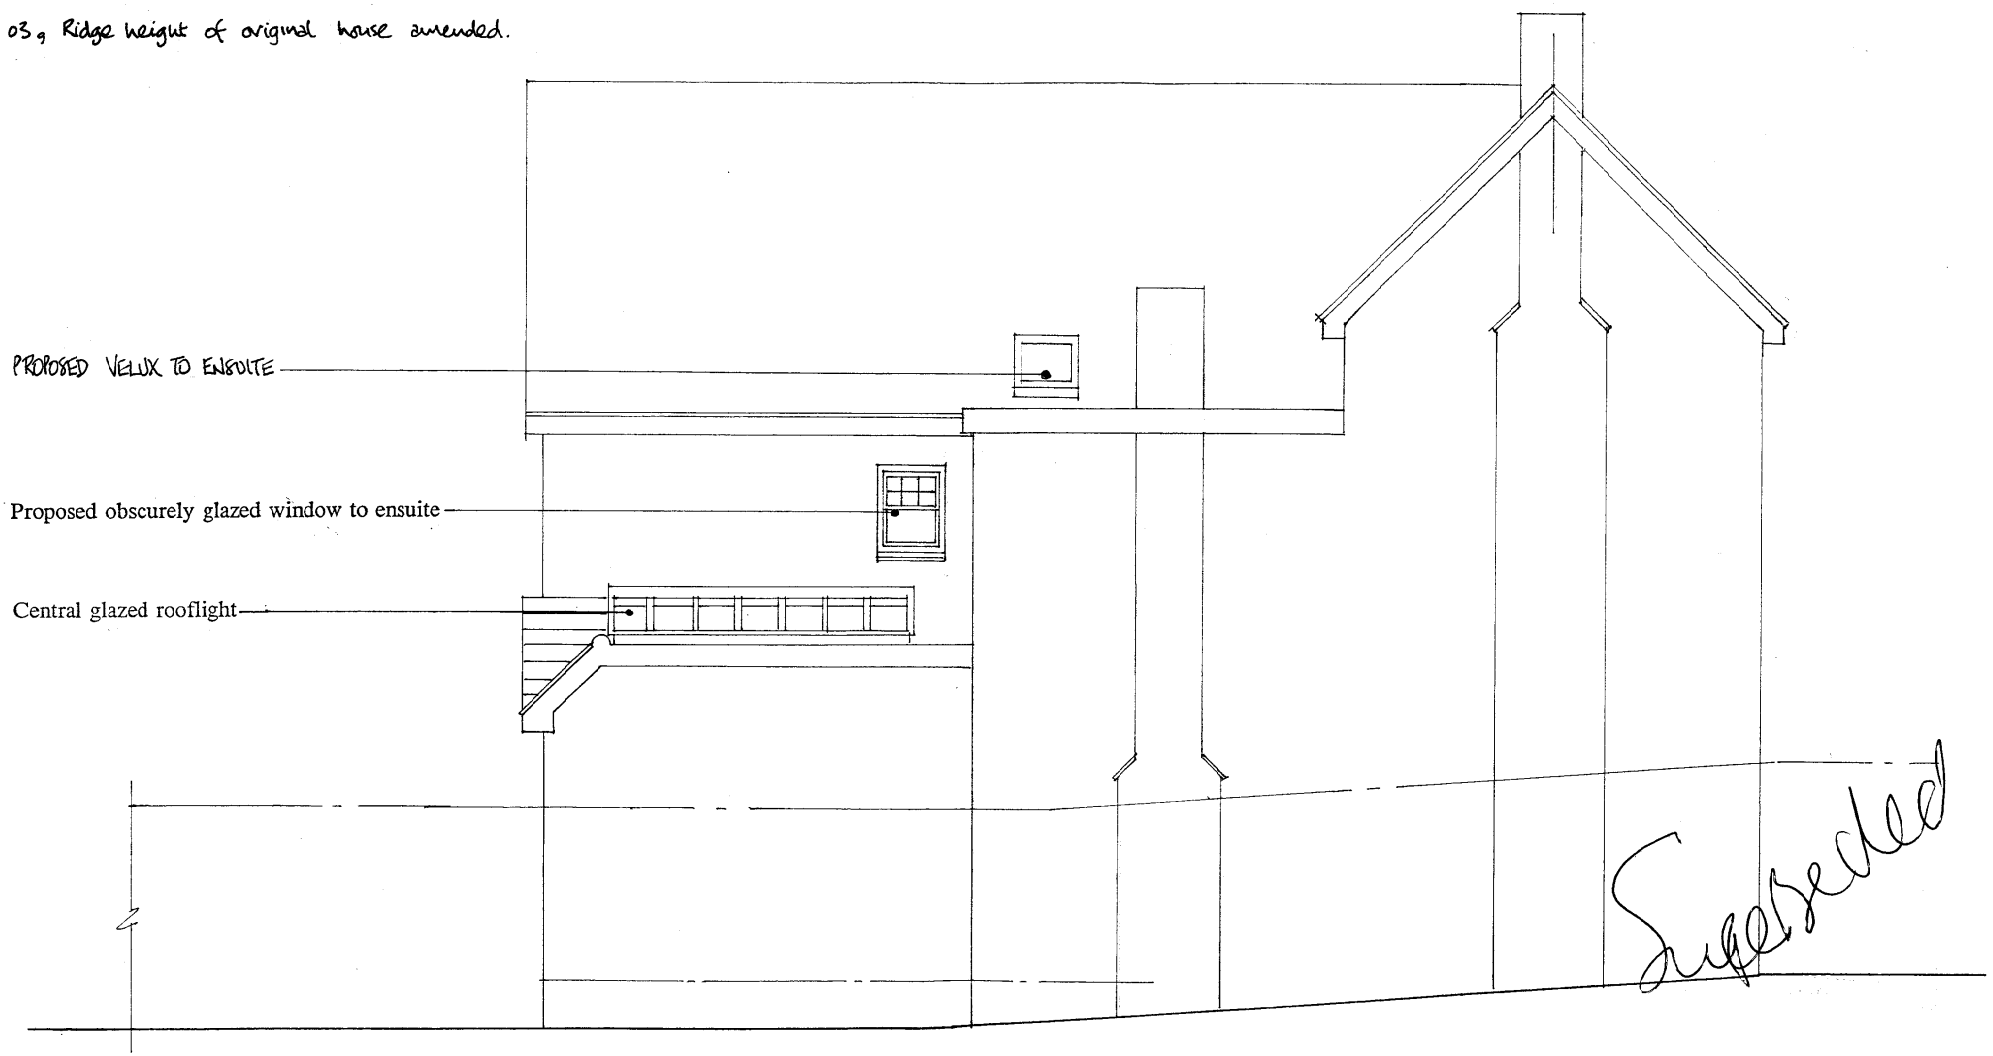


BRAYBROOKE COTTAGE, 28 BRAYBROOKE ROAD, WARGRAVE
PROPOSED REAR EXTENSION

PROPOSED WEST ELEVATION

Dec 2002 Drawn by RWT. Scale 1 : 50 Dwg No RT/02/82/08 Rev a.

**RICHARD TWEEDALE** BSc Arch Dip Arch
Tel: (01628) 523652 Fax: (01628) 819324

All materials to match existing. Walls to be facing brickwork to match existing. Roofs to be plain clay tile to match existing

rev a : Feb 03, ridge ht of original house amended.




BRAYBROOKE COTTAGE, 28 BRAYBROOKE ROAD, WARGRAVE
PROPOSED REAR EXTENSION

PROPOSED NORTH ELEVATION

Dec 2002 Drawn by Scale 1 : 50 Dwg No RT/02/82/06 Rev a

RICHARD TWEEDALE BSc Arch Dip Arch
Tel: (01628) 523652 Fax: (01628) 8193

All materials to match existing. Walls to be facing brickwork to match existing. Roofs to be plain clay tile to match existing

rev a : Feb 03, ridge ht of original house amended.




Superseded

BRAYBROOKE COTTAGE, 28 BRAYBROOKE ROAD, WARGRAVE
PROPOSED REAR EXTENSION

PROPOSED NORTH ELEVATION

Dec 2002 Drawn by Scale 1 : 50 Dwg No RT/02/82/06 Rev a

RICHARD TWEEDALE BSc Arch Dip Arch
Tel: (01628) 523652 Fax: (01628) 81932

All materials to match existing. Walls to be facing brickwork to match existing. Roofs to be plain clay tile to match existing

rev a : Feb 03, ridge ht of original house amended.

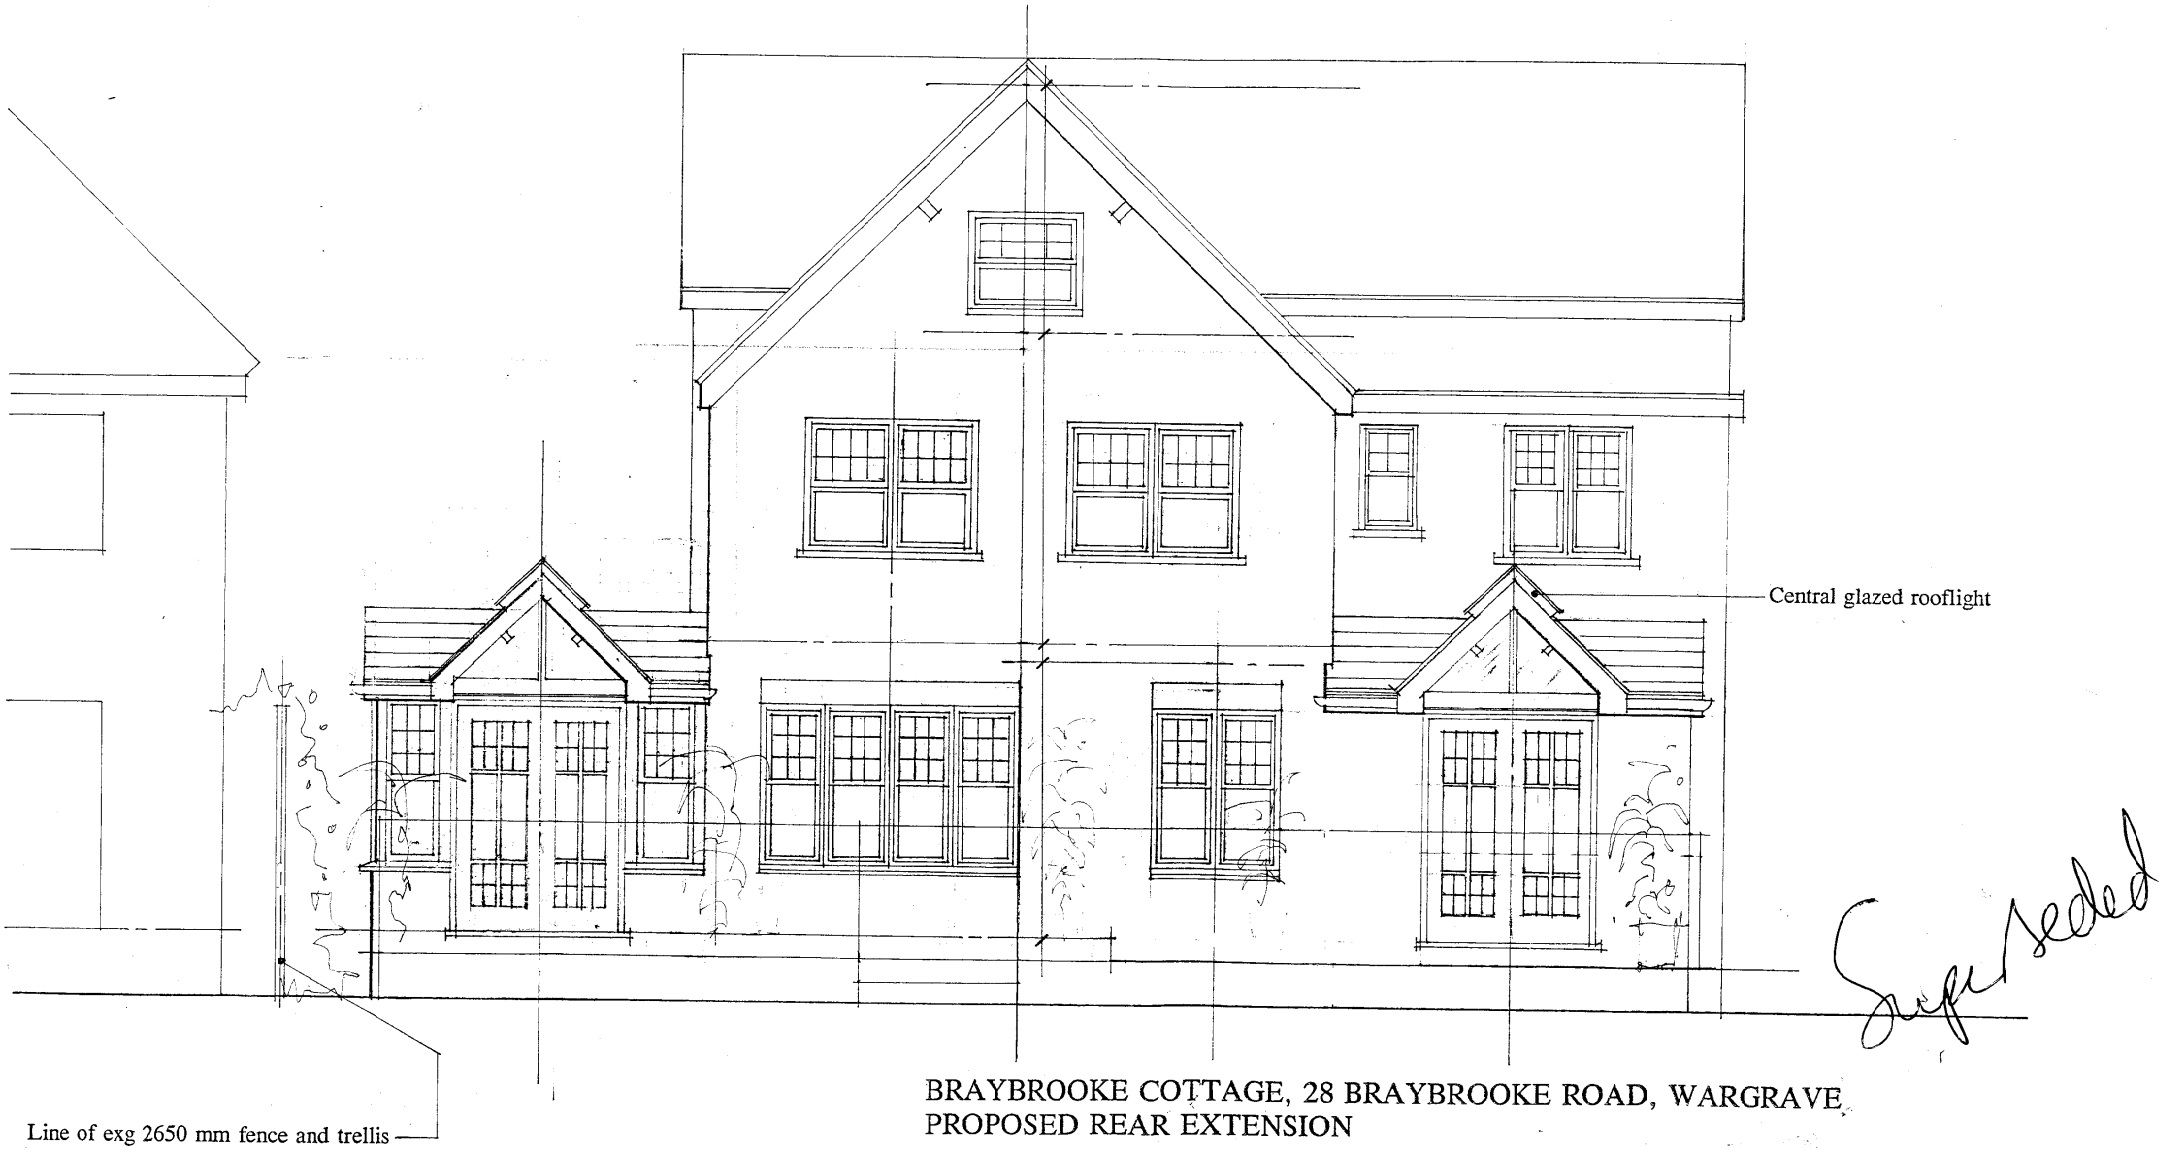


Superseded

# BRAYBROOKE COTTAGE, 28 BRAYBROOKE ROAD, WARGRAVE
## PROPOSED REAR EXTENSION
## PROPOSED NORTH ELEVATION

Dec 2002 Drawn by [illegible] Scale 1 : 50 Dwg No RT/02/82/06 Rev a

**RICHARD TWEEDALE BSc Arch Dip Arch**
**Tel: (01628) 523652 Fax: (01628) 81932**

All materials to match existing. Walls to be facing brickwork to match existing. Roofs to be plain clay tile to match existing

rev a : Feb 03, ridge ht of original house amended.




BRAYBROOKE COTTAGE, 28 BRAYBROOKE ROAD, WARGRAVE
PROPOSED REAR EXTENSION

PROPOSED NORTH ELEVATION

Dec 2002 Drawn by Scale 1 : 50 Dwg No RT/02/82/06 Rev a

RICHARD TWEEDALE BSc Arch Dip Arch
Tel: (01628) 523652 Fax: (01628) 819324

23.JAN.2003 8232

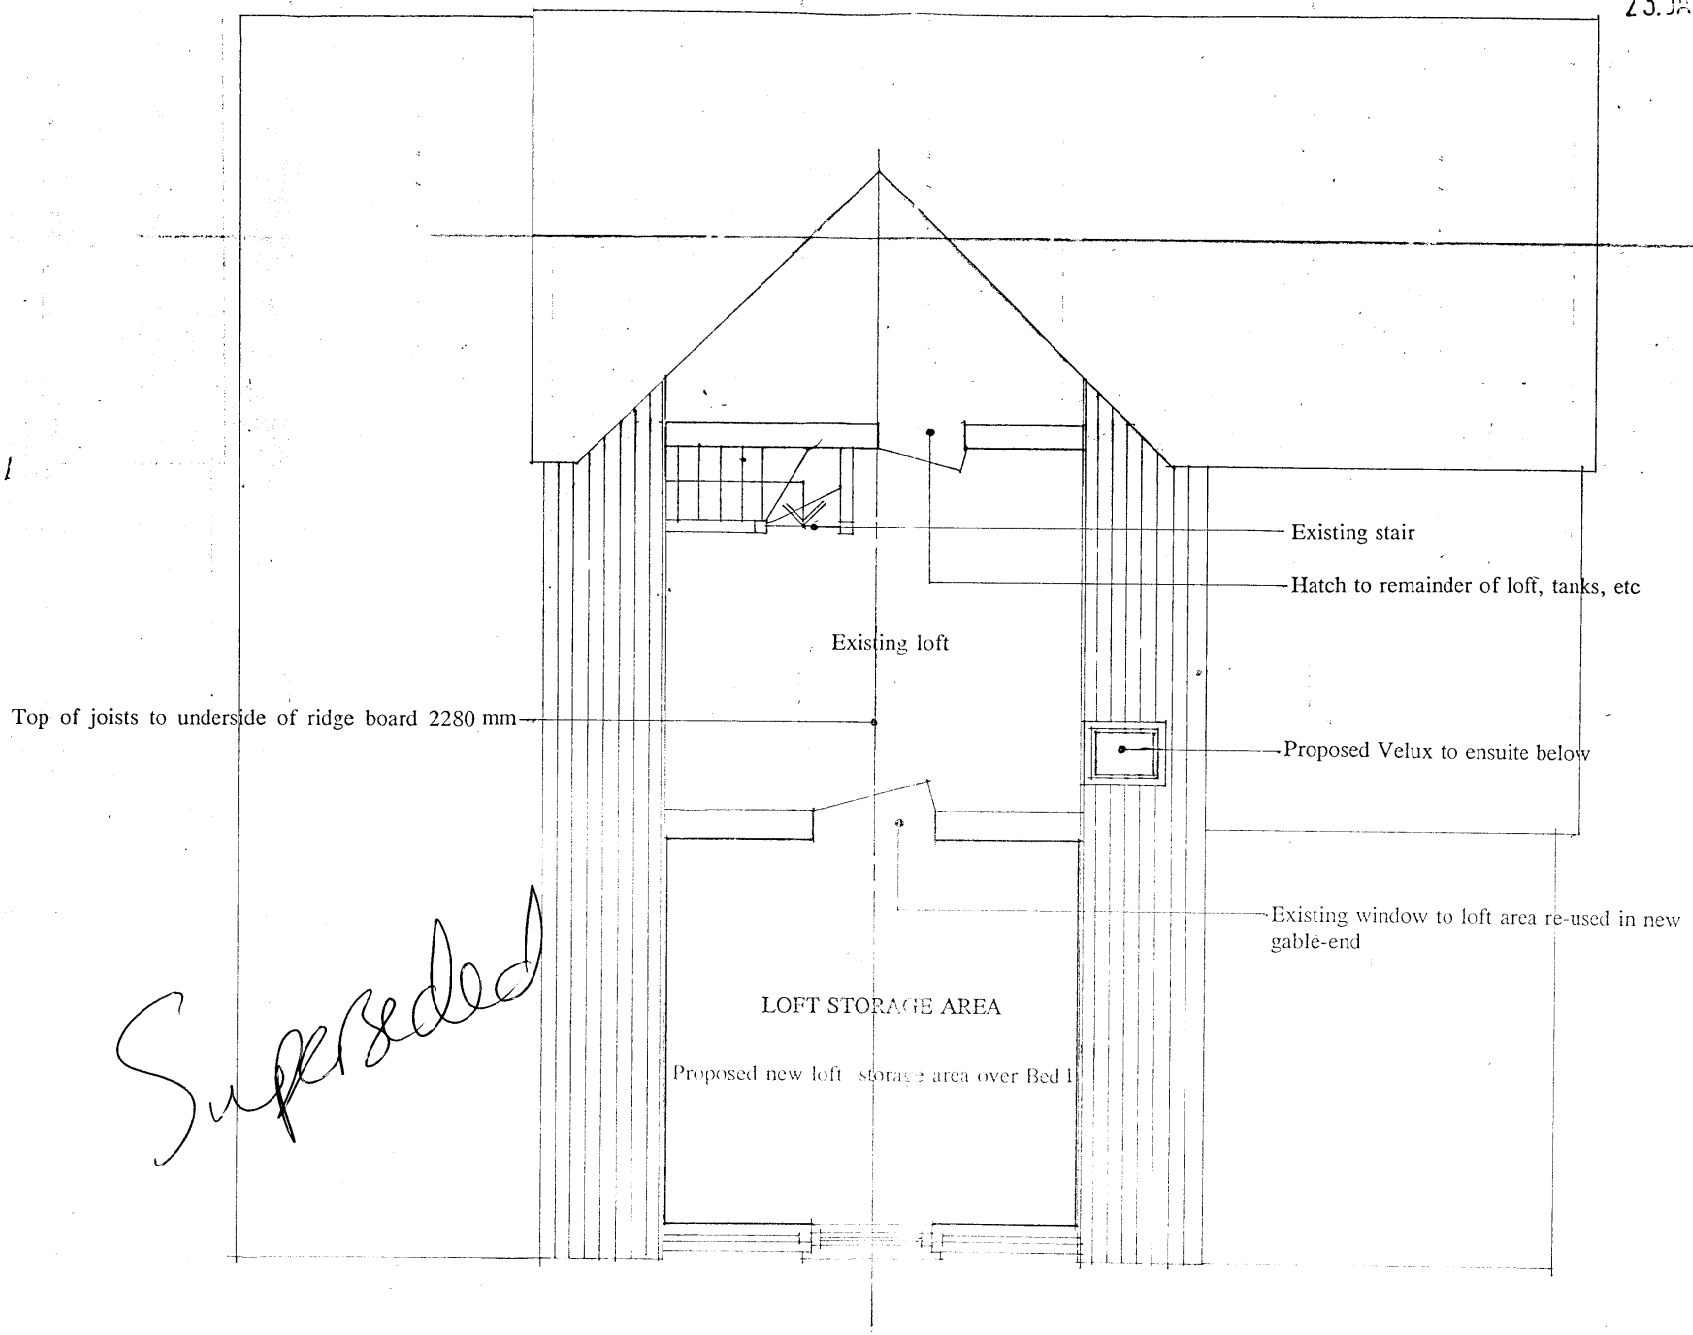


Superseded

# BRAYBROOKE COTTAGE, 28 BRAYBROOKE ROAD, WARGRAVE
## PROPOSED PLAN OF LOFT SPACE

Dec 02 Scale 1 : 50 Drawn by: RT Dwg No RT/02/82/09 Rev

RICHARD TWEEDALE BSc Arch Dip Arch
Tel: (01628) 523652 Fax: (01628) 819324

23.JAN.2003 8232

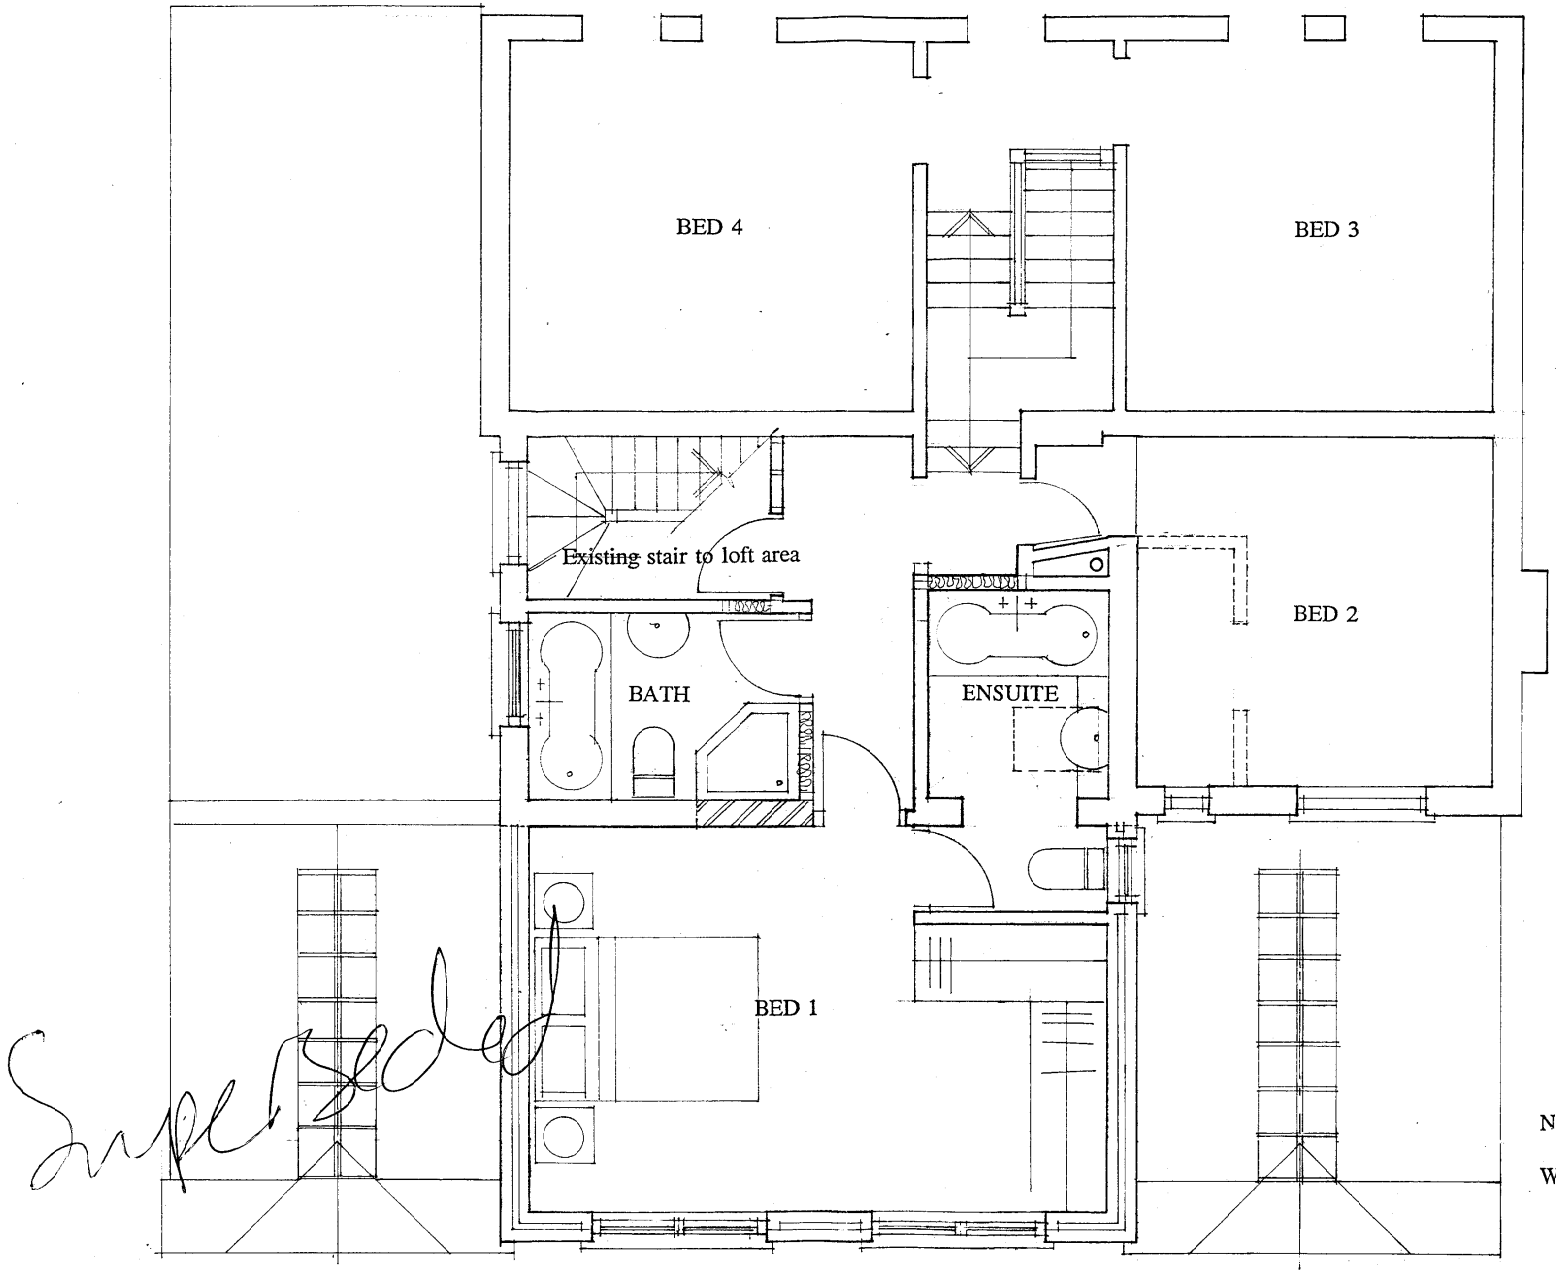


New walls shown thus:

Walls to be removed shown dotted

BRAYBROOKE COTTAGE, 28 BRAYBROOKE ROAD, WARGRAVE
PROPOSED REAR EXTENSION

PROPOSED FIRST FLOOR PLAN

Dec 2002 Drawn by RWT. Scale 1 : 50 Dwg No RT/02/82/05 Rev

RICHARD TWEEDALE BSc Arch Dip Arch
Tel: (01628) 523652 Fax: (01628) 819324

All materials to match existing. Walls to be facing brickwork to match existing. Roofs to be plain clay tile to match existing

rev a : Feb 03, ridge ht of original house amended.




BRAYBROOKE COTTAGE, 28 BRAYBROOKE ROAD, WARGRAVE
PROPOSED REAR EXTENSION

PROPOSED NORTH ELEVATION

Dec 2002 Drawn by [illegible] Scale 1 : 50 Dwg No RT/02/82/06 Rev a

RICHARD TWEEDALE BSc Arch Dip Arch
Tel: (01628) 523652 Fax: (01628) 819324

All materials to match existing. Walls to be facing brickwork to match existing. Roofs to be plain clay tile to match existing

Rev a : Feb 03, Ridge height of original house amended.

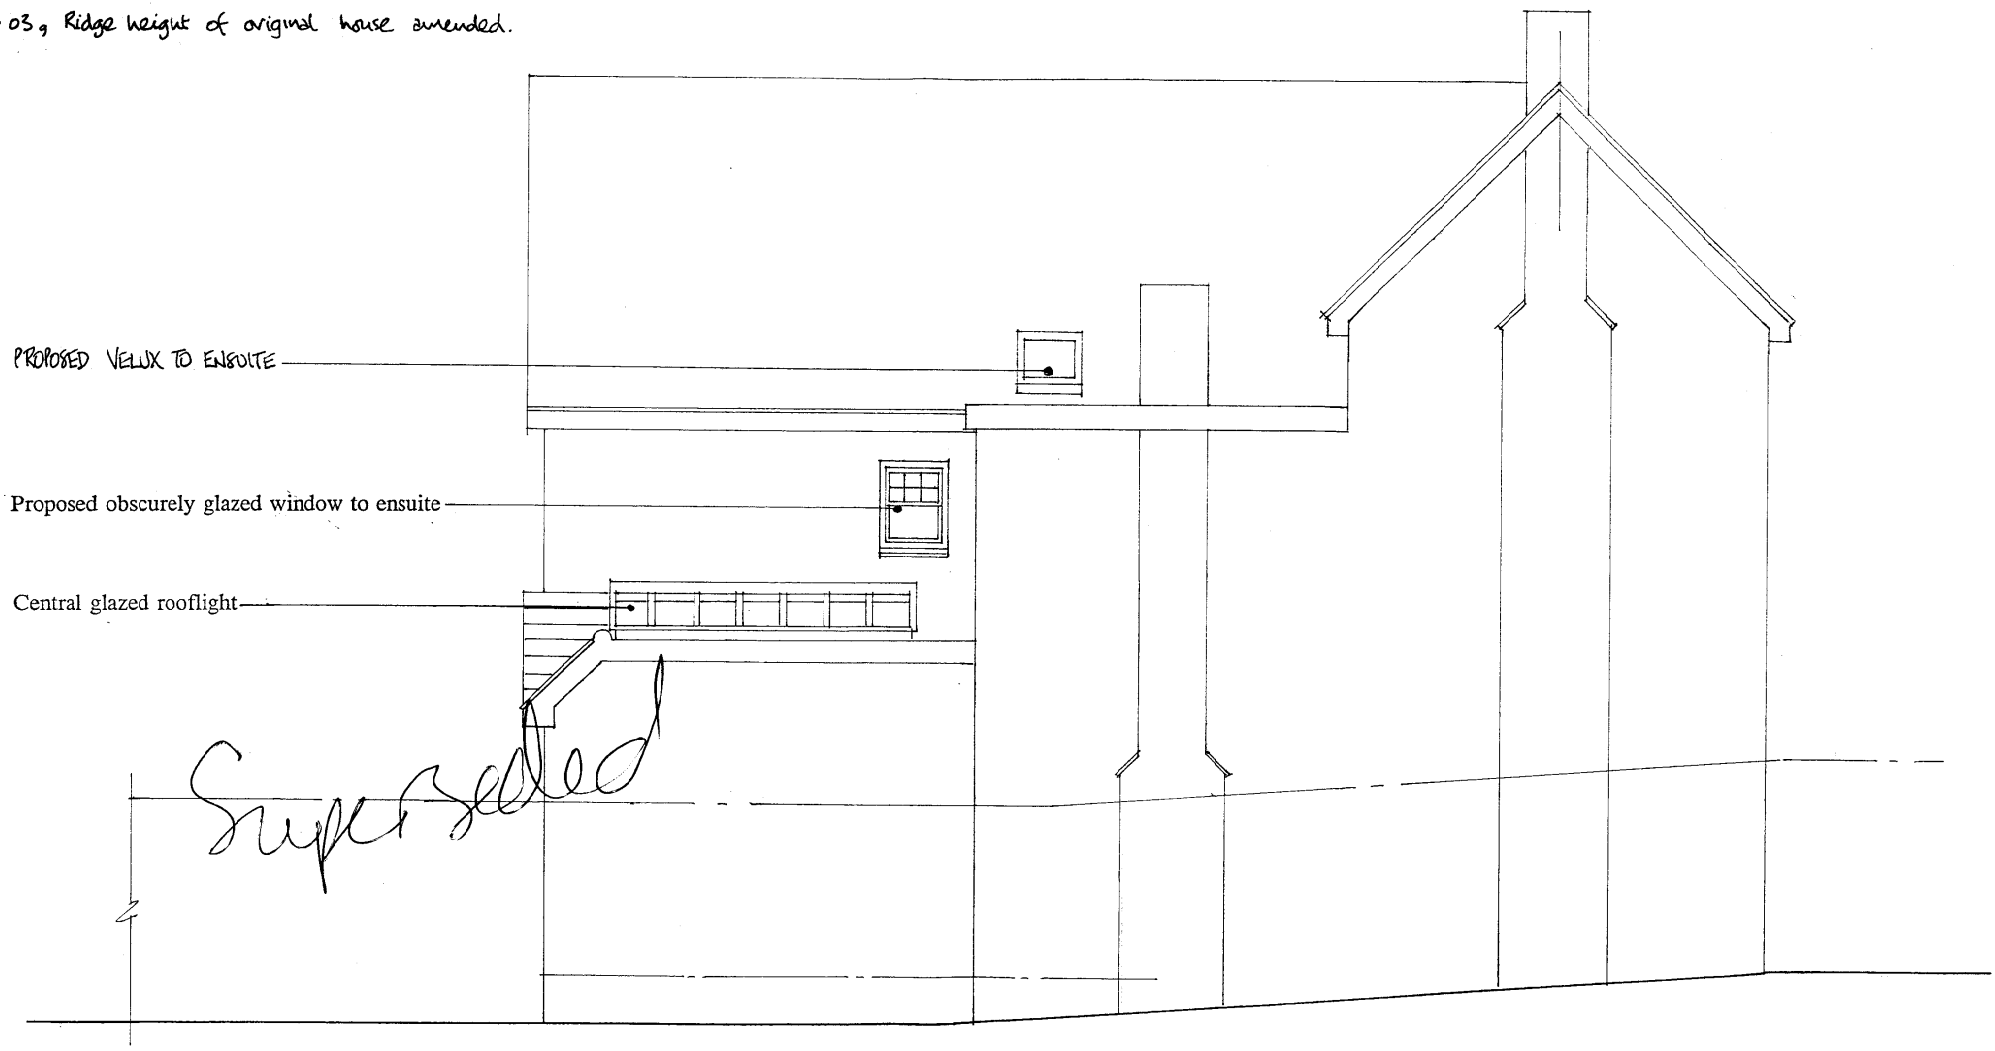


BRAYBROOKE COTTAGE, 28 BRAYBROOKE ROAD, WARGRAVE
PROPOSED REAR EXTENSION

PROPOSED WEST ELEVATION

Dec 2002 Drawn by RWT. Scale 1 : 50 Dwg No RT/02/82/08 Rev a.

**RICHARD TWEEDALE** BSc Arch Dip Arch
**Tel: (01628) 523652 Fax: (01628) 819324**

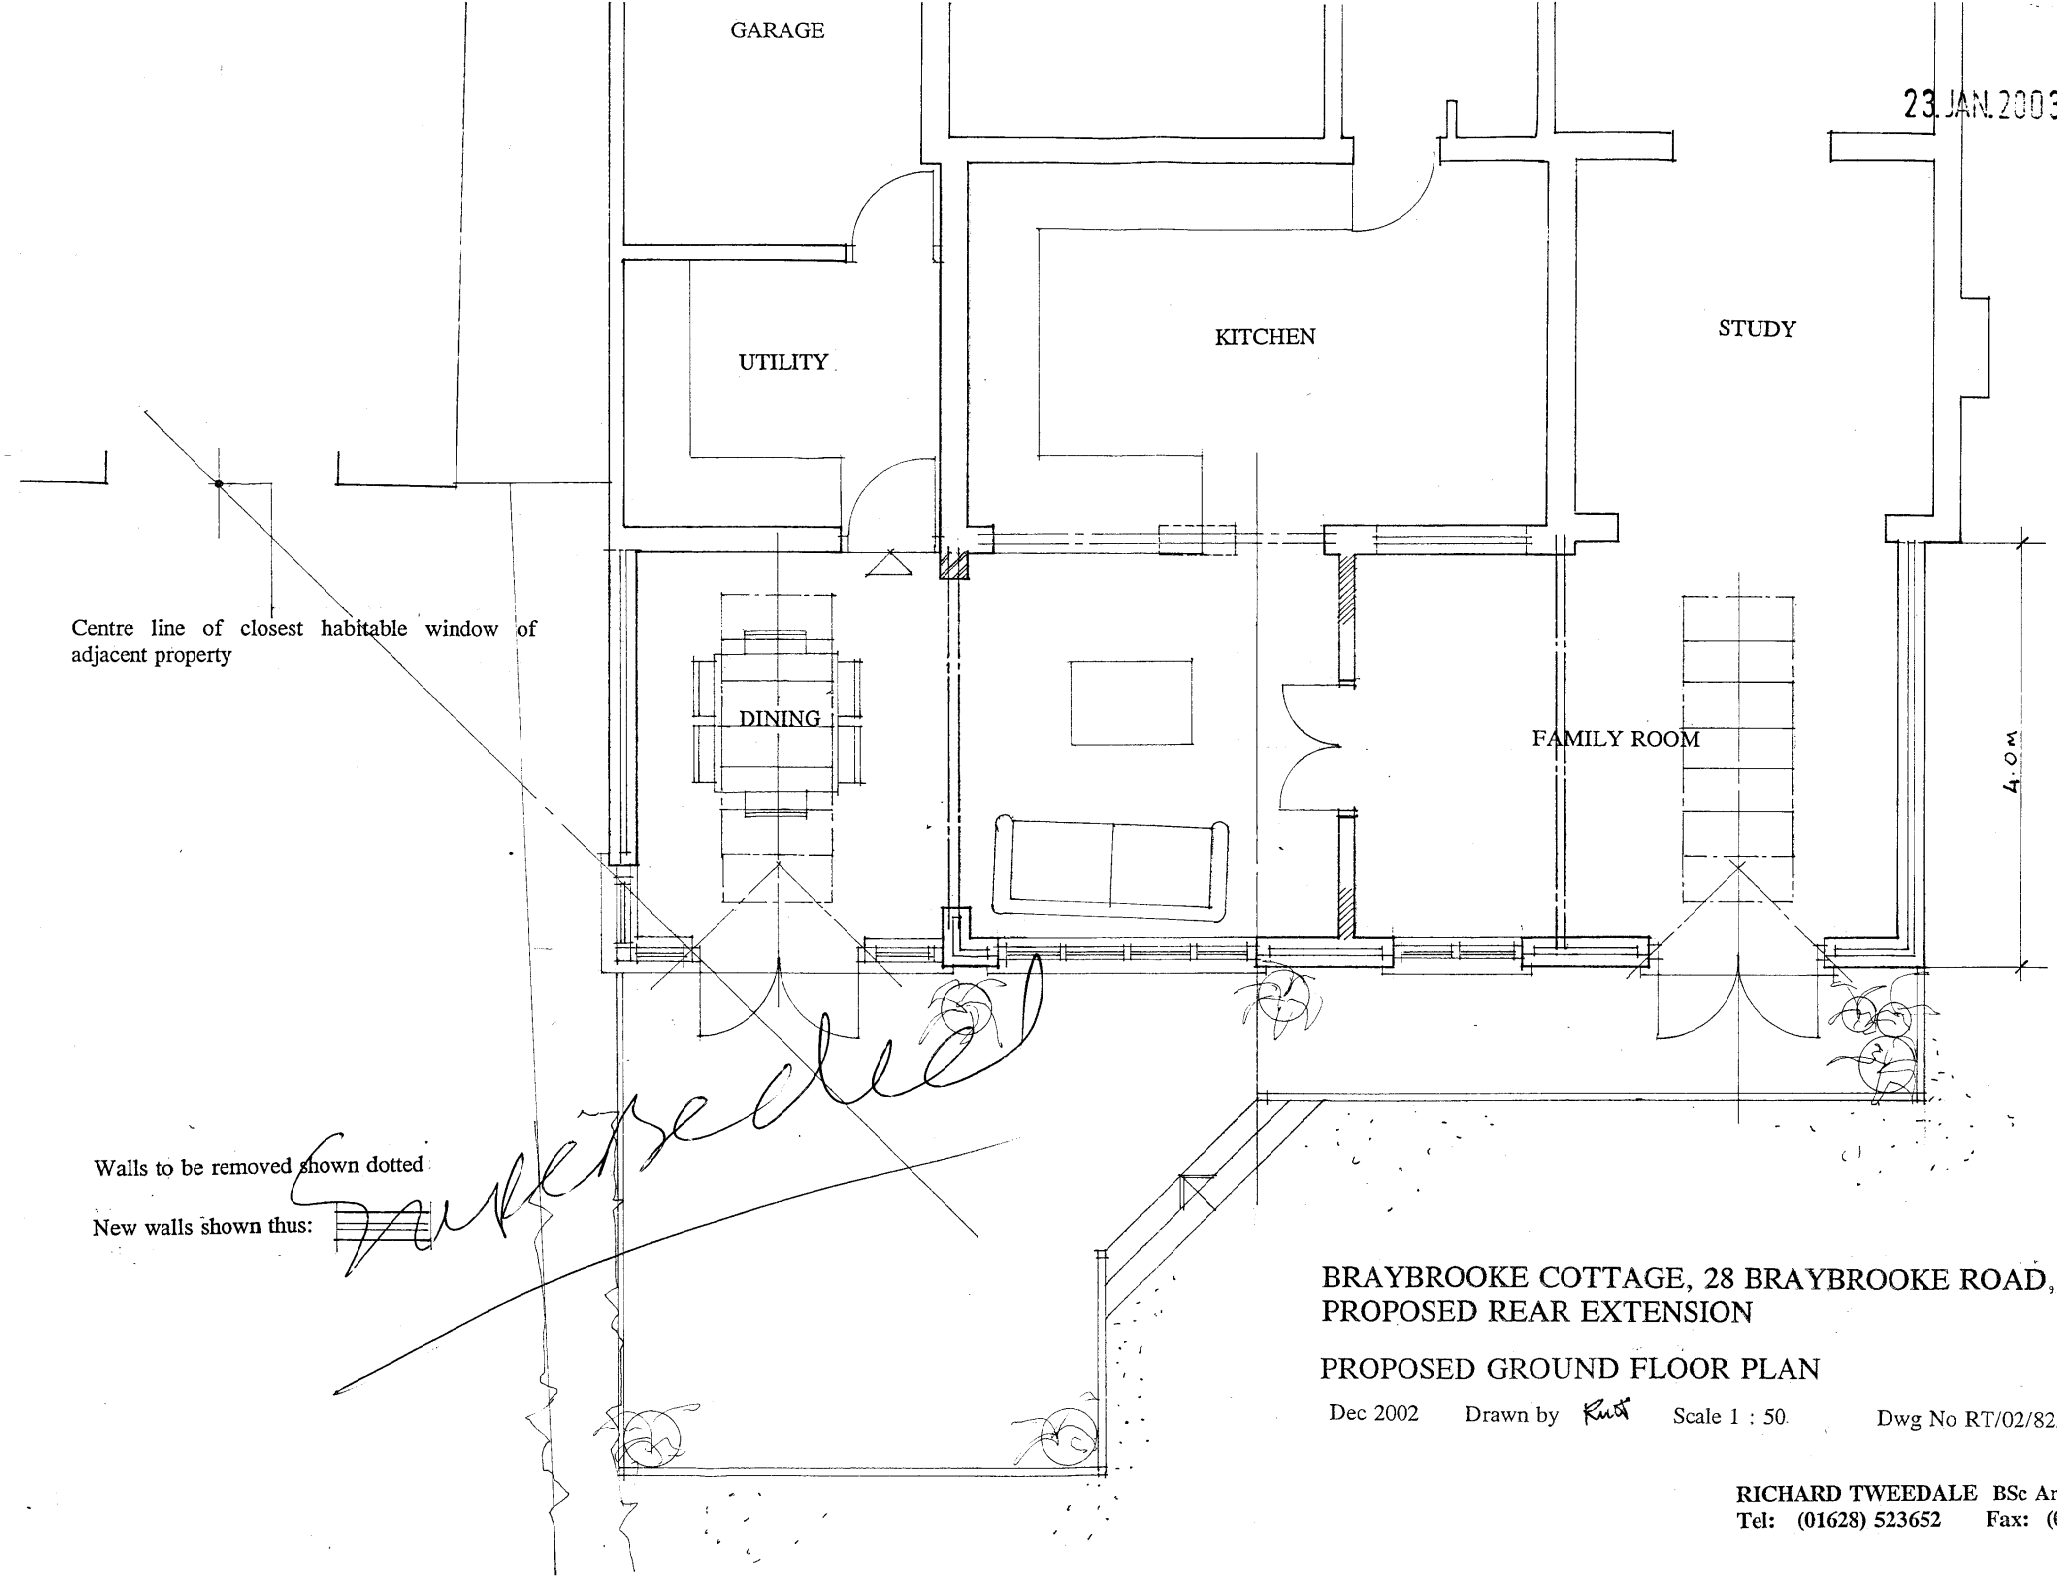


23 JAN 2003 8232

BRAYBROOKE COTTAGE, 28 BRAYBROOKE ROAD, WARGRAVE
PROPOSED REAR EXTENSION

PROPOSED GROUND FLOOR PLAN

Dec 2002 Drawn by RT Scale 1 : 50 Dwg No RT/02/82/04 Rev

**RICHARD TWEEDALE** BSc Arch Dip Arch
**Tel: (01628) 523652 Fax: (01628) 819324**

All materials to match existing. Walls to be facing brickwork to match existing. Roofs to be plain clay tile to match existing

rev a : Feb 03, ridge ht of original house amended.

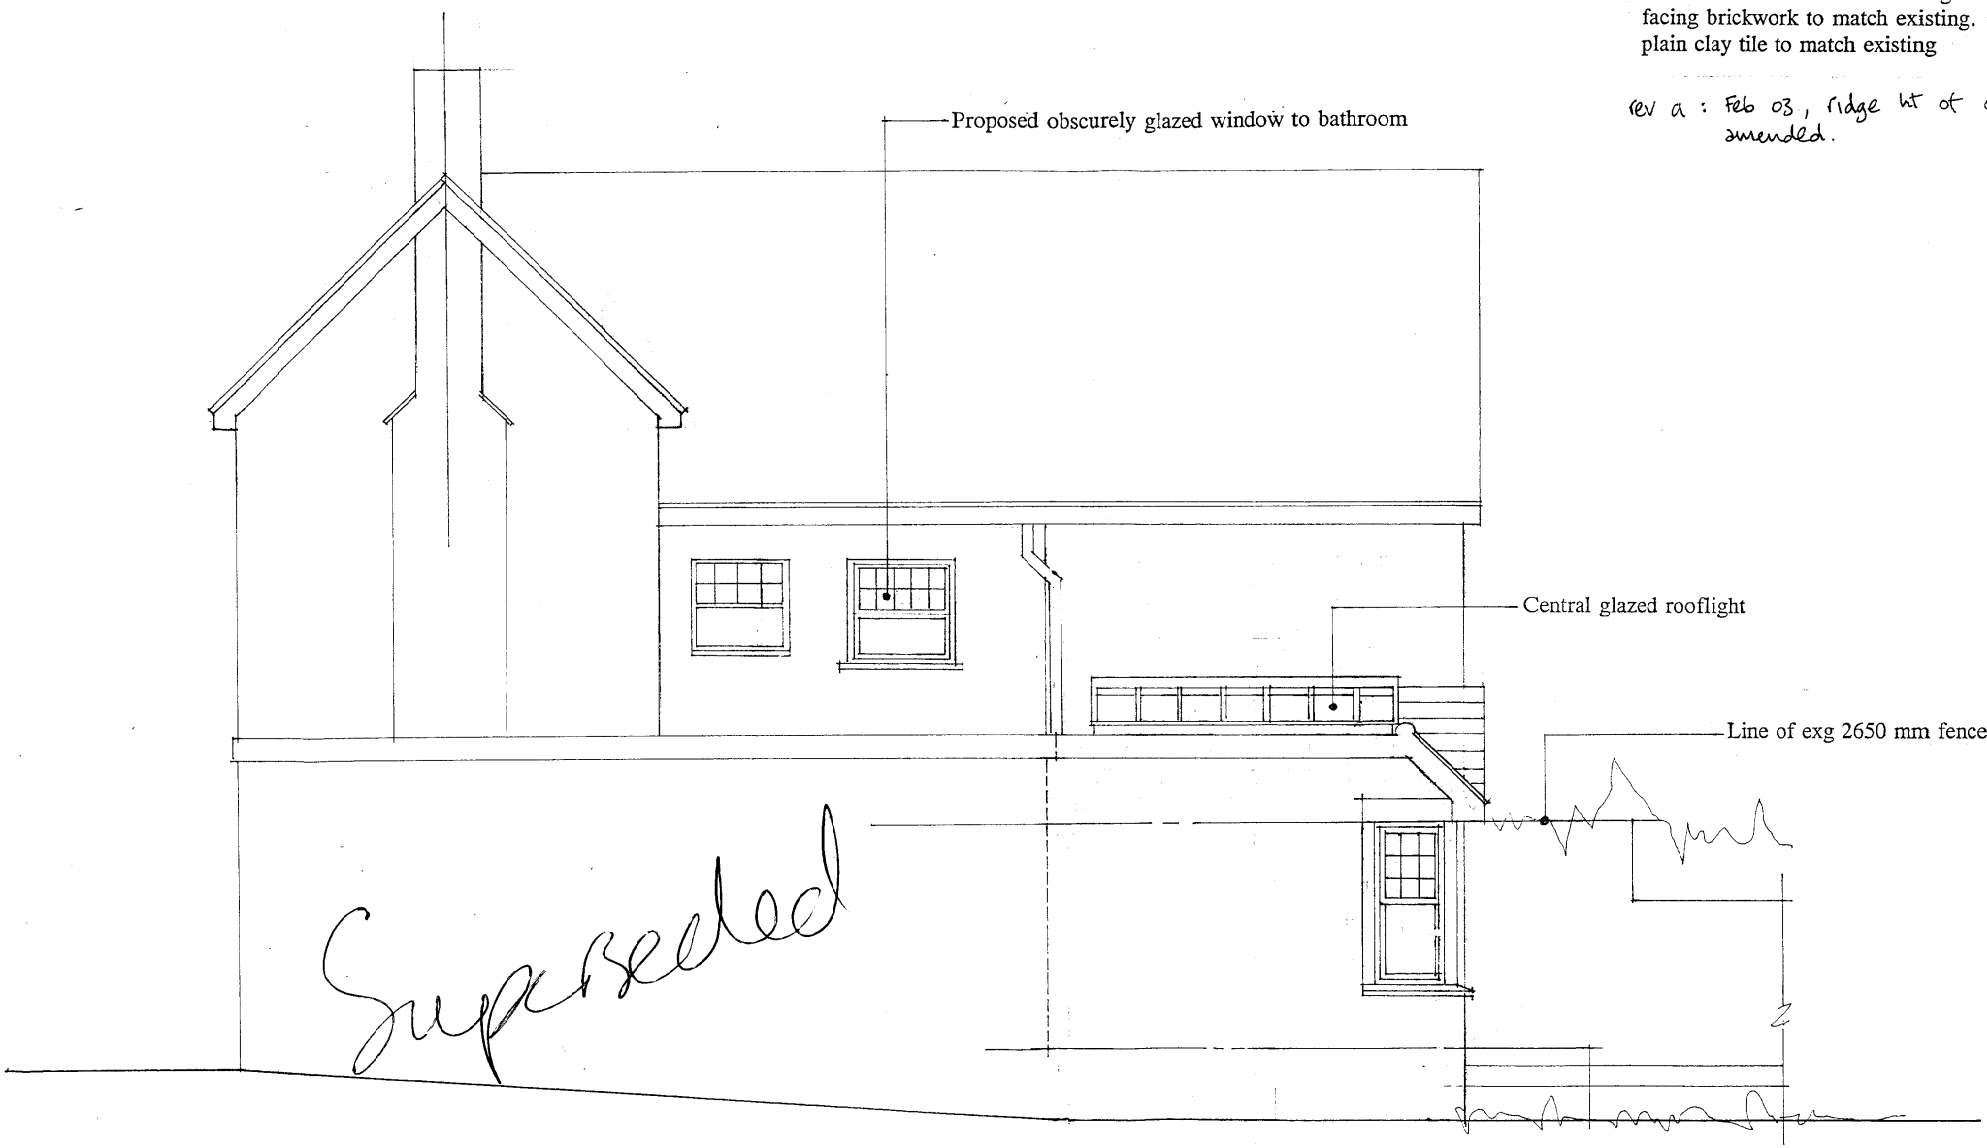


BRAYBROOKE COTTAGE, 28 BRAYBROOKE ROAD, WARGRAVE
PROPOSED REAR EXTENSION

PROPOSED EAST ELEVATION

Dec 2002 Drawn by RT Scale 1 : 50 Dwg No RT/02/82/07 Rev a

RICHARD TWEEDALE BSc Arch Dip Arch
Tel: (01628) 523652 Fax: (01628) 819324

23.JAN.2003 8232

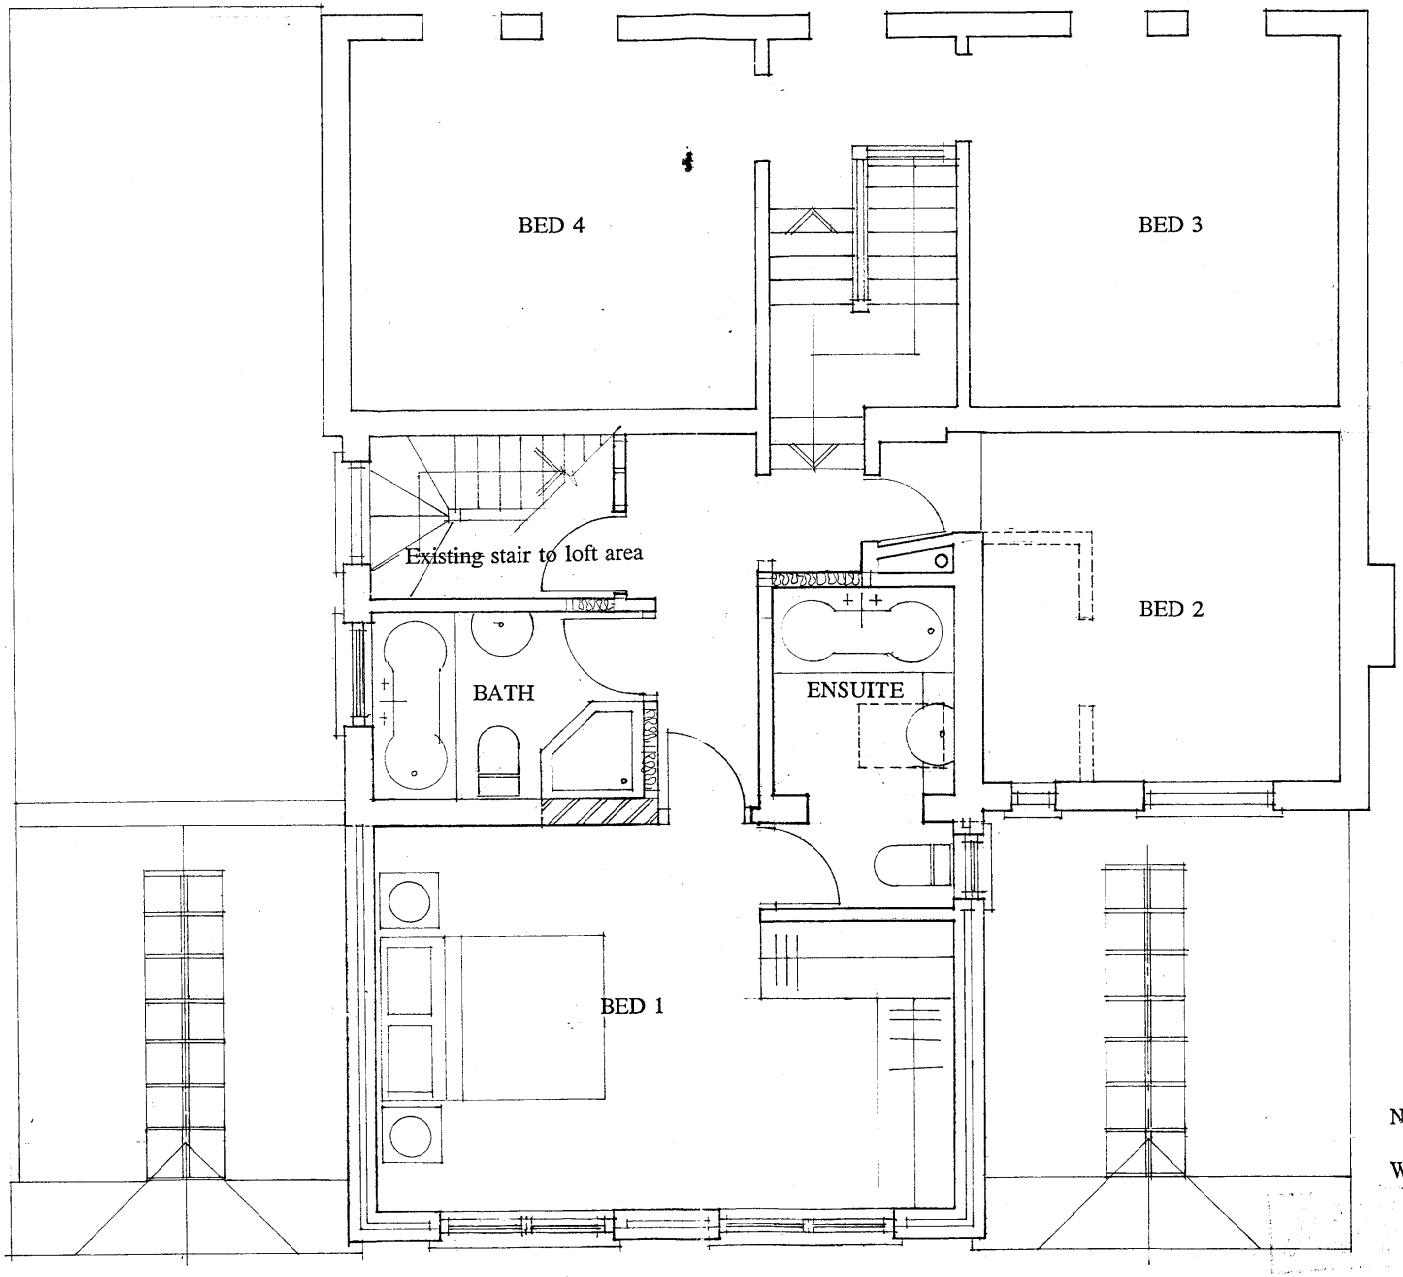


BRAYBROOKE COTTAGE, 28 BRAYBROOKE ROAD, WARGRAVE
PROPOSED REAR EXTENSION

PROPOSED FIRST FLOOR PLAN

Dec 2002 Drawn by RAT. Scale 1 : 50 Dwg No RT/02/82/05 Rev

RICHARD TWEEDALE BSc Arch Dip Arch
Tel: (01628) 523652 Fax: (01628) 819324

All materials to match existing. Walls to be facing brickwork to match existing. Roofs to be plain clay tile to match existing

rev a : Feb 03, ridge ht of original house amended.

rev b : Feb 03, roof to extension shown hipped

REVISED PLAN

8232




BRAYBROOKE COTTAGE, 28 BRAYBROOKE ROAD, WARGRAVE
PROPOSED REAR EXTENSION

PROPOSED NORTH ELEVATION

Dec 2002 Drawn by C.F Scale 1 : 50 Dwg No RT/02/82/06 Rev b

RICHARD TWEEDALE BSc Arch Dip Arch
Tel: (01628) 523652 Fax: (01628) 8193

All materials to match existing. Walls to be facing brickwork to match existing. Roofs to be plain clay tile to match existing

rev a : Feb 03, ridge ht of original house amended.

rev b : Feb 03, Roof to extension shown hipped.

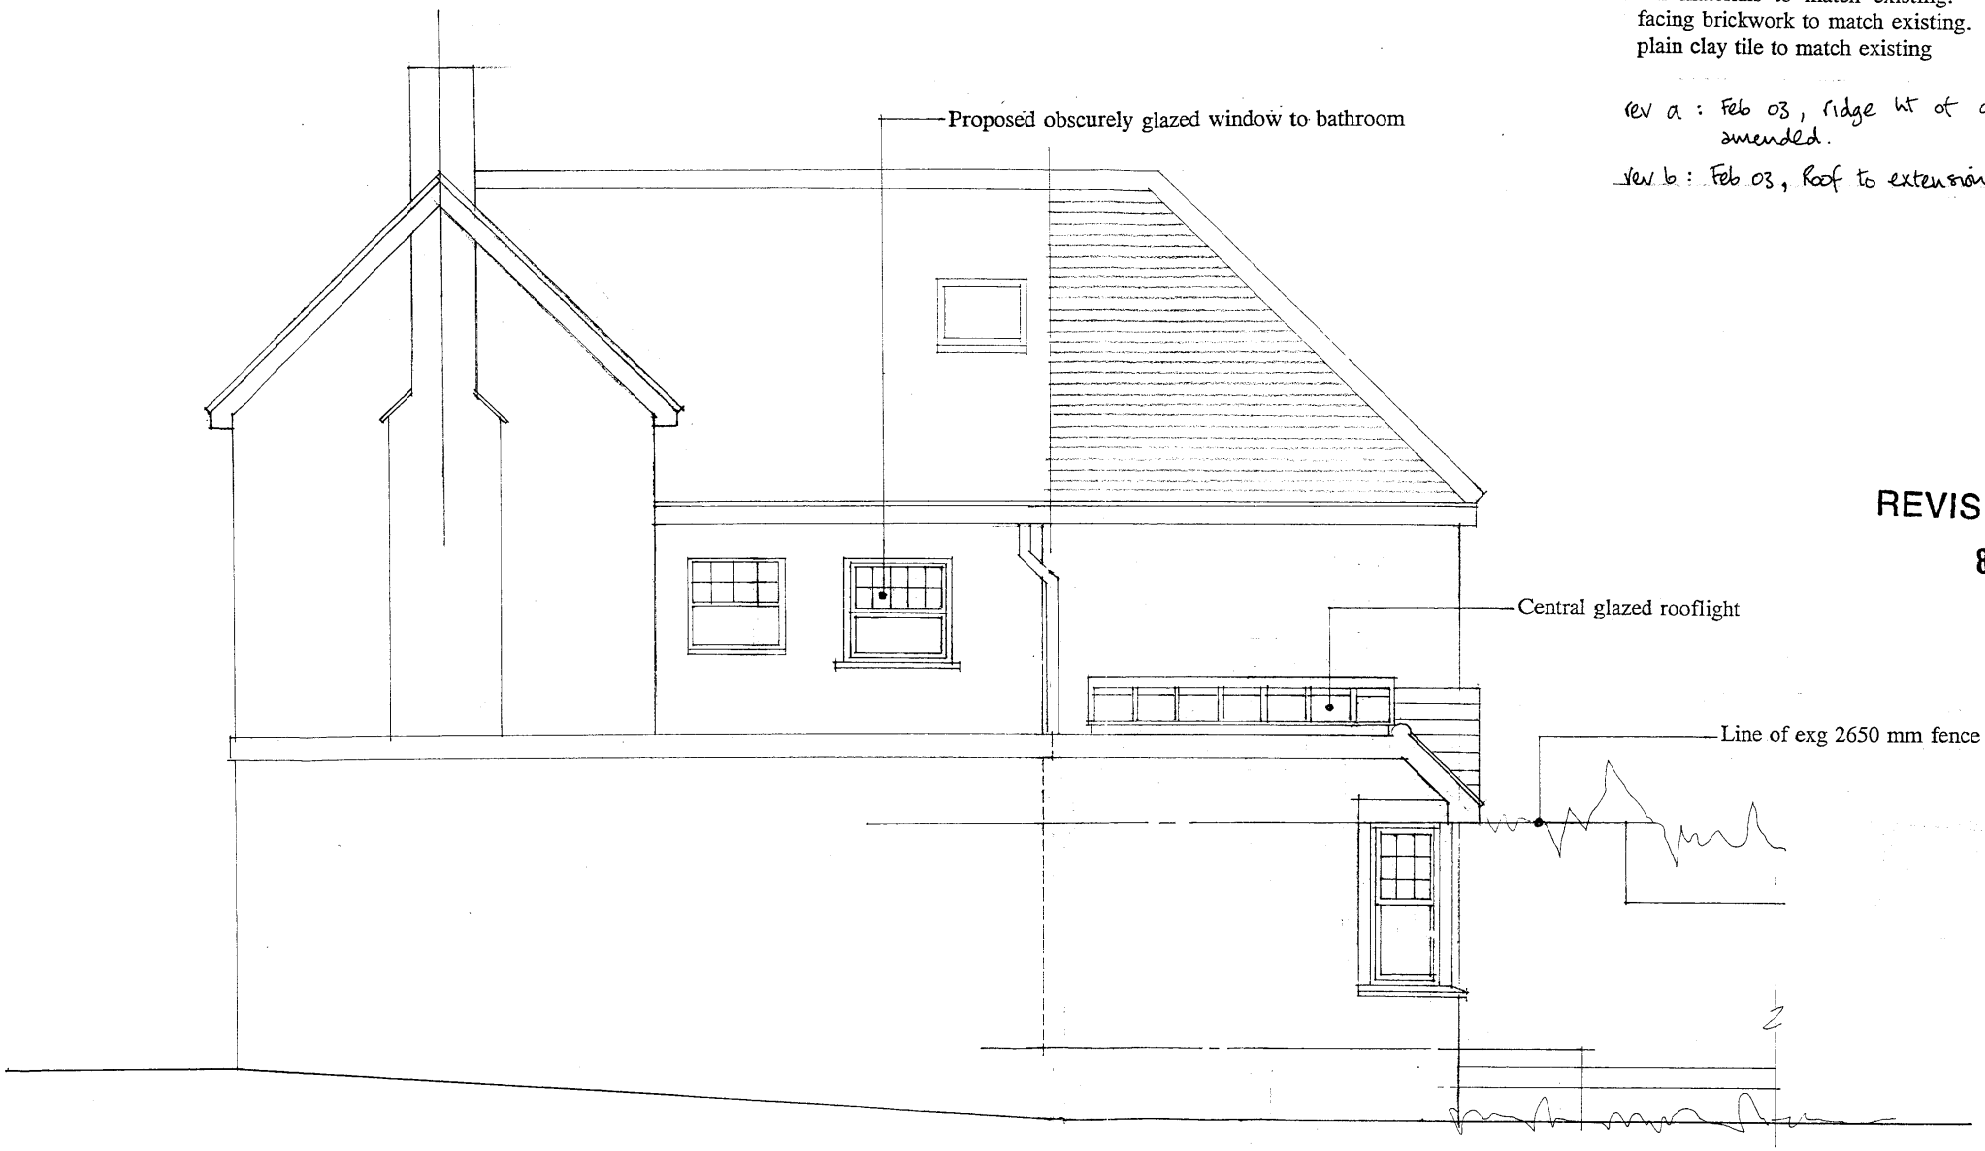


REVISED PLAN

8232

BRAYBROOKE COTTAGE, 28 BRAYBROOKE ROAD, WARGRAVE
PROPOSED REAR EXTENSION

PROPOSED EAST ELEVATION

Dec 2002 Drawn by [illegible] Scale 1 : 50 Dwg No RT/02/82/07 Rev b

RICHARD TWEEDALE BSc Arch Dip Arch
Tel: (01628) 523652 Fax: (01628) 819324

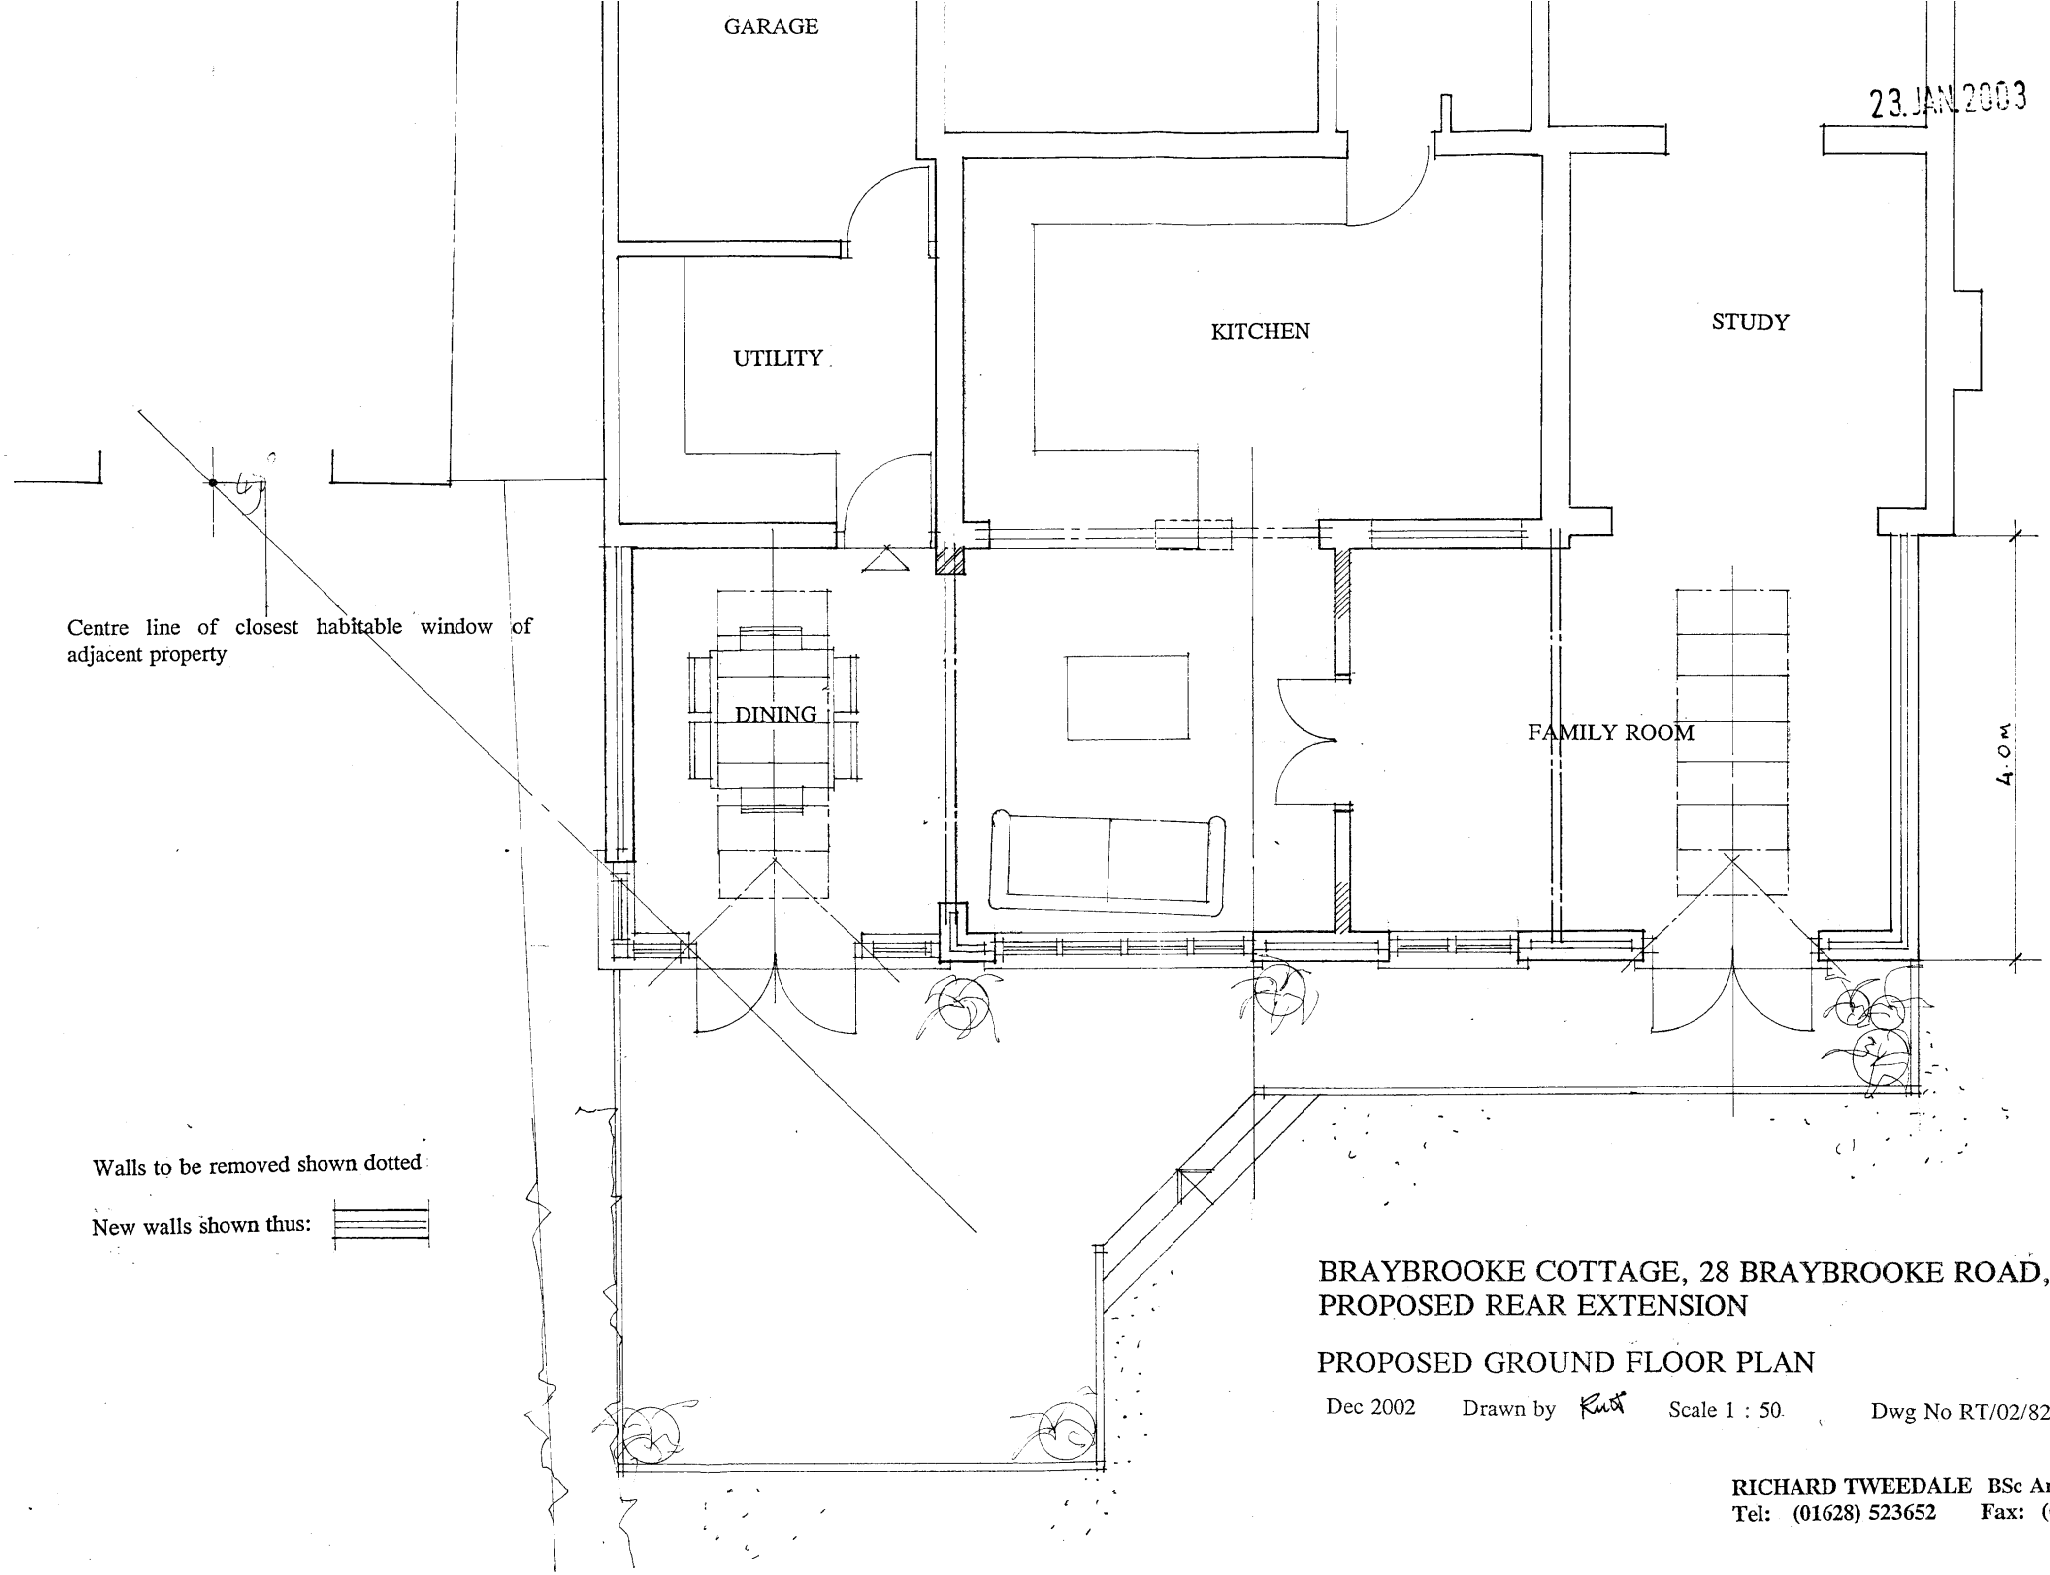


23 JAN 2003 8232

# BRAYBROOKE COTTAGE, 28 BRAYBROOKE ROAD, WARGRAVE
## PROPOSED REAR EXTENSION

## PROPOSED GROUND FLOOR PLAN

Dec 2002 Drawn by RT Scale 1 : 50 Dwg No RT/02/82/04 Rev

**RICHARD TWEEDALE BSc Arch Dip Arch**
**Tel: (01628) 523652 Fax: (01628) 819324**

All materials to match existing. Walls to be facing brickwork to match existing. Roofs to be plain clay tile to match existing

Rev a : Feb 03, Ridge height of original house amended.

Rev b : Feb 03, Roof to extension shown hipped.

REVISED PLAN

8232

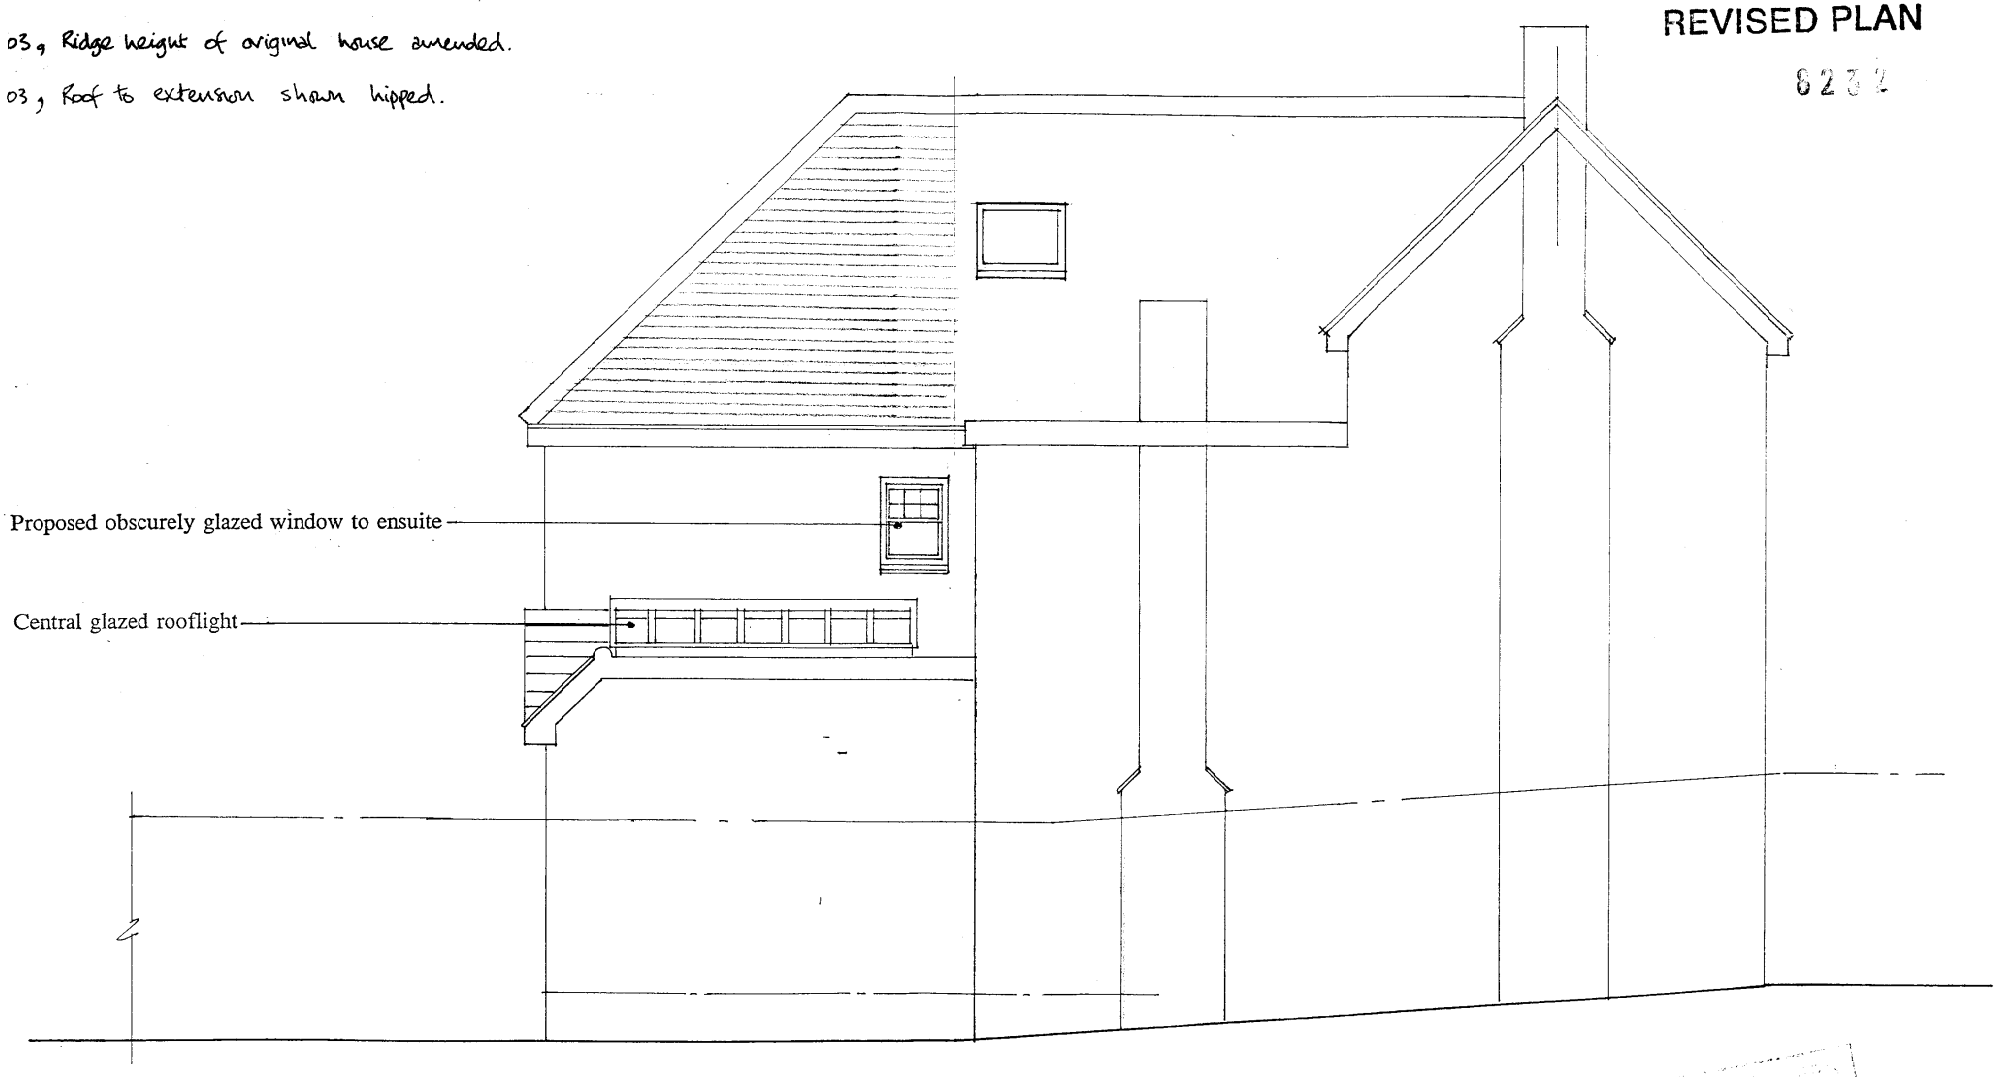


BRAYBROOKE COTTAGE, 28 BRAYBROOKE ROAD, WARGRAVE
PROPOSED REAR EXTENSION

PROPOSED WEST ELEVATION

Dec 2002 Drawn by RWT. Scale 1 : 50 Dwg No RT/02/82/08 Rev &b.

**RICHARD TWEEDALE** BSc Arch Dip Arch
Tel: (01628) 523652 Fax: (01628) 819324

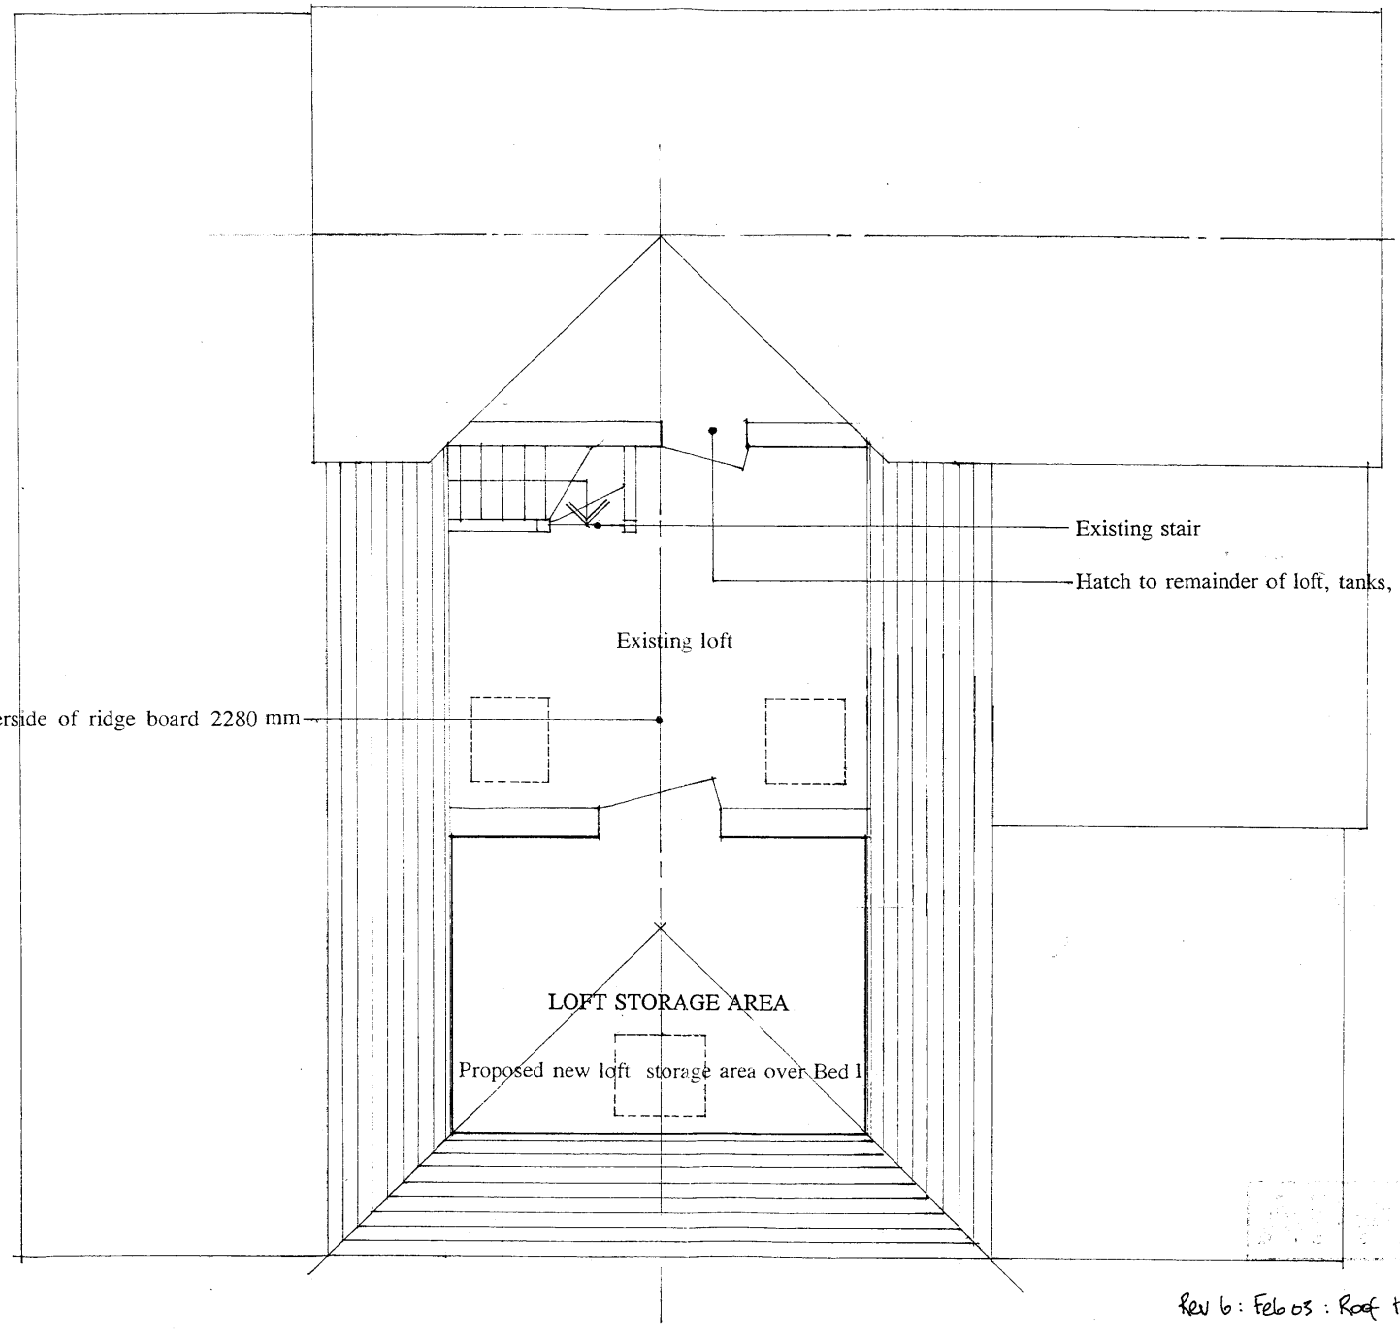


REVISED PLAN

8232

Rev b : Feb 03 : Roof to extension shown hipped.

# BRAYBROOKE COTTAGE, 28 BRAYBROOKE ROAD, WARGRAVE
# PROPOSED PLAN OF LOFT SPACE

Dec 02 Scale 1 : 50 Drawn by: RT. Dwg No RT/02/82/09 Rev b.

RICHARD TWEEDALE BSc Arch Dip Arch
Tel: (01628) 523652 Fax: (01628) 819324