R/605/70

14 APP 1971

PROPOSED EXTENSION TO 'SILVER TREES' TINTAGEL RD. W'HAM – REVISED PLAN

REVISED PLAN

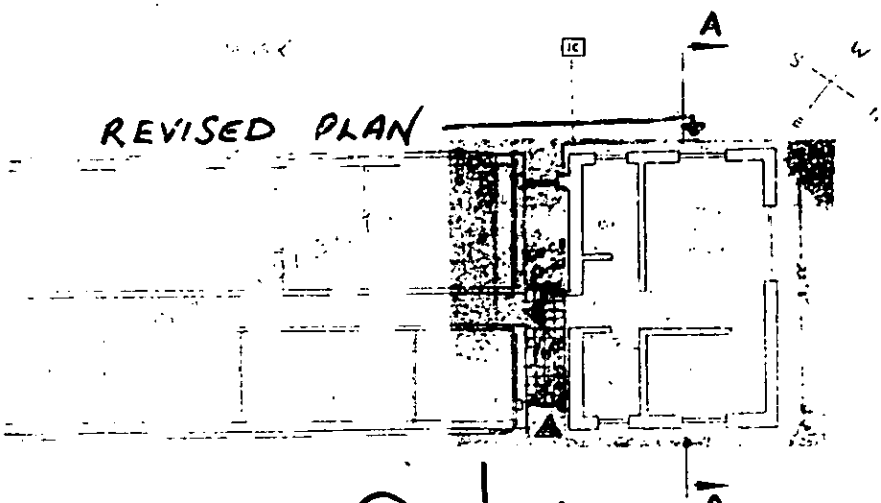

PREVIOUS PLAN ACCEPTED 19 NOV 1970 .. R/605/70

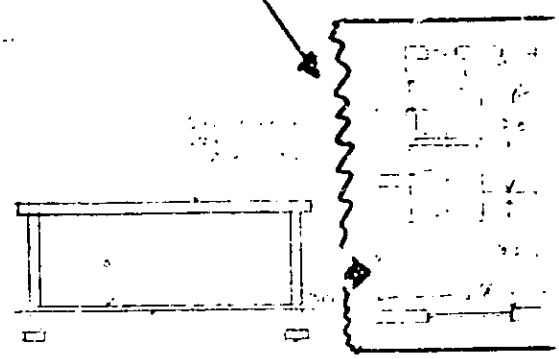

R/605/70

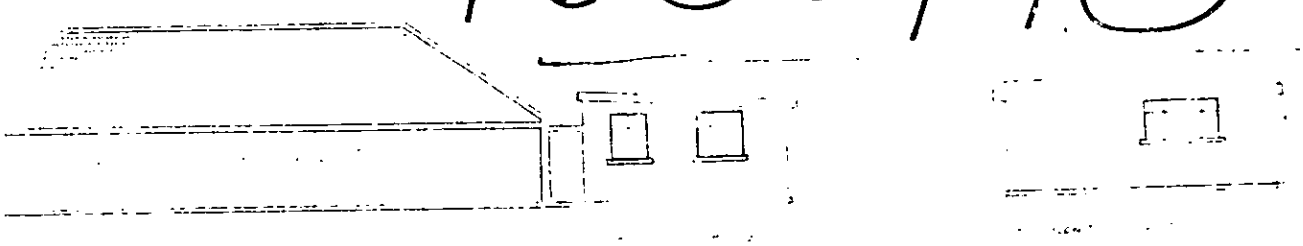

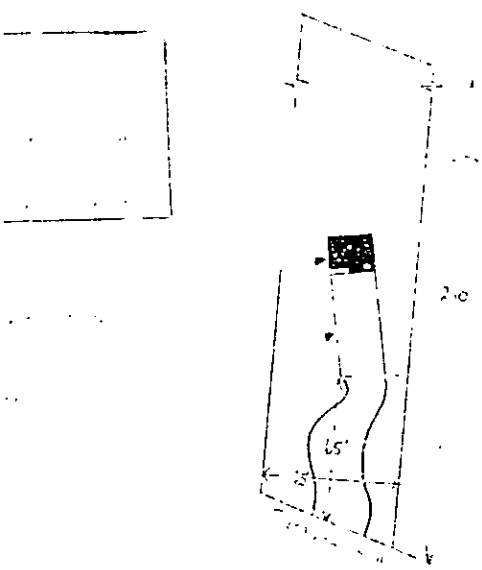

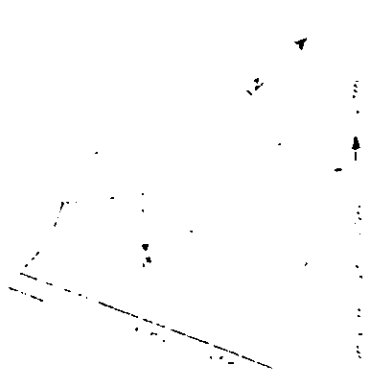

SUBMITTED BY D.BRA

REVISED PROPOSED EXTENSION PLAN TO PROVIDE ACCOMMODA FOR HIS WIDOWED MOTHER MRS. E.M.BA AGED 75.

14. APRIL '7

IN SUBSTITUTION OF PREVIOUS PLAN ACCEPTED 19 NOV.

R/605/70

07874

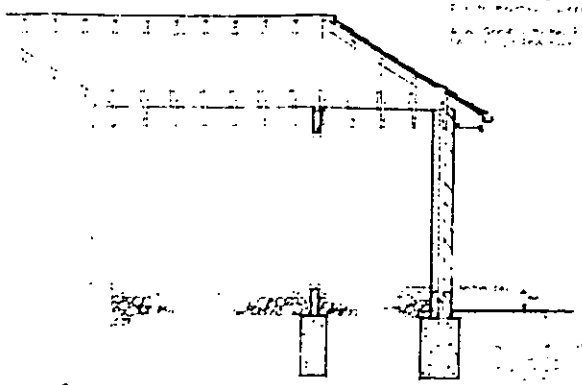

Section A A

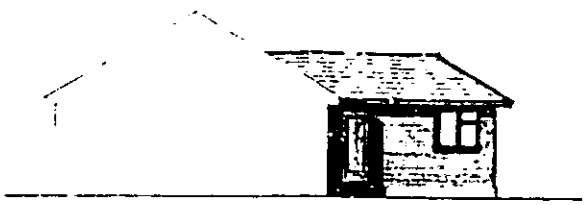

Elevation

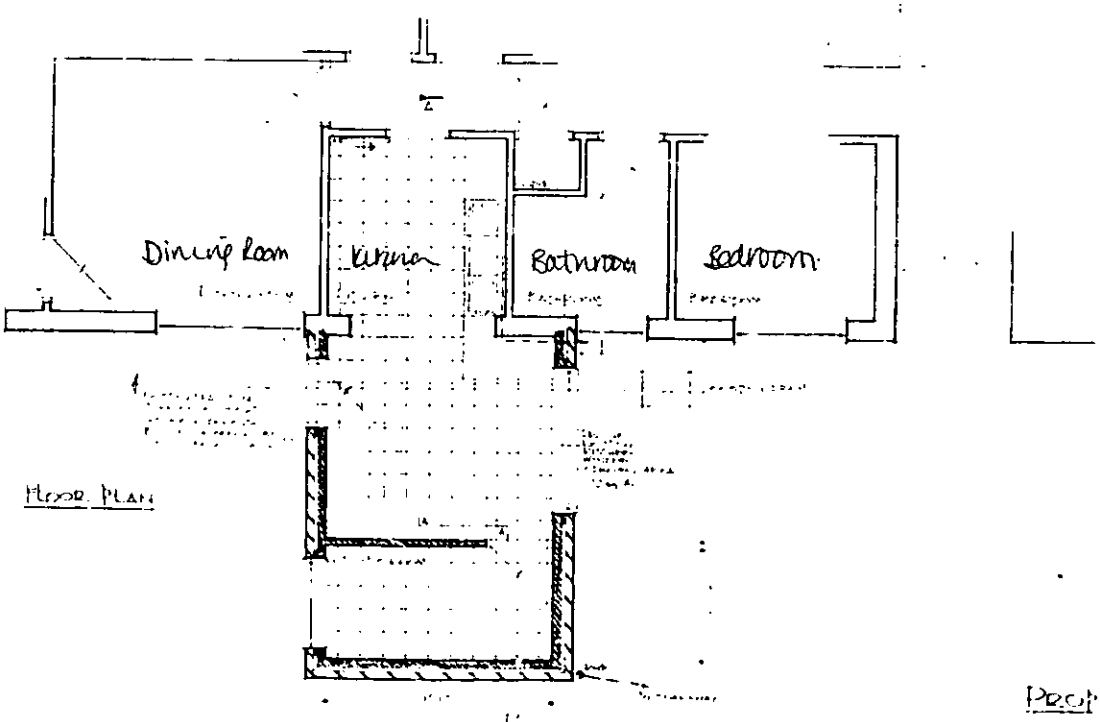

Floor Plan

Proposed Extension to
'Silver Trees'
Tintagel Road
Wokingham

Scales 4 & 8 feet to 1 inch

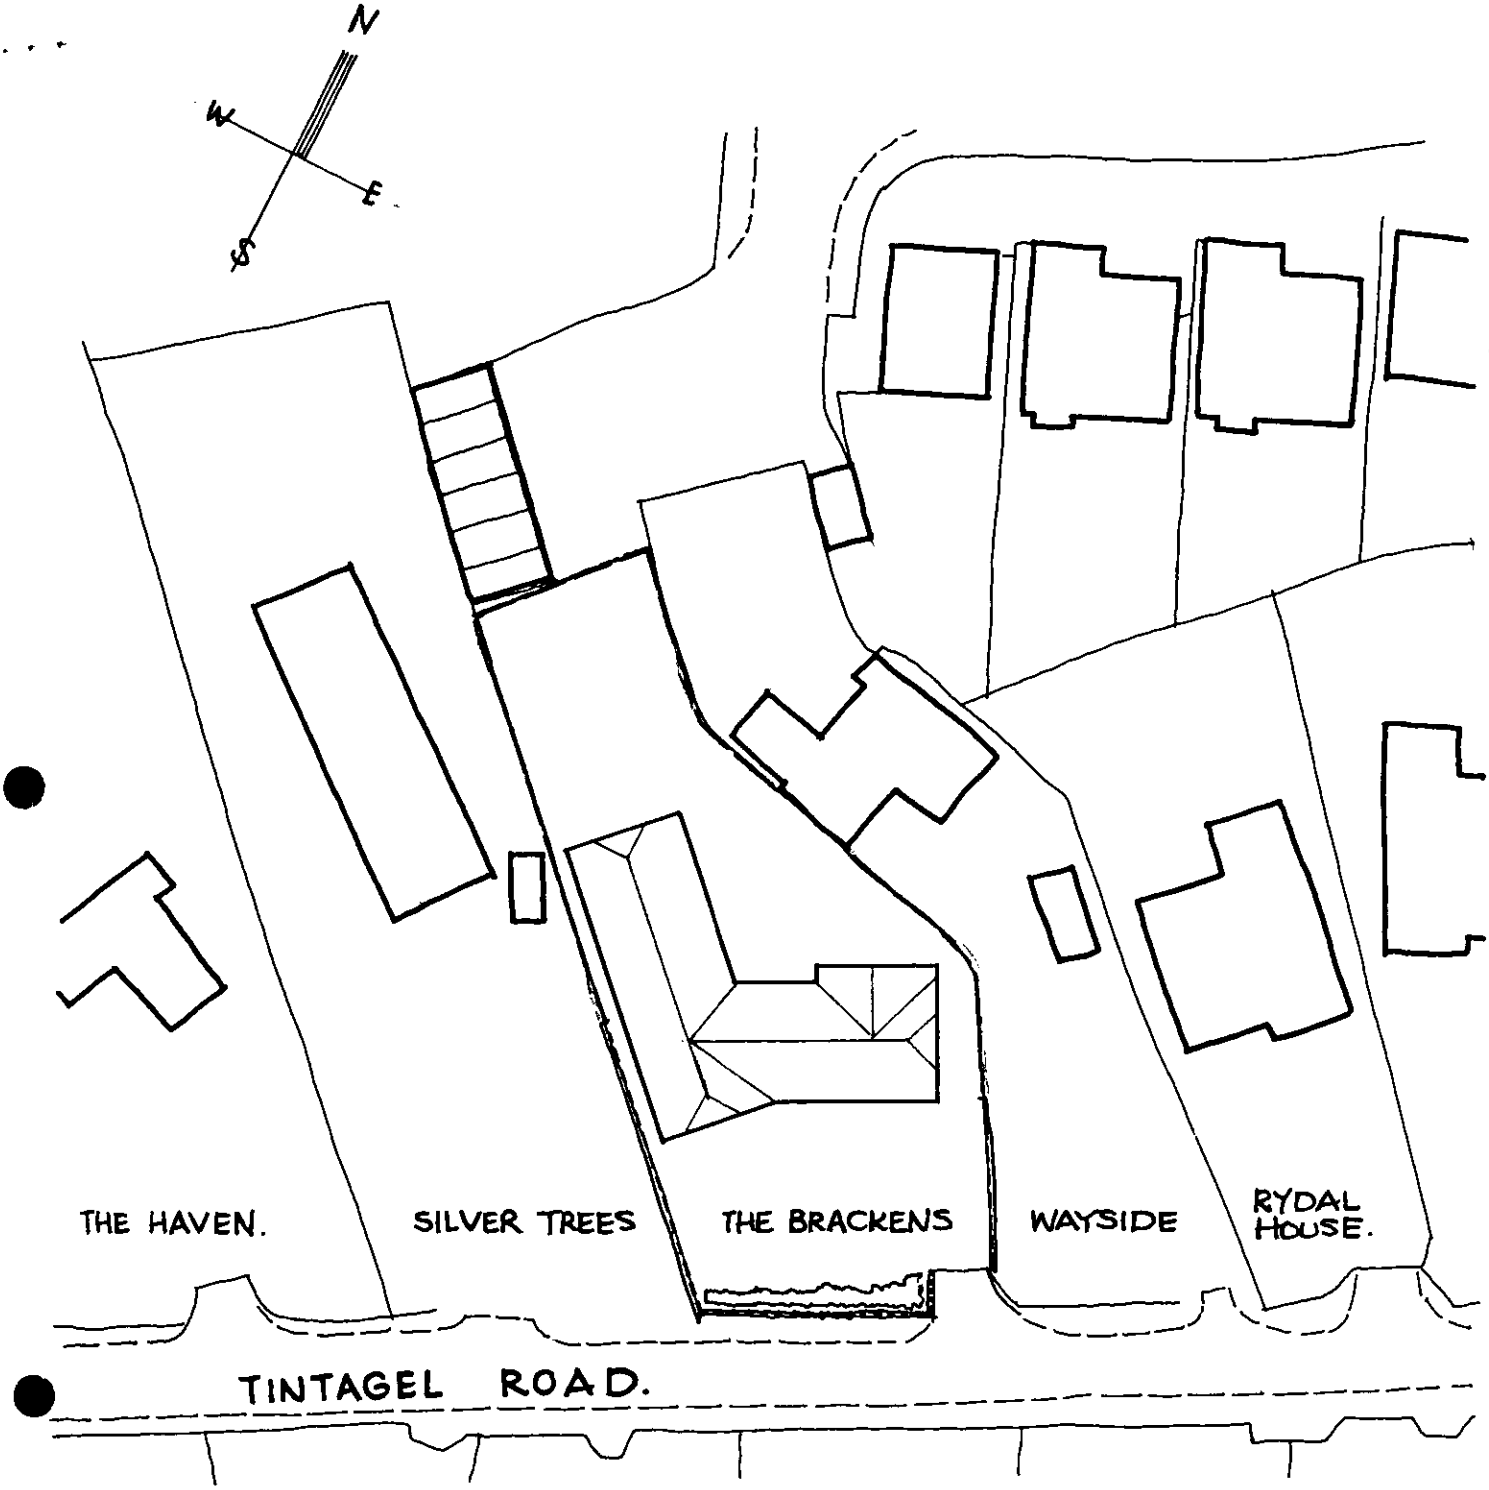

2m. high close boarded fence.
1.2m high " " "
1.0m high post and rail + laurel hedge.

BLOCK PLAN.

THE BRACKENS
TINTAGEL ROAD
WOKINGHAM

R. G. BUTLER & ASSOCIATES
11 STRATHMORE DRIVE. CHARVIL.
READING RG10 9QT.
Tel/fax 0118 934 3040.

scale. 1:500 date NOV 02
drg no. 609 / 2 A

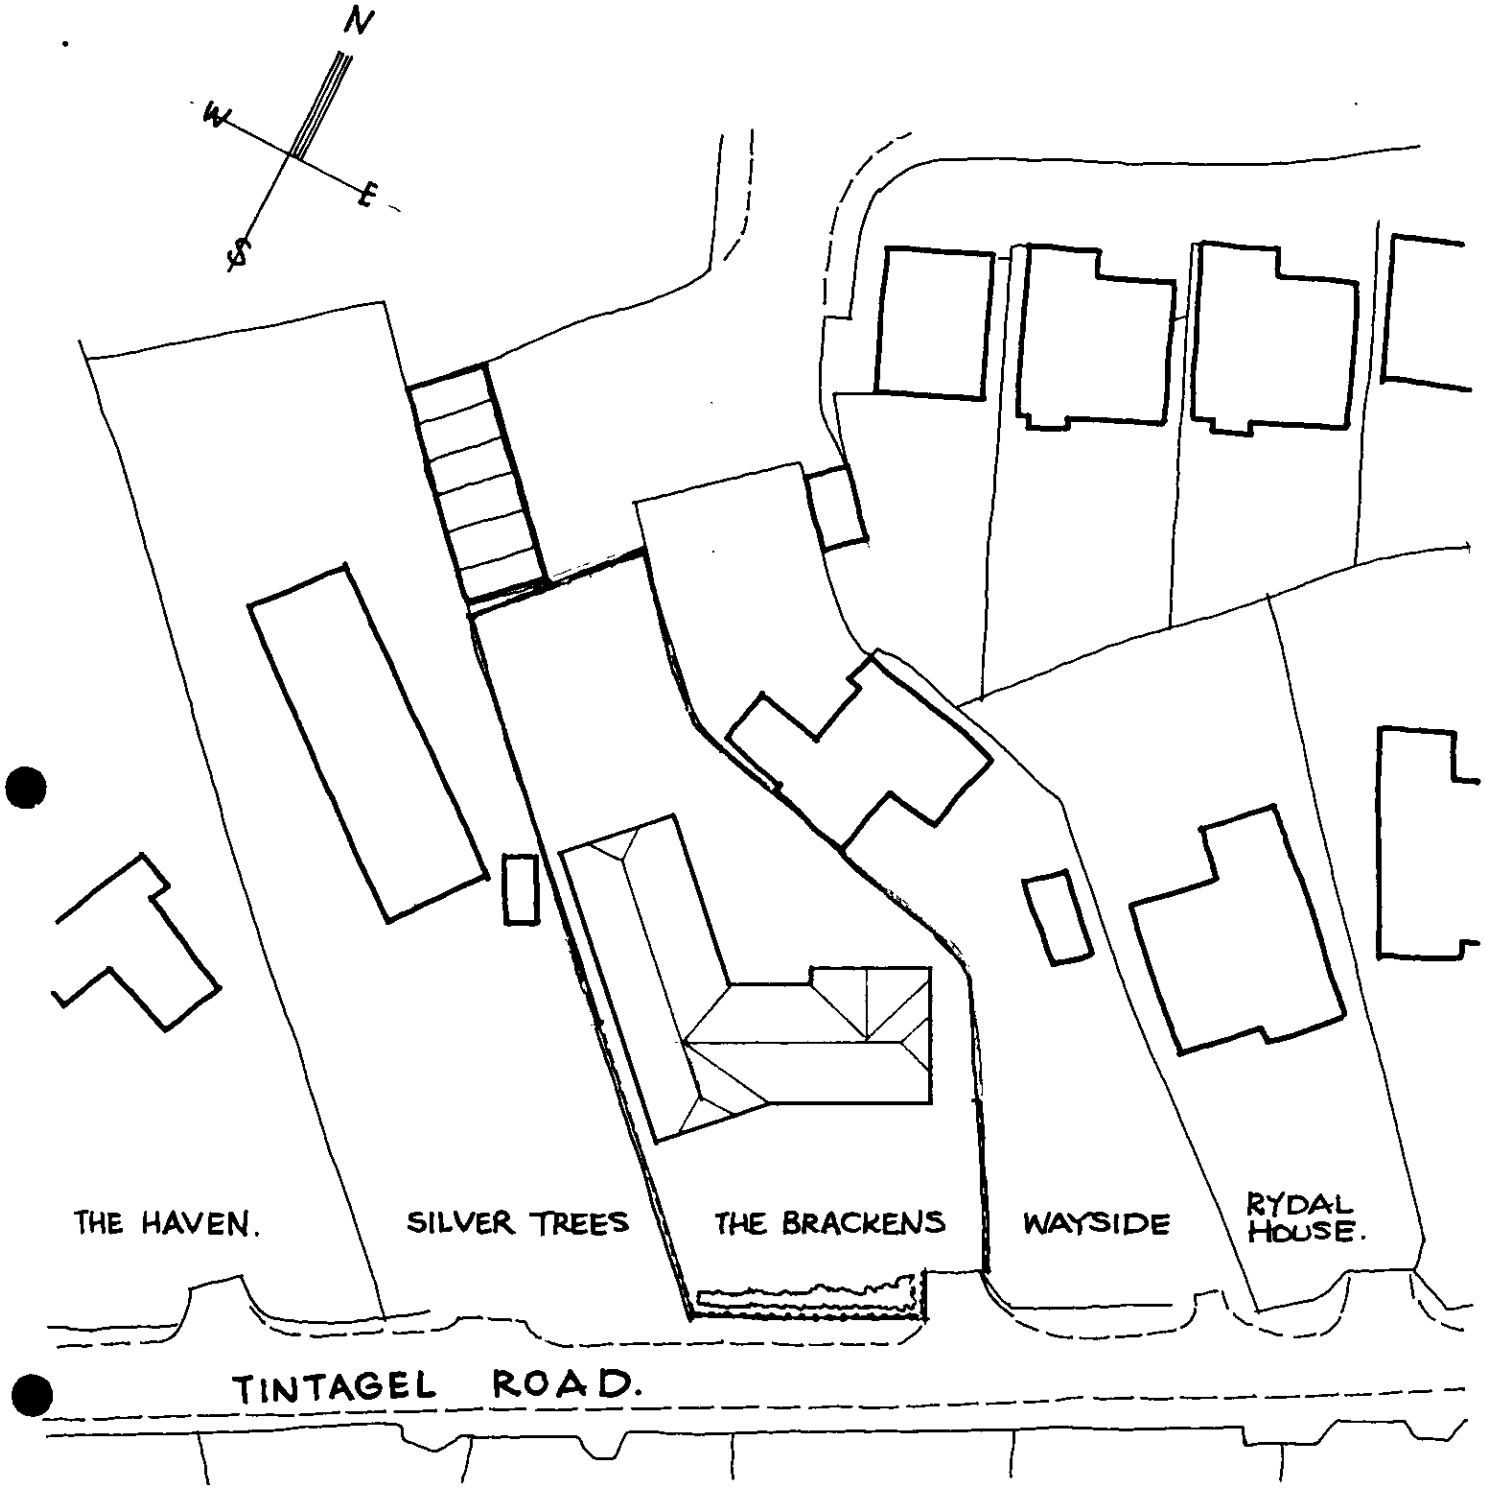

2m. high close boarded fence.
1.2m high " " "
1.0m high post and rail + laurel hedge.

BLOCK PLAN.

THE BRACKENS
TINTAGEL ROAD
WOKINGHAM

R. G. BUTLER & ASSOCIATES
11 STRATHMORE DRIVE. CHARVIL.
READING RG10 9QT.
Tel/fax 0118 934 3040.

scale. 1:500 date NOV 02
drg no. 609 / 2 A



This map is based upon Ordnance Survey material with the permission of Ordnance Survey on behalf of the Controller of HMSO. © Crown Copyright.
Unauthorised reproduction infringes Crown Copyright and may lead to prosecution or civil proceedings.Wokingham District Council Licence LA086134

Development Control Section, Environmental Services, Wokingham District Council.
21 August 2003 Scale: 1 : 1250

N W E S



This map is based upon Ordnance Survey material with the permission of Ordnance Survey on behalf of the Controller of HMSO. © Crown Copyright.
Unauthorised reproduction infringes Crown Copyright and may lead to prosecution or civil proceedings.Wokingham District Council Licence LA086134

Development Control,Wokingham District Council.
2 January 2003

Scale: 1 : 1250

N
W E
S

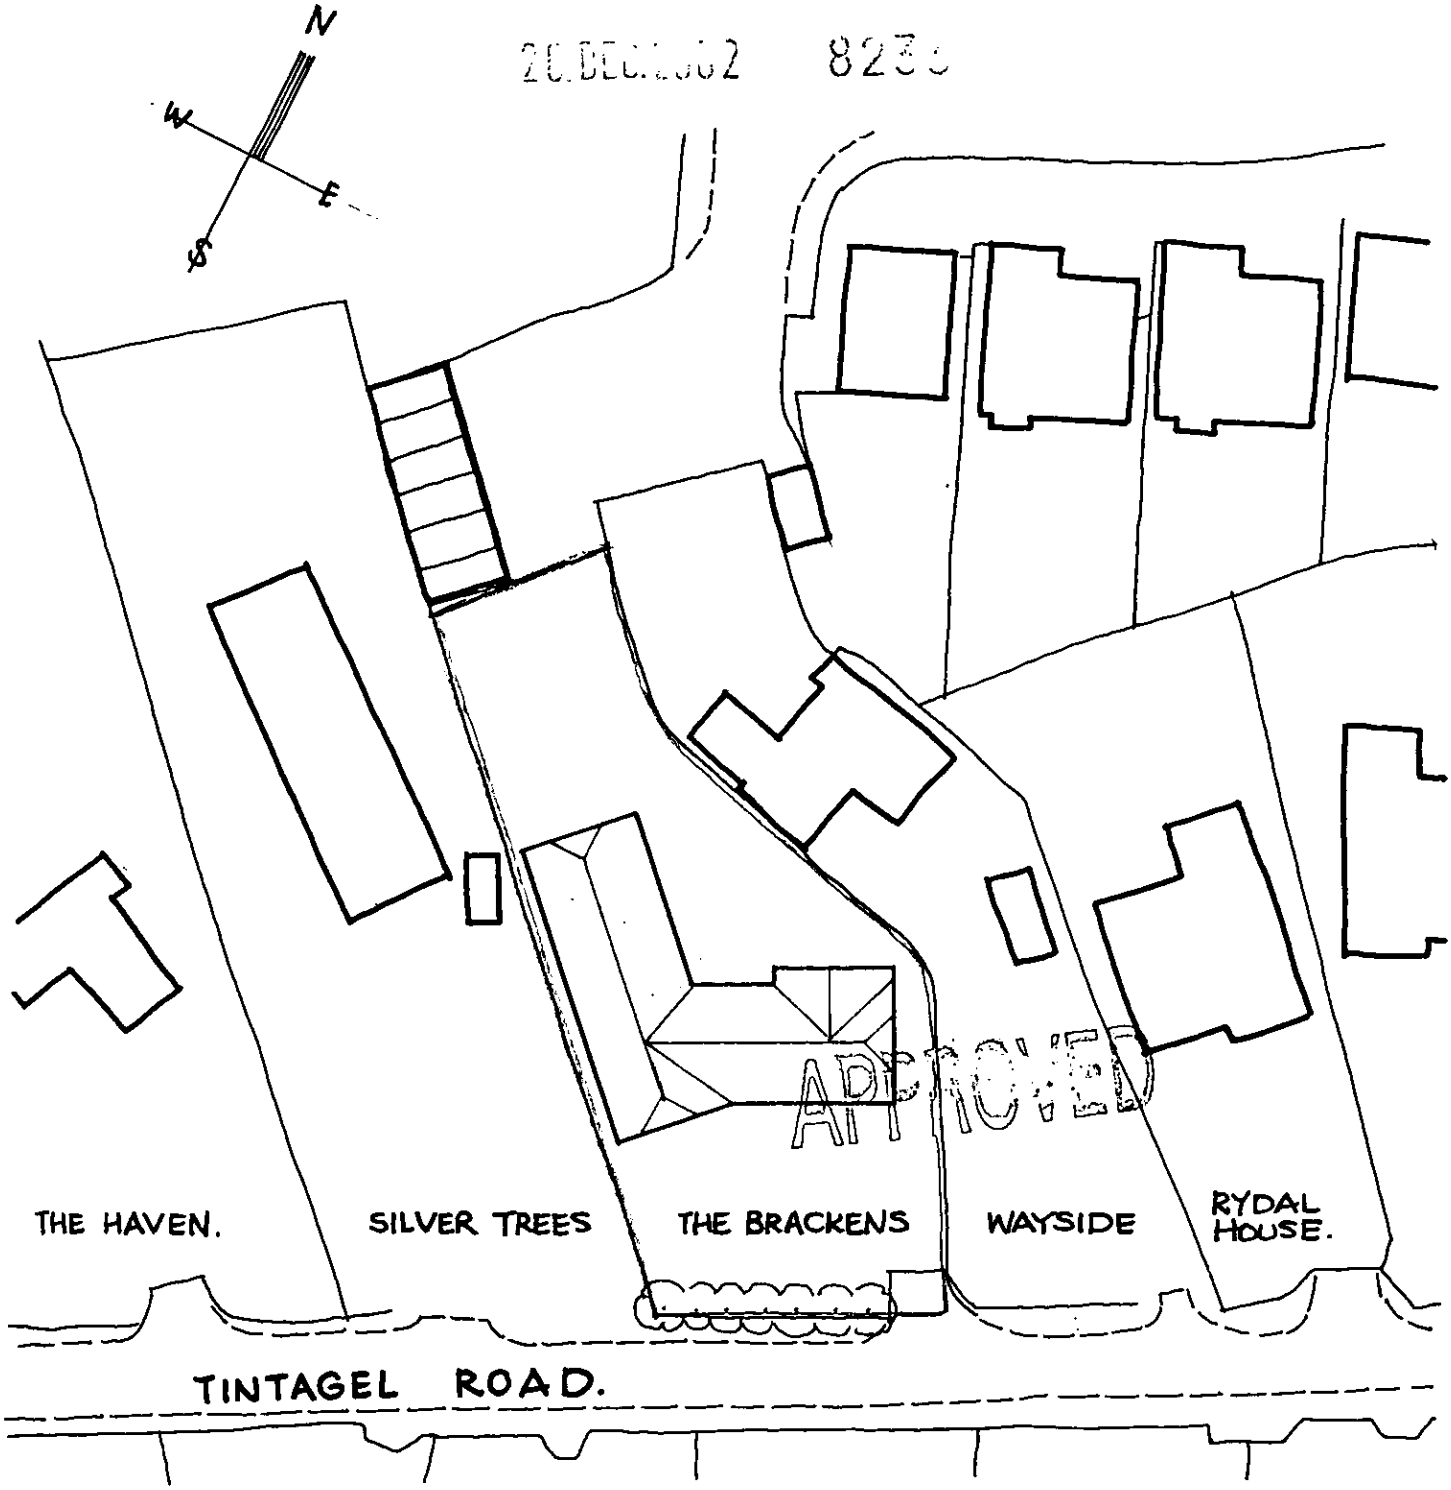

BLOCK PLAN.

THE BRACKENS
TINTAGEL ROAD
WOKINGHAM

R. G. BUTLER & ASSOCIATES
11 STRATHMORE DRIVE. CHARVIL.
READING RG10 9QT.
Tel/fax 0118 934 3040.

scale. 1:500 date NOV 02
drg no. 609 / 2

20.DEC.2002 8233



Site Plan, Scale: 1 to 1250

N
W — E
S

THE BRACKENS
TINTAGEL ROAD
WOKINGHAM.

DRG. N° 609/1

38/64

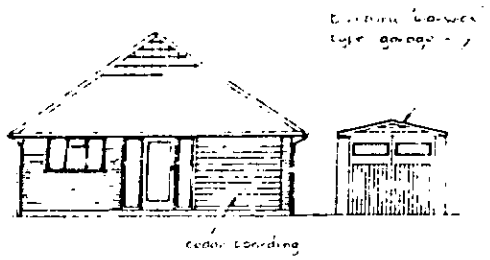

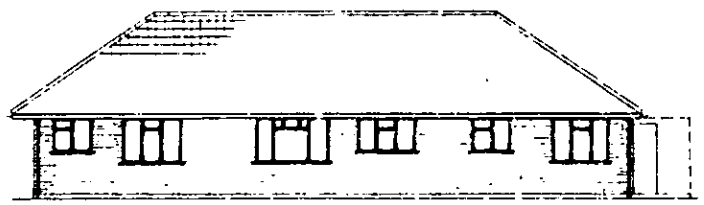

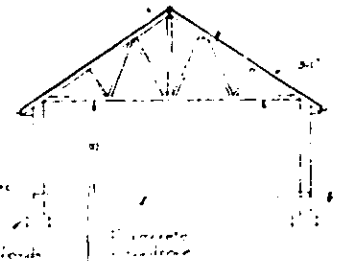

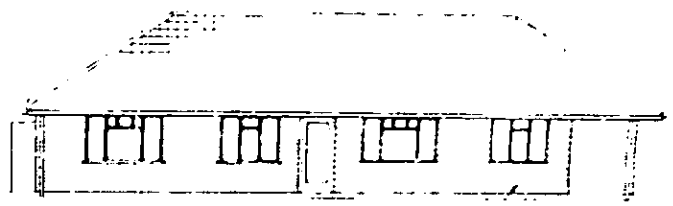

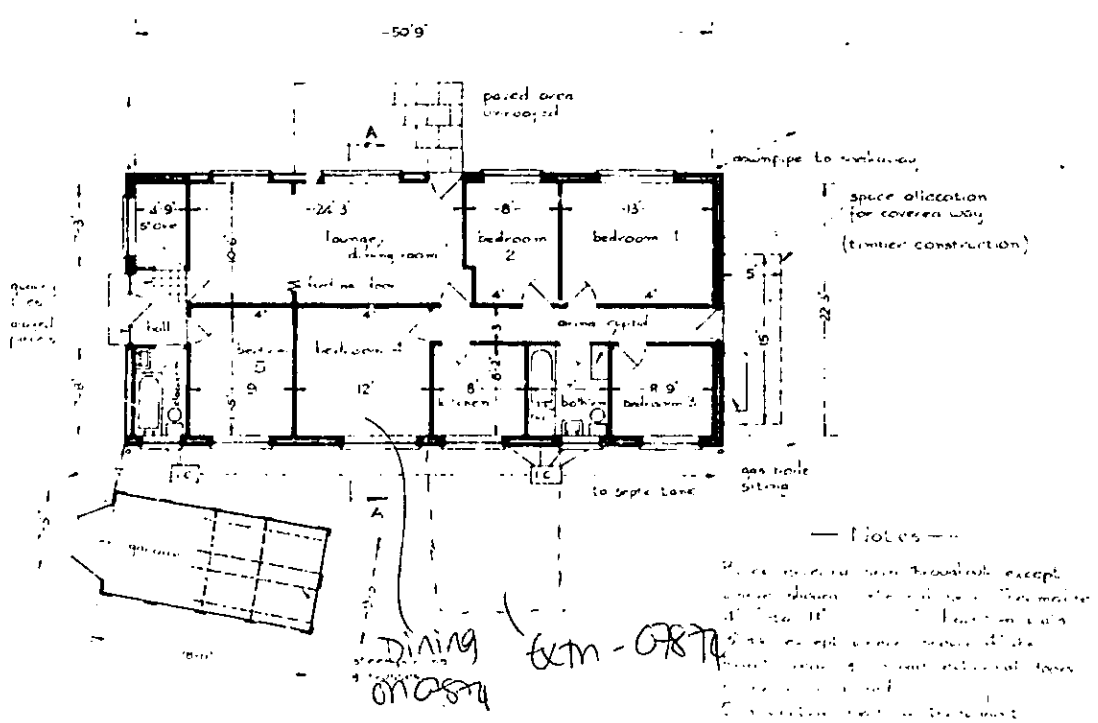

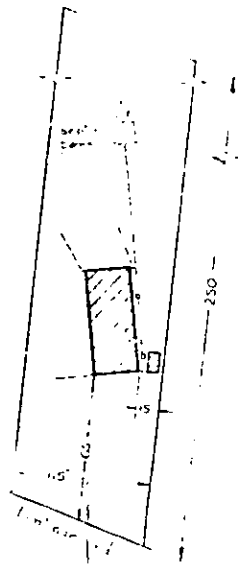



PROPOSED BUNGALOW TO BE CONSTRUCTED AT TINTAGEL RD. WOKINGHAM

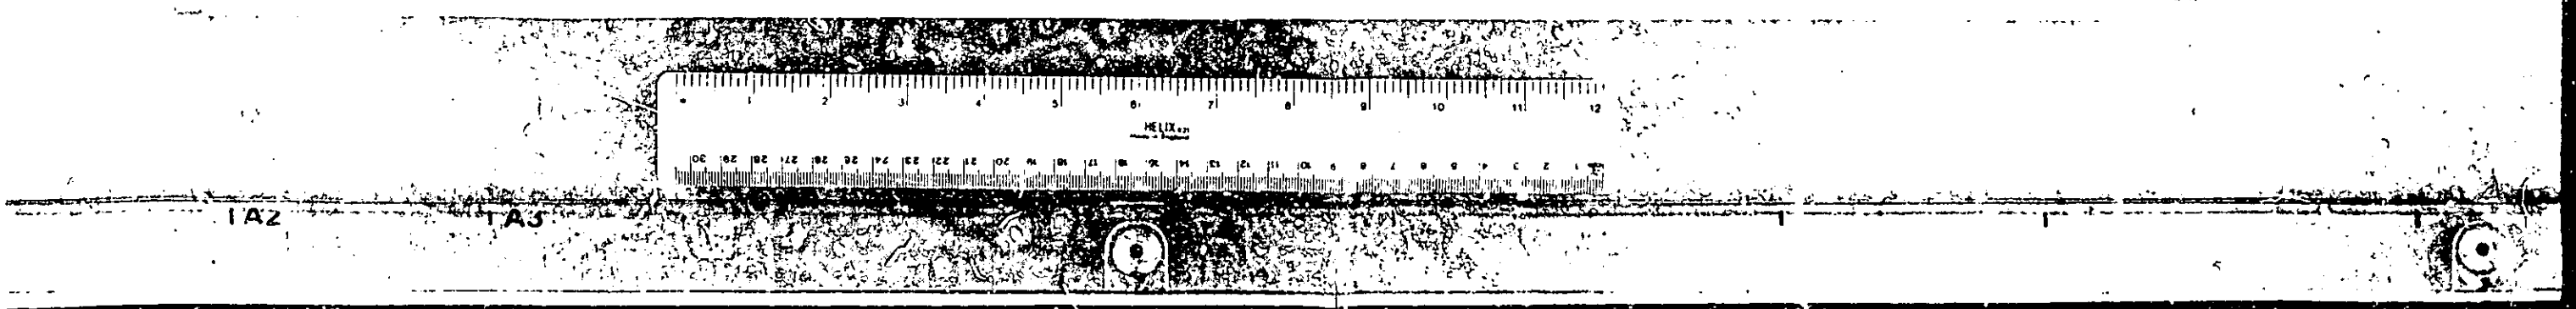

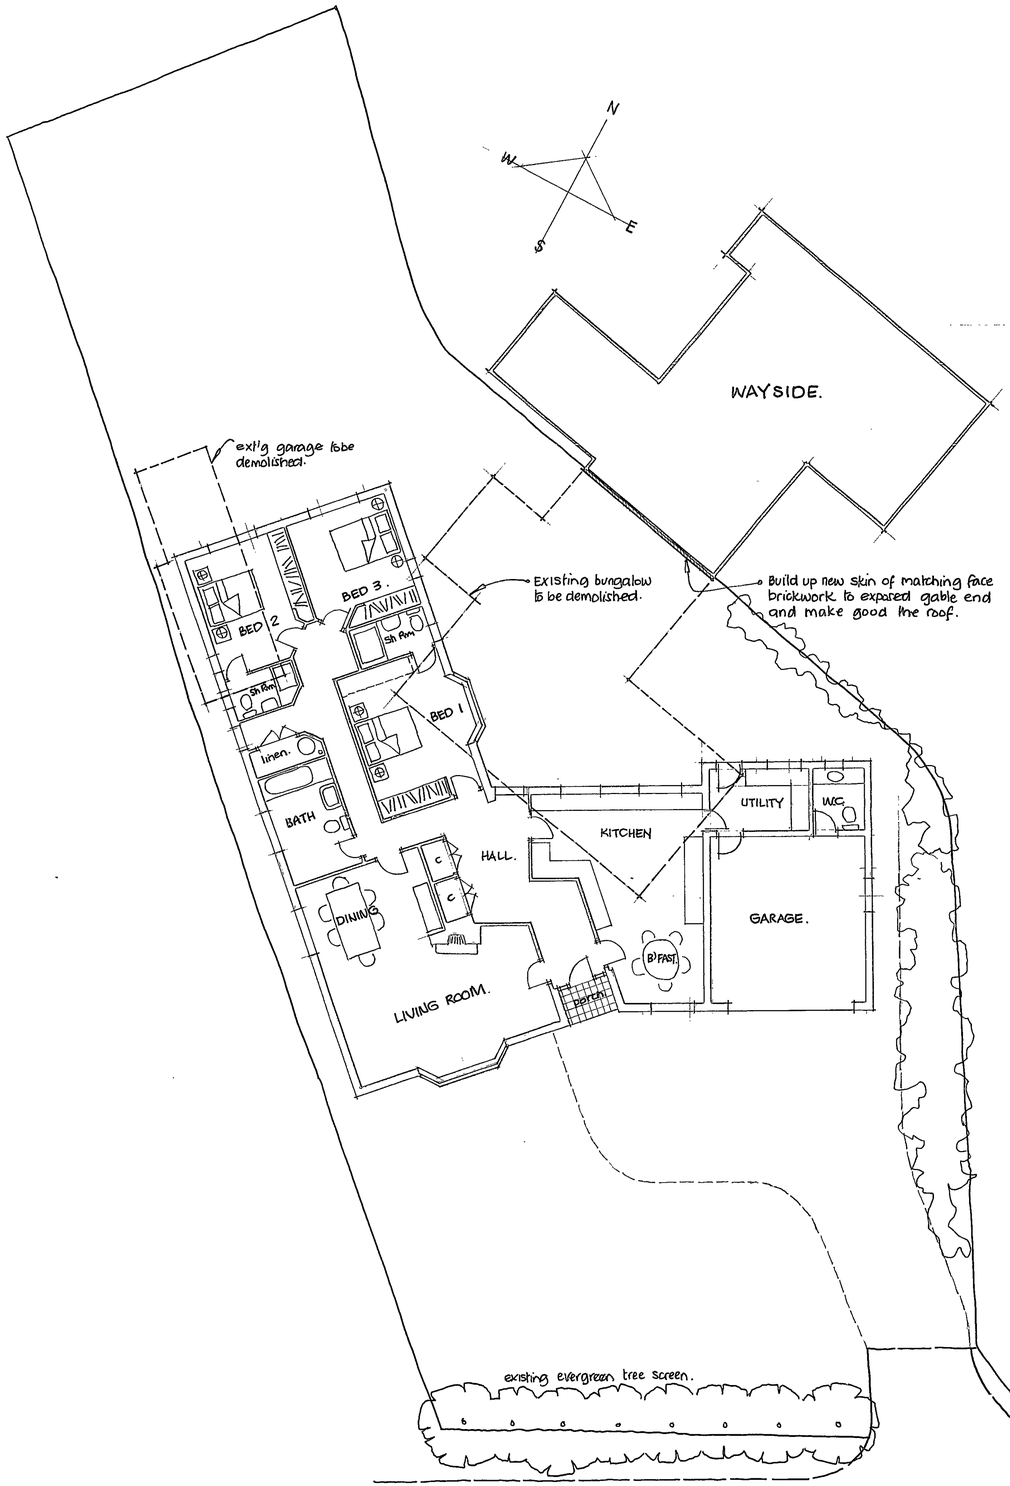

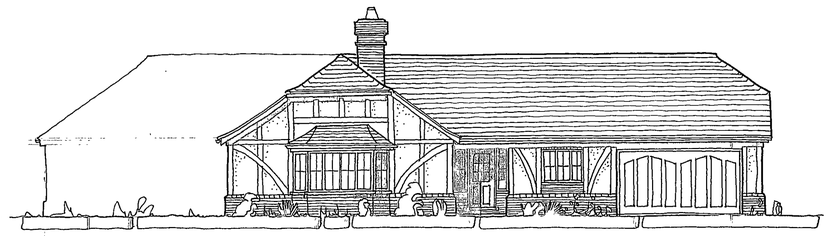

SOUTH EAST ELEVATION

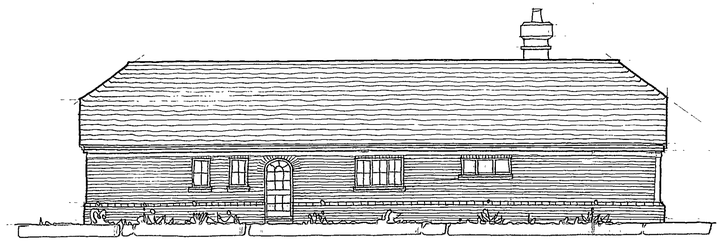

SOUTH WEST ELEVATION

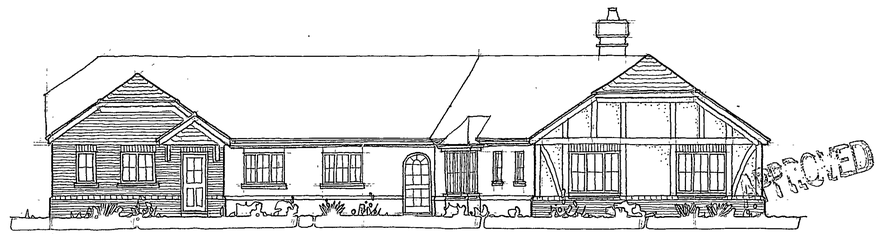

NORTH WEST ELEVATION.

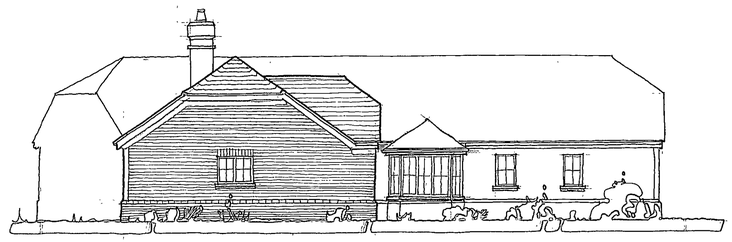

NORTH EAST ELEVATION.

APPROVED

26 DEC 2002

R. G. BUTLER & ASSOCIATES

11 STRATHMORE DRIVE . CHARVIL . READING
RG10 9QT Tel/fax 0118 934 3040

PROPOSED REDEVELOPMENT OF
THE BRACKENS TINTAGEL ROAD.
WOKINGHAM.

scale 1:100	drg no 609 / 3
date Nov 02	