



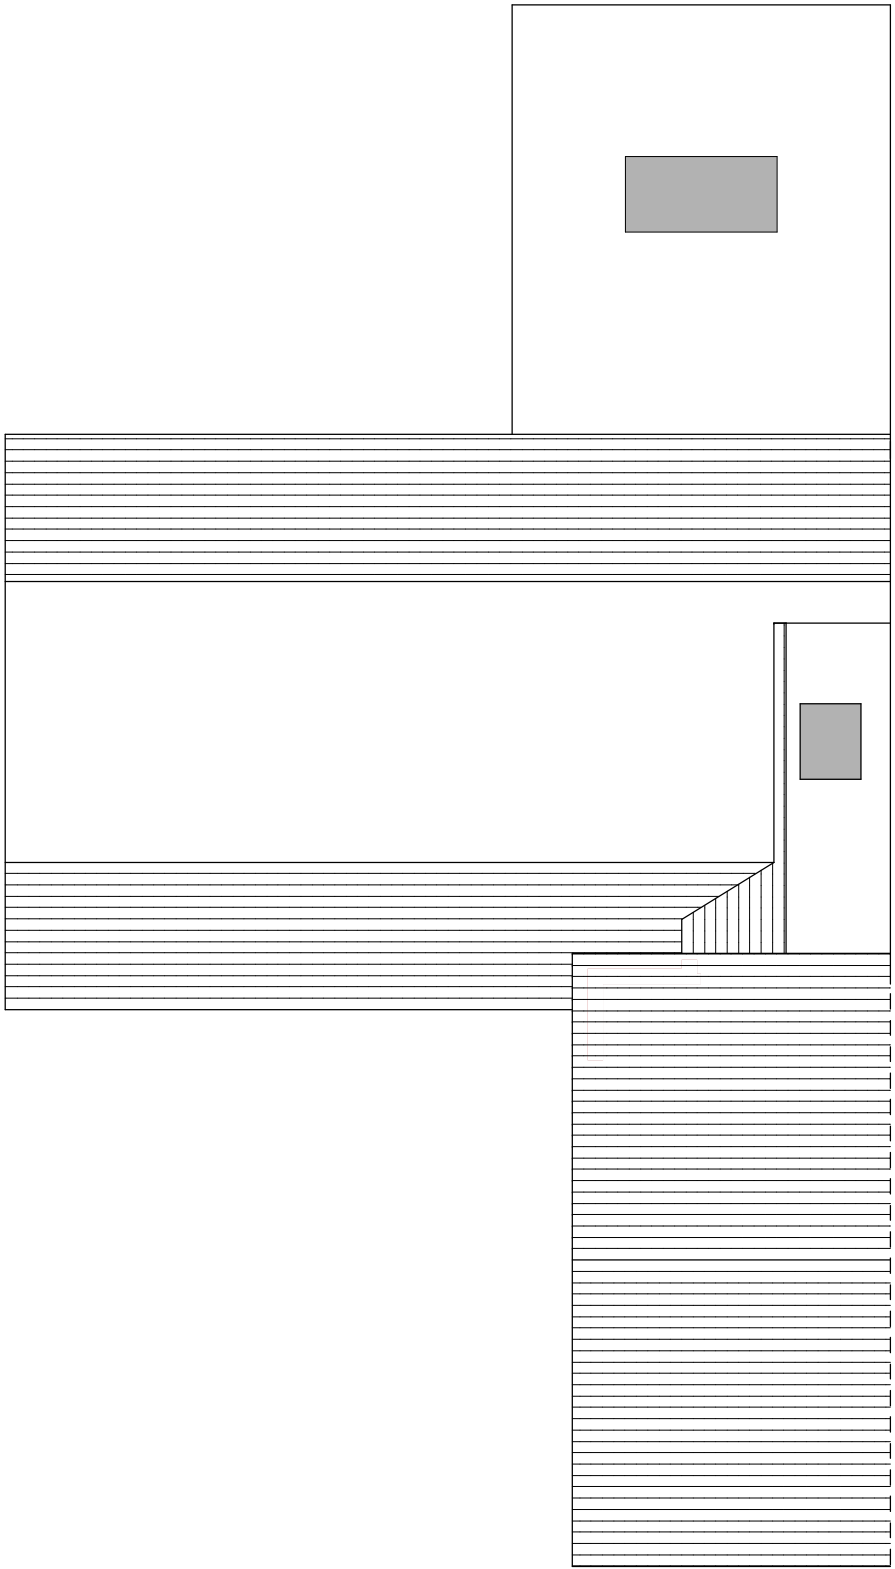

Proposed Roof Plan 2

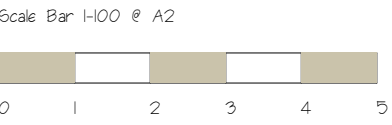

PAUL SCHOFIELD  
ARCHITECTURAL DESIGN

CLIENT  
John May & Petra Lakey

PROJECT SITE  
27, The Square  
Spencers Wood  
Berkshire  
RG7 1B5

DESCRIPTION  
Proposed Roof Plan 2

|       |          |             |
|-------|----------|-------------|
| SCALE | DATE     | DRAWN       |
| 1:100 | 09-12-24 | P.Schofield |

THIS DOCUMENT IS THE PROPERTY OF PAUL SCHOFIELD ARCHITECTURAL DESIGN AND IS NOT TO BE REPRODUCED OR TRANSMITTED IN ANY FORM OR BY ANY MEANS, ELECTRONIC OR MECHANICAL, INCLUDING PHOTOCOPYING, RECORDING, OR BY ANY INFORMATION STORAGE AND RETRIEVAL SYSTEM, WITHOUT THE WRITTEN PERMISSION OF PAUL SCHOFIELD ARCHITECTURAL DESIGN.